
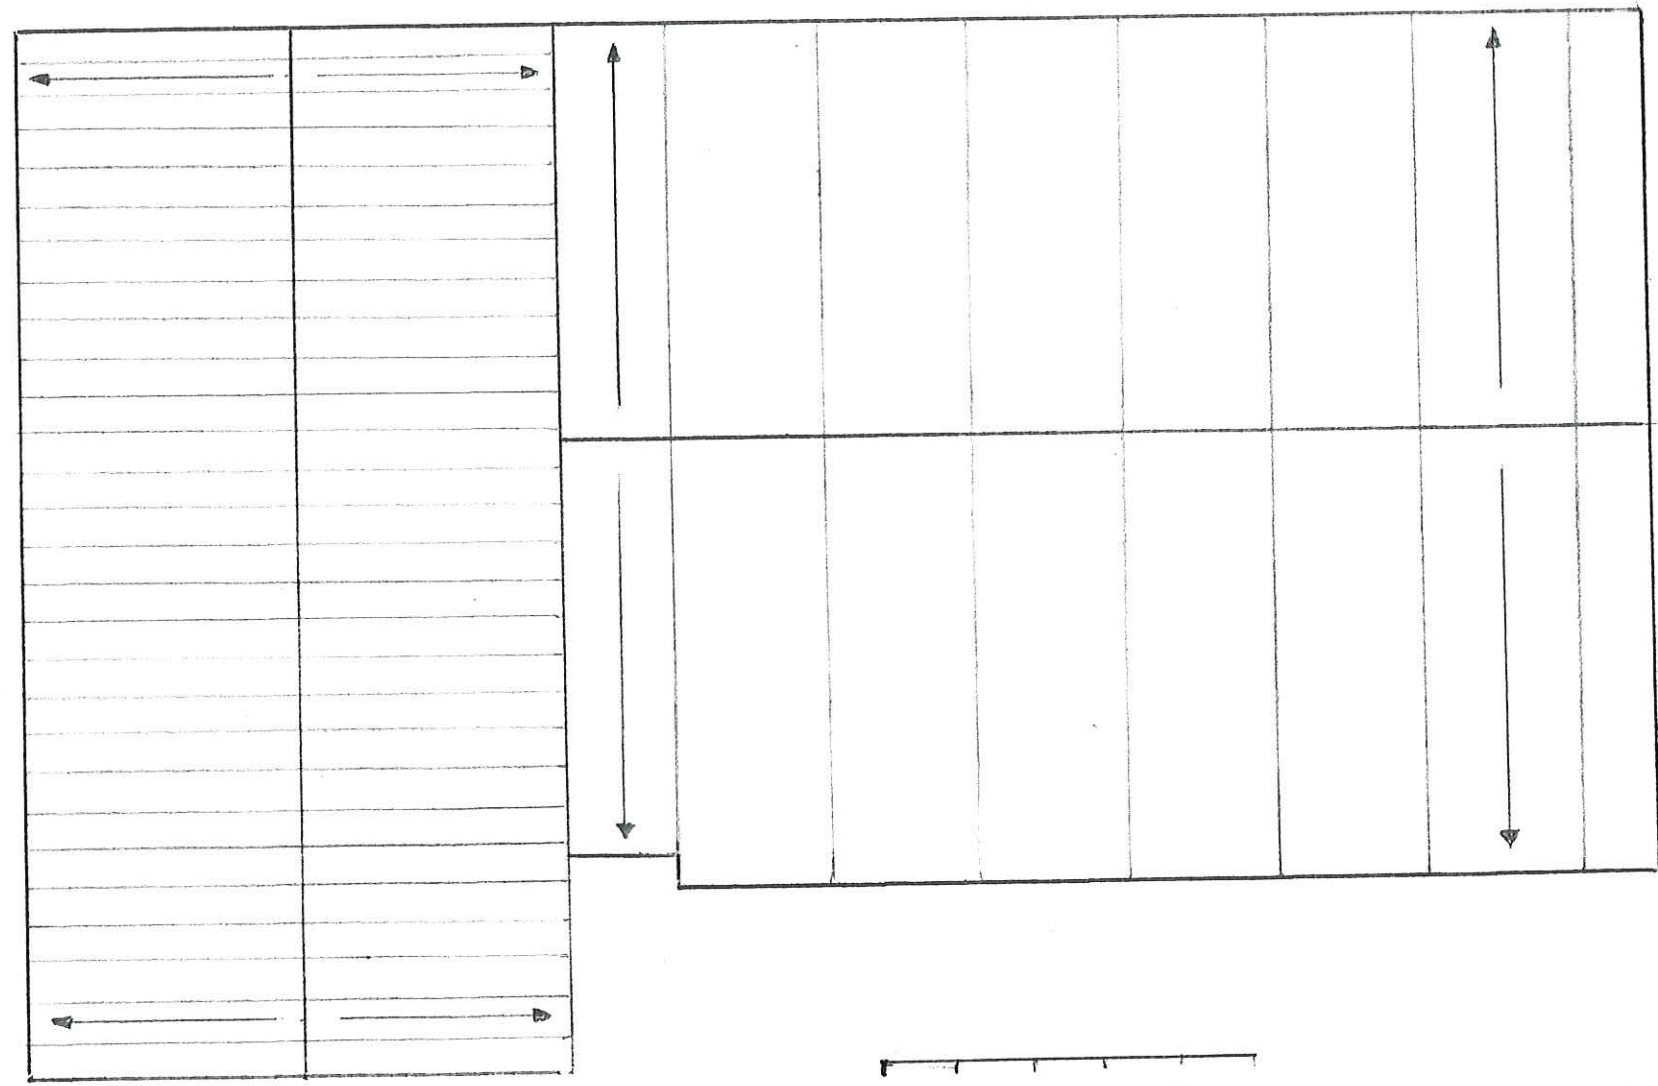


115 MOORGREEN RD
WEST END
SOUTHAMPTON

PROPOSED ROOF PLAN

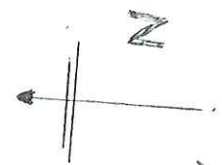

1:50

SCALE 1:50
100