



# EXISTING ROOF PLAN

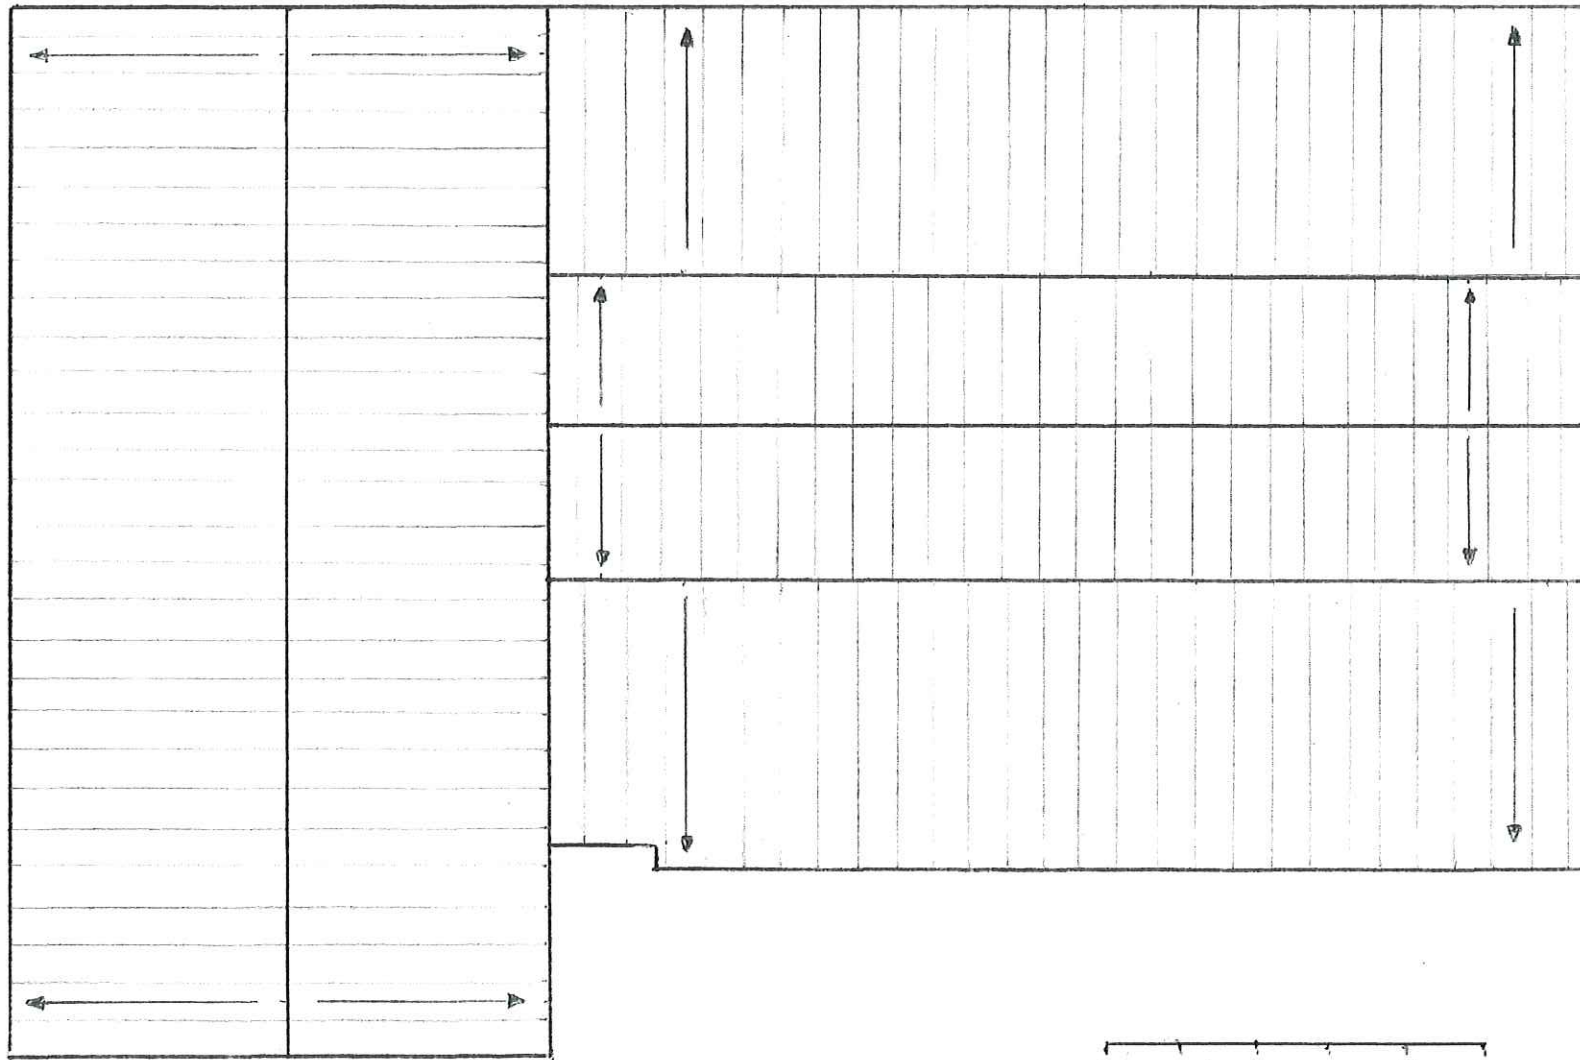

001205-13/05  
SCALE 1:50

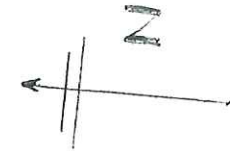

1:50