



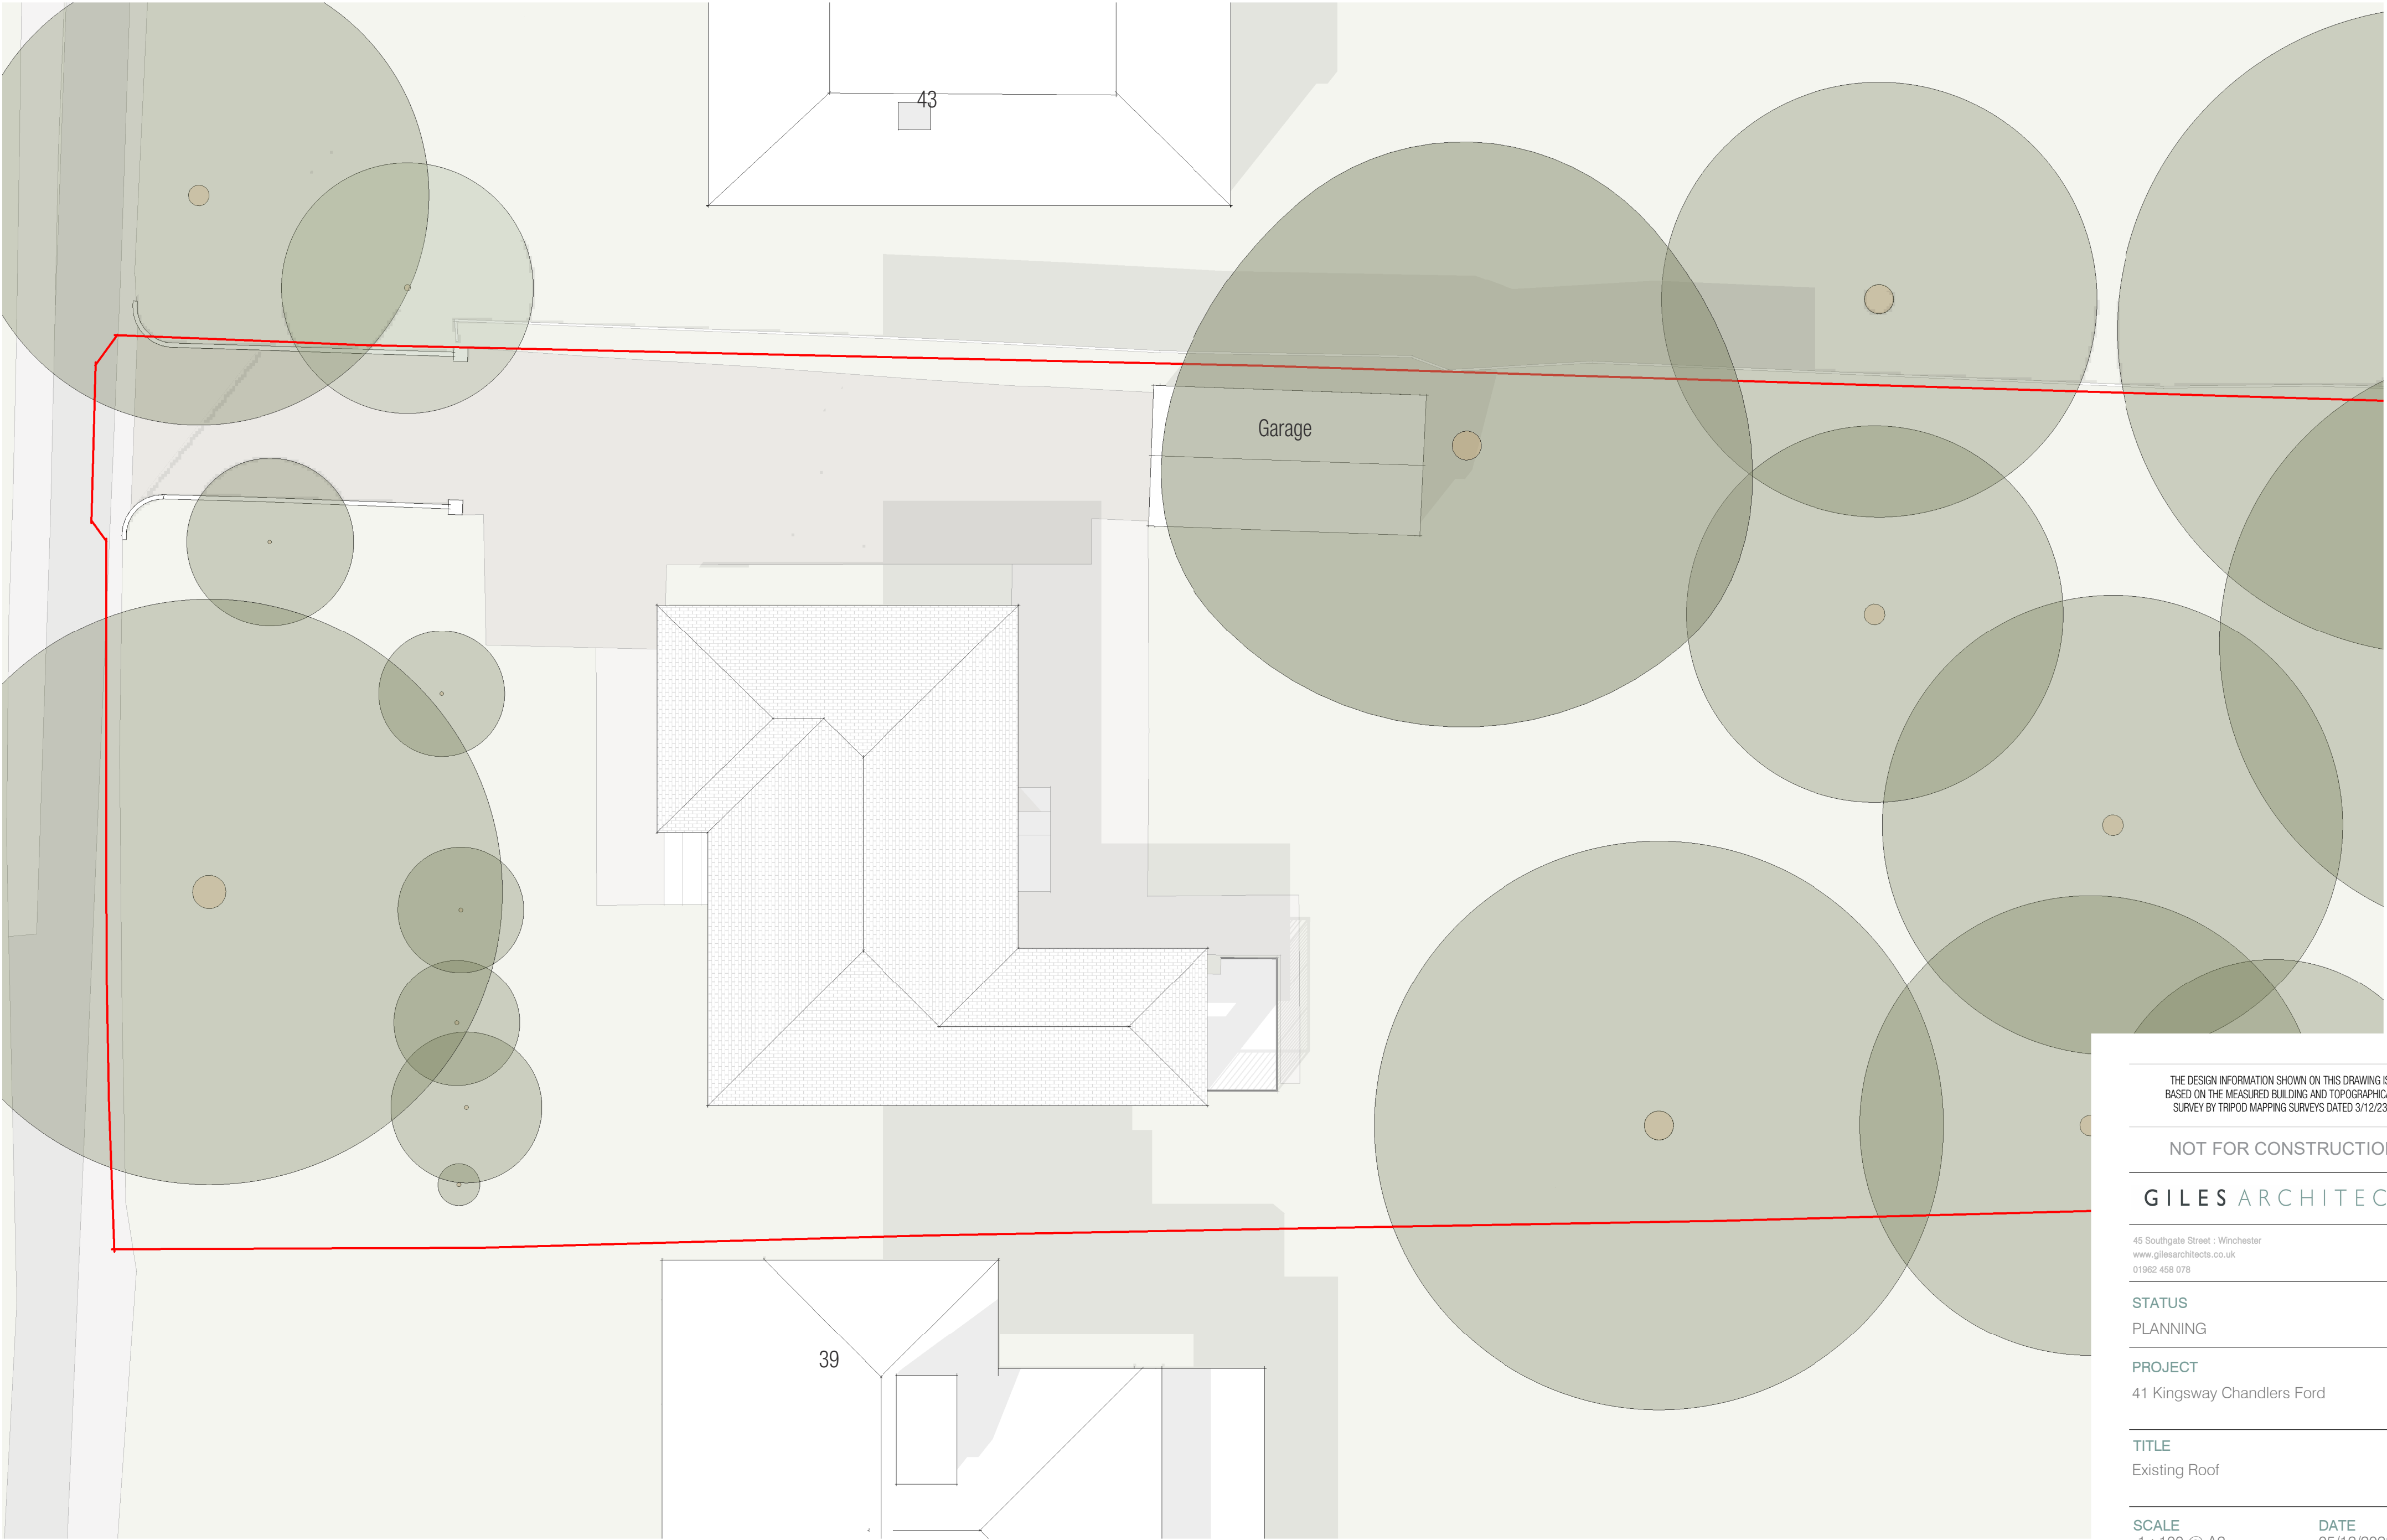

Existing Roof Plan

1 : 100

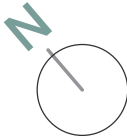

THE DESIGN INFORMATION SHOWN ON THIS DRAWING IS
BASED ON THE MEASURED BUILDING AND TOPOGRAPHICAL
SURVEY BY TRIPOD MAPPING SURVEYS DATED 3/12/23

NOT FOR CONSTRUCTION

GILES ARCHITECTS

45 Southgate Street : Winchester
www.gilesarchitects.co.uk
01962 458 078

STATUS
PLANNING

PROJECT
41 Kingsway Chandlers Ford

TITLE
Existing Roof

SCALE 1 : 100 @ A2	DATE 05/12/2023	
DRAWN RP	REVIEWED AG	
JOB NO. 2023-080	NUMBER 103	REVISION