


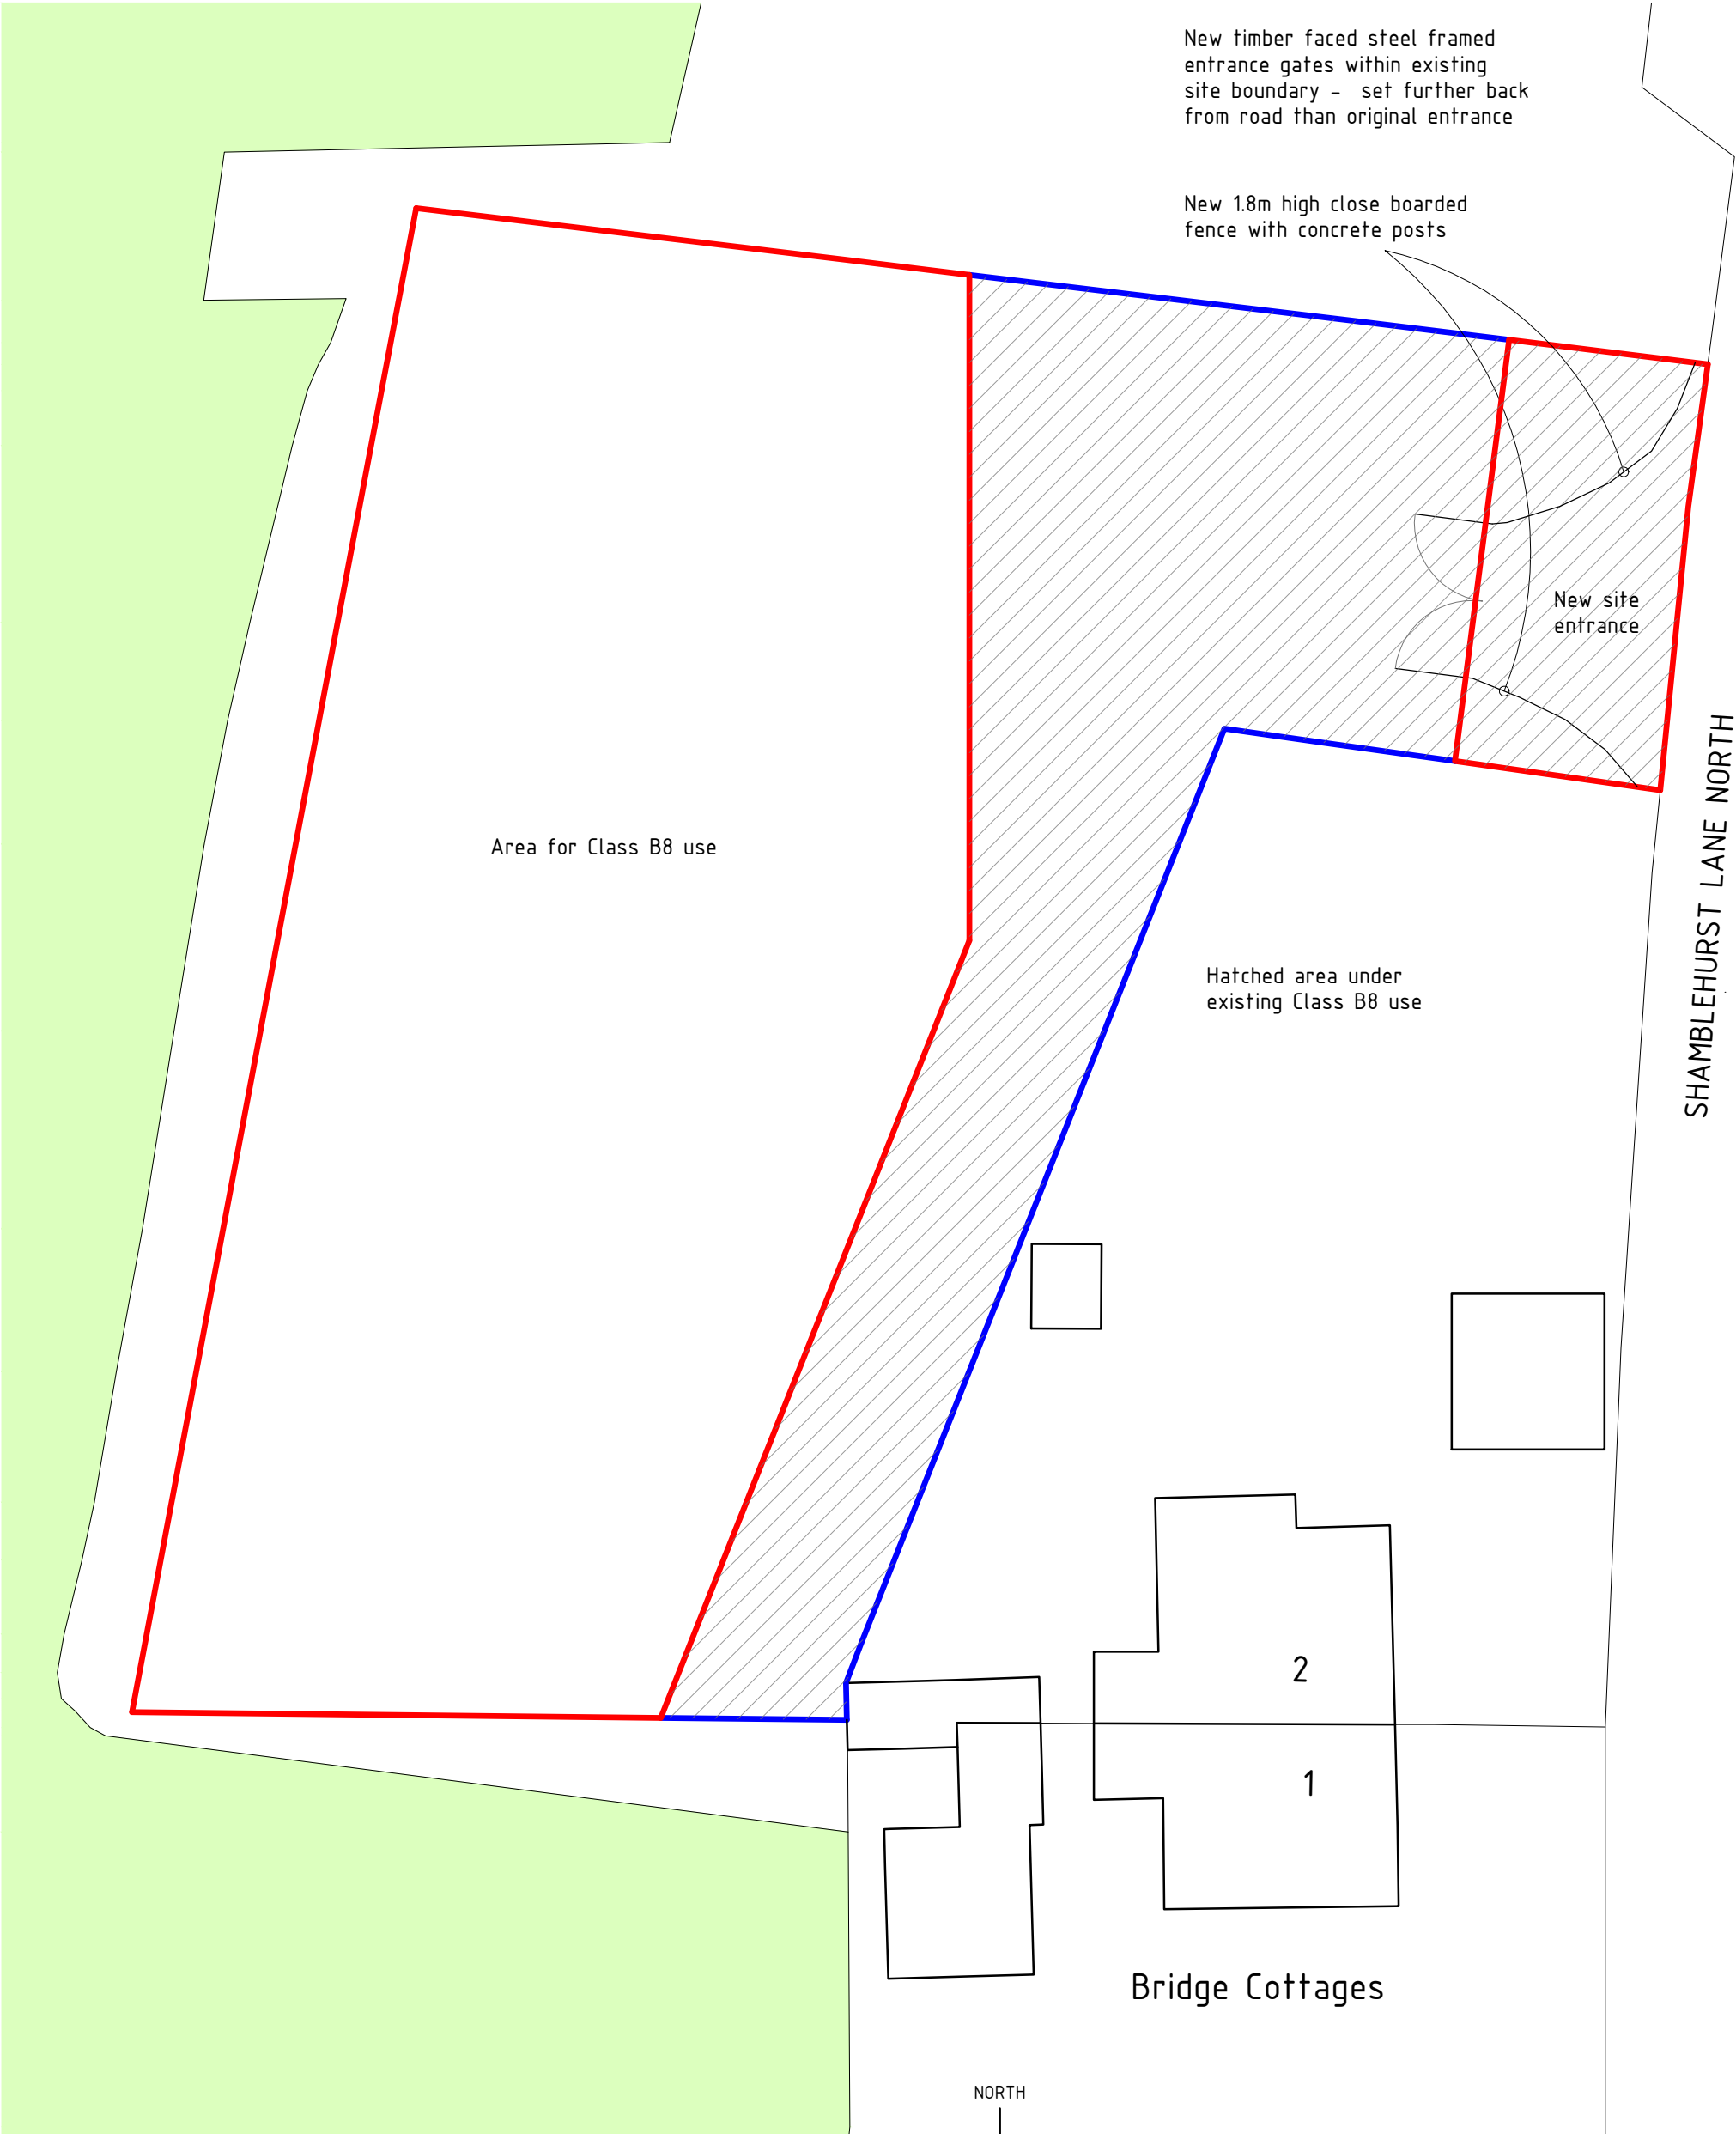

New timber faced steel framed entrance gates within existing site boundary - set further back from road than original entrance

New 1.8m high close boarded fence with concrete posts

New site entrance

Area for Class B8 use

Hatched area under existing Class B8 use


SHAMBLEHURST LANE NORTH

2


1

Bridge Cottages

SITE PLAN

 

Scale 1 : 250

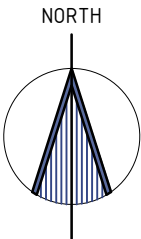

Project no: 240105
Date: 01/2024

Drawing no: 02
Scale: 1/250

GORDON@GDBTECHNICALARCHITECTURE.CO.UK
07875 108380



GDB TECHNICAL ARCHITECTURE