



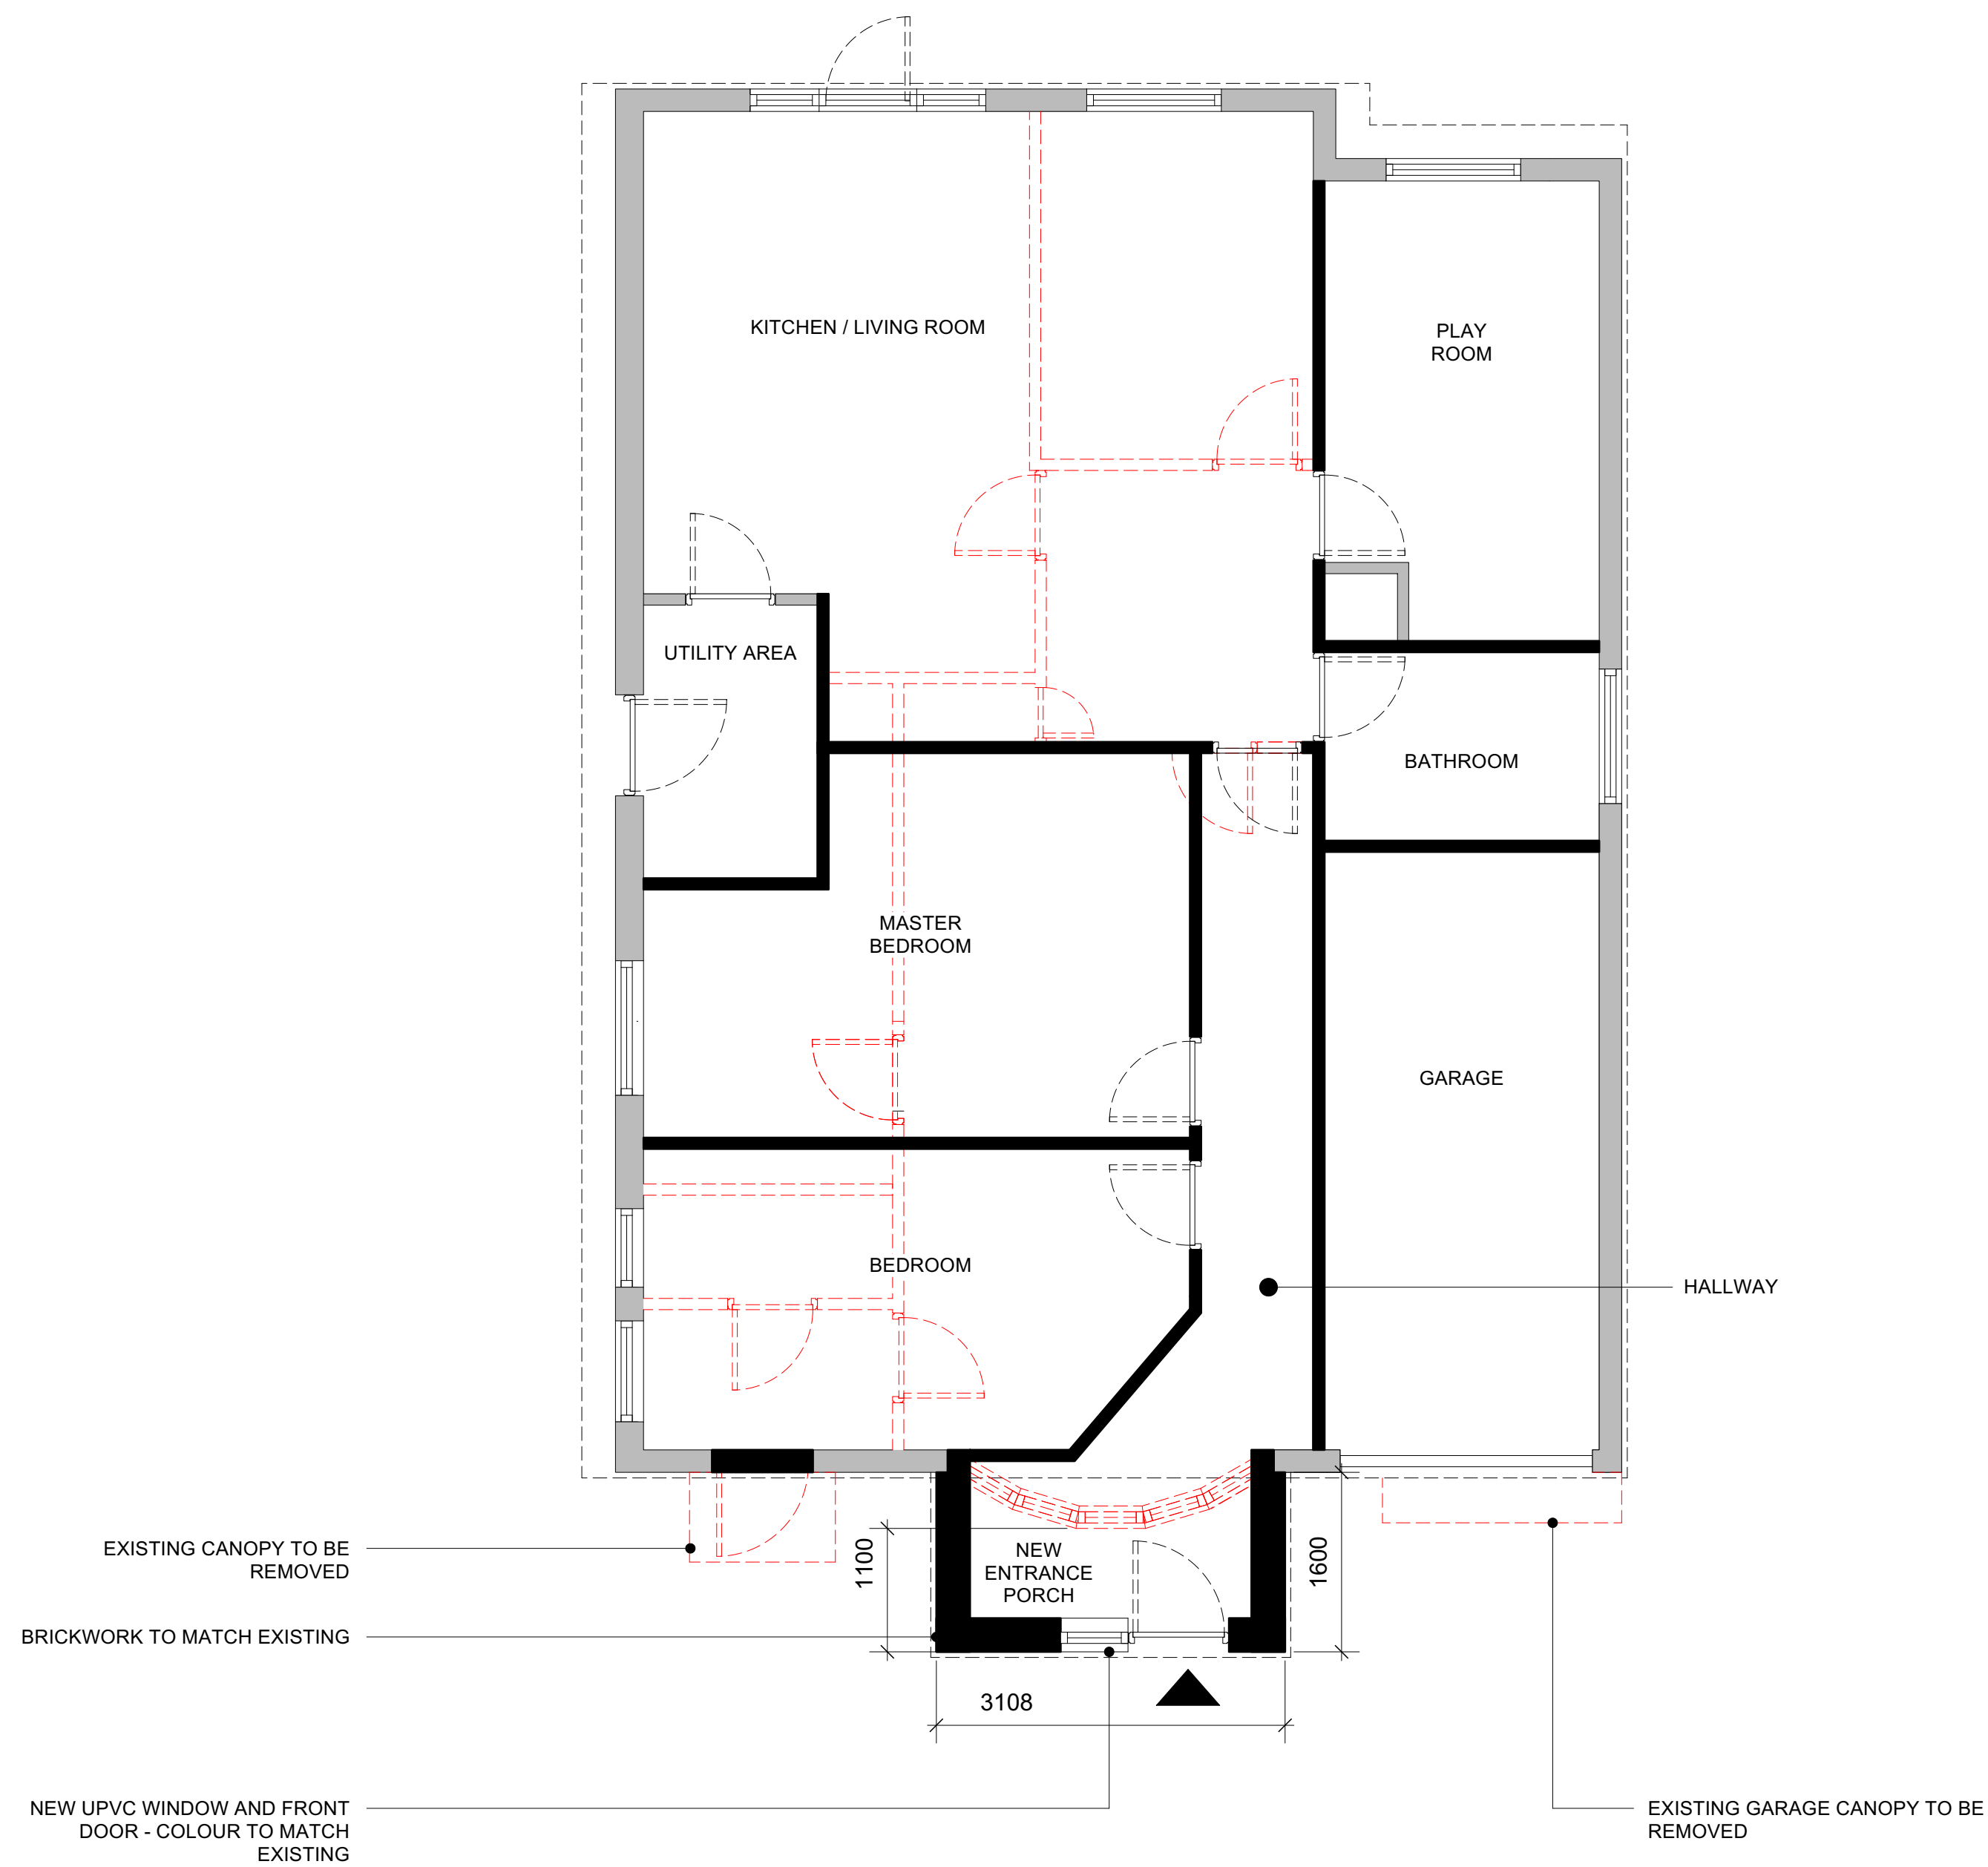

01 GROUND FLOOR PLAN AS PROPOSED
SCALE 1:50@A1

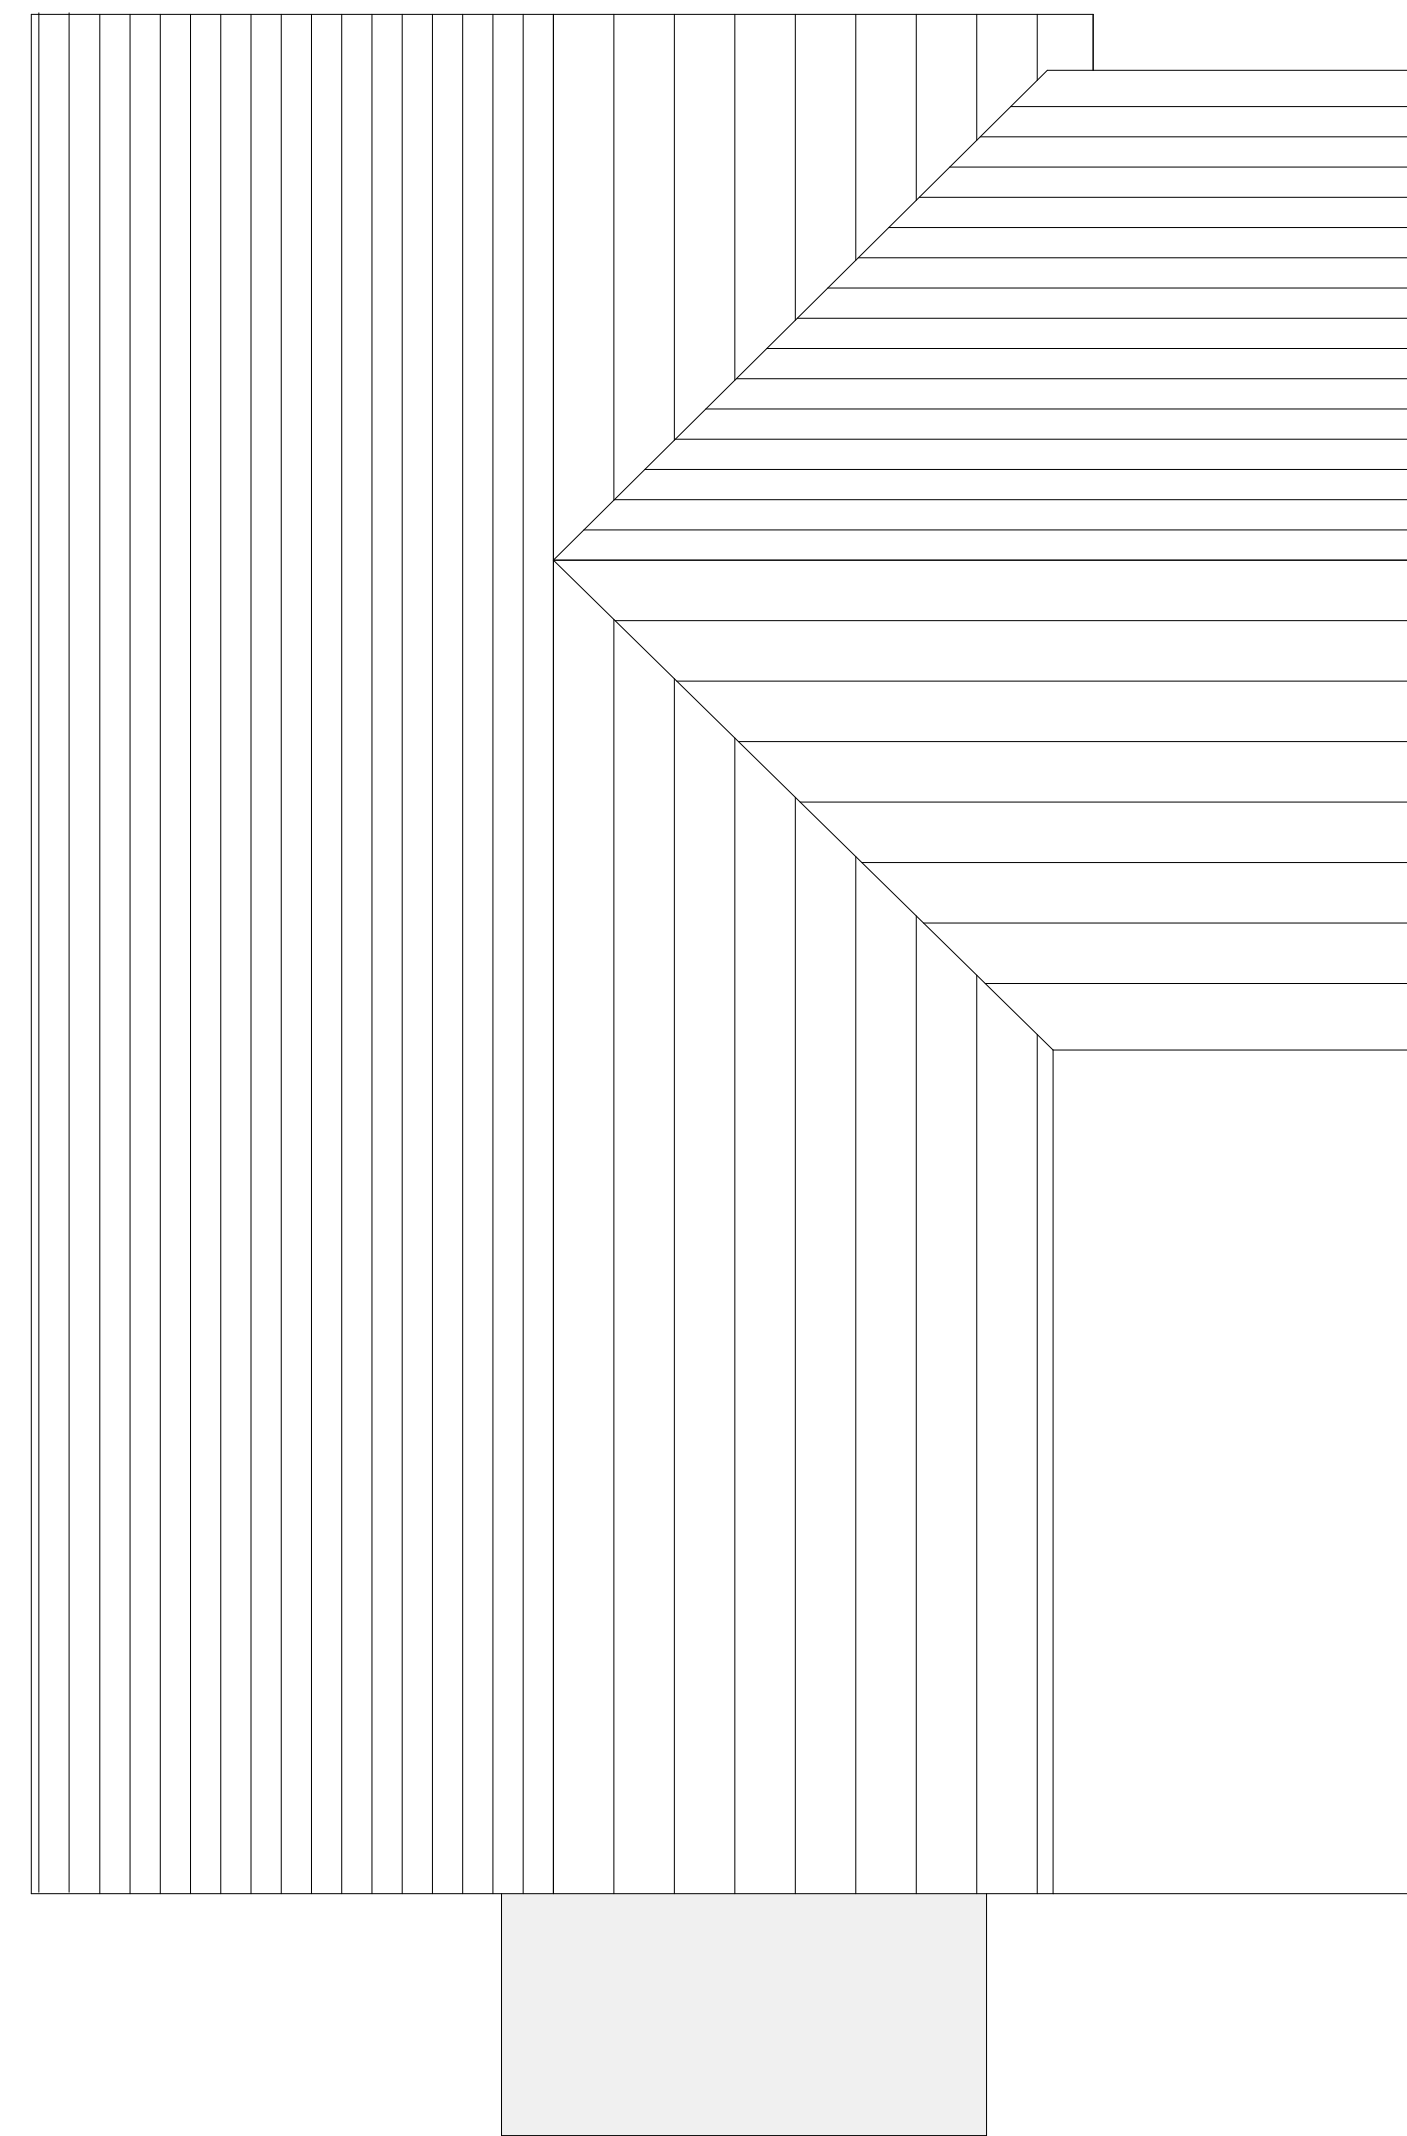

02 ROOF PLAN AS PROPOSED
SCALE 1:50@A1