



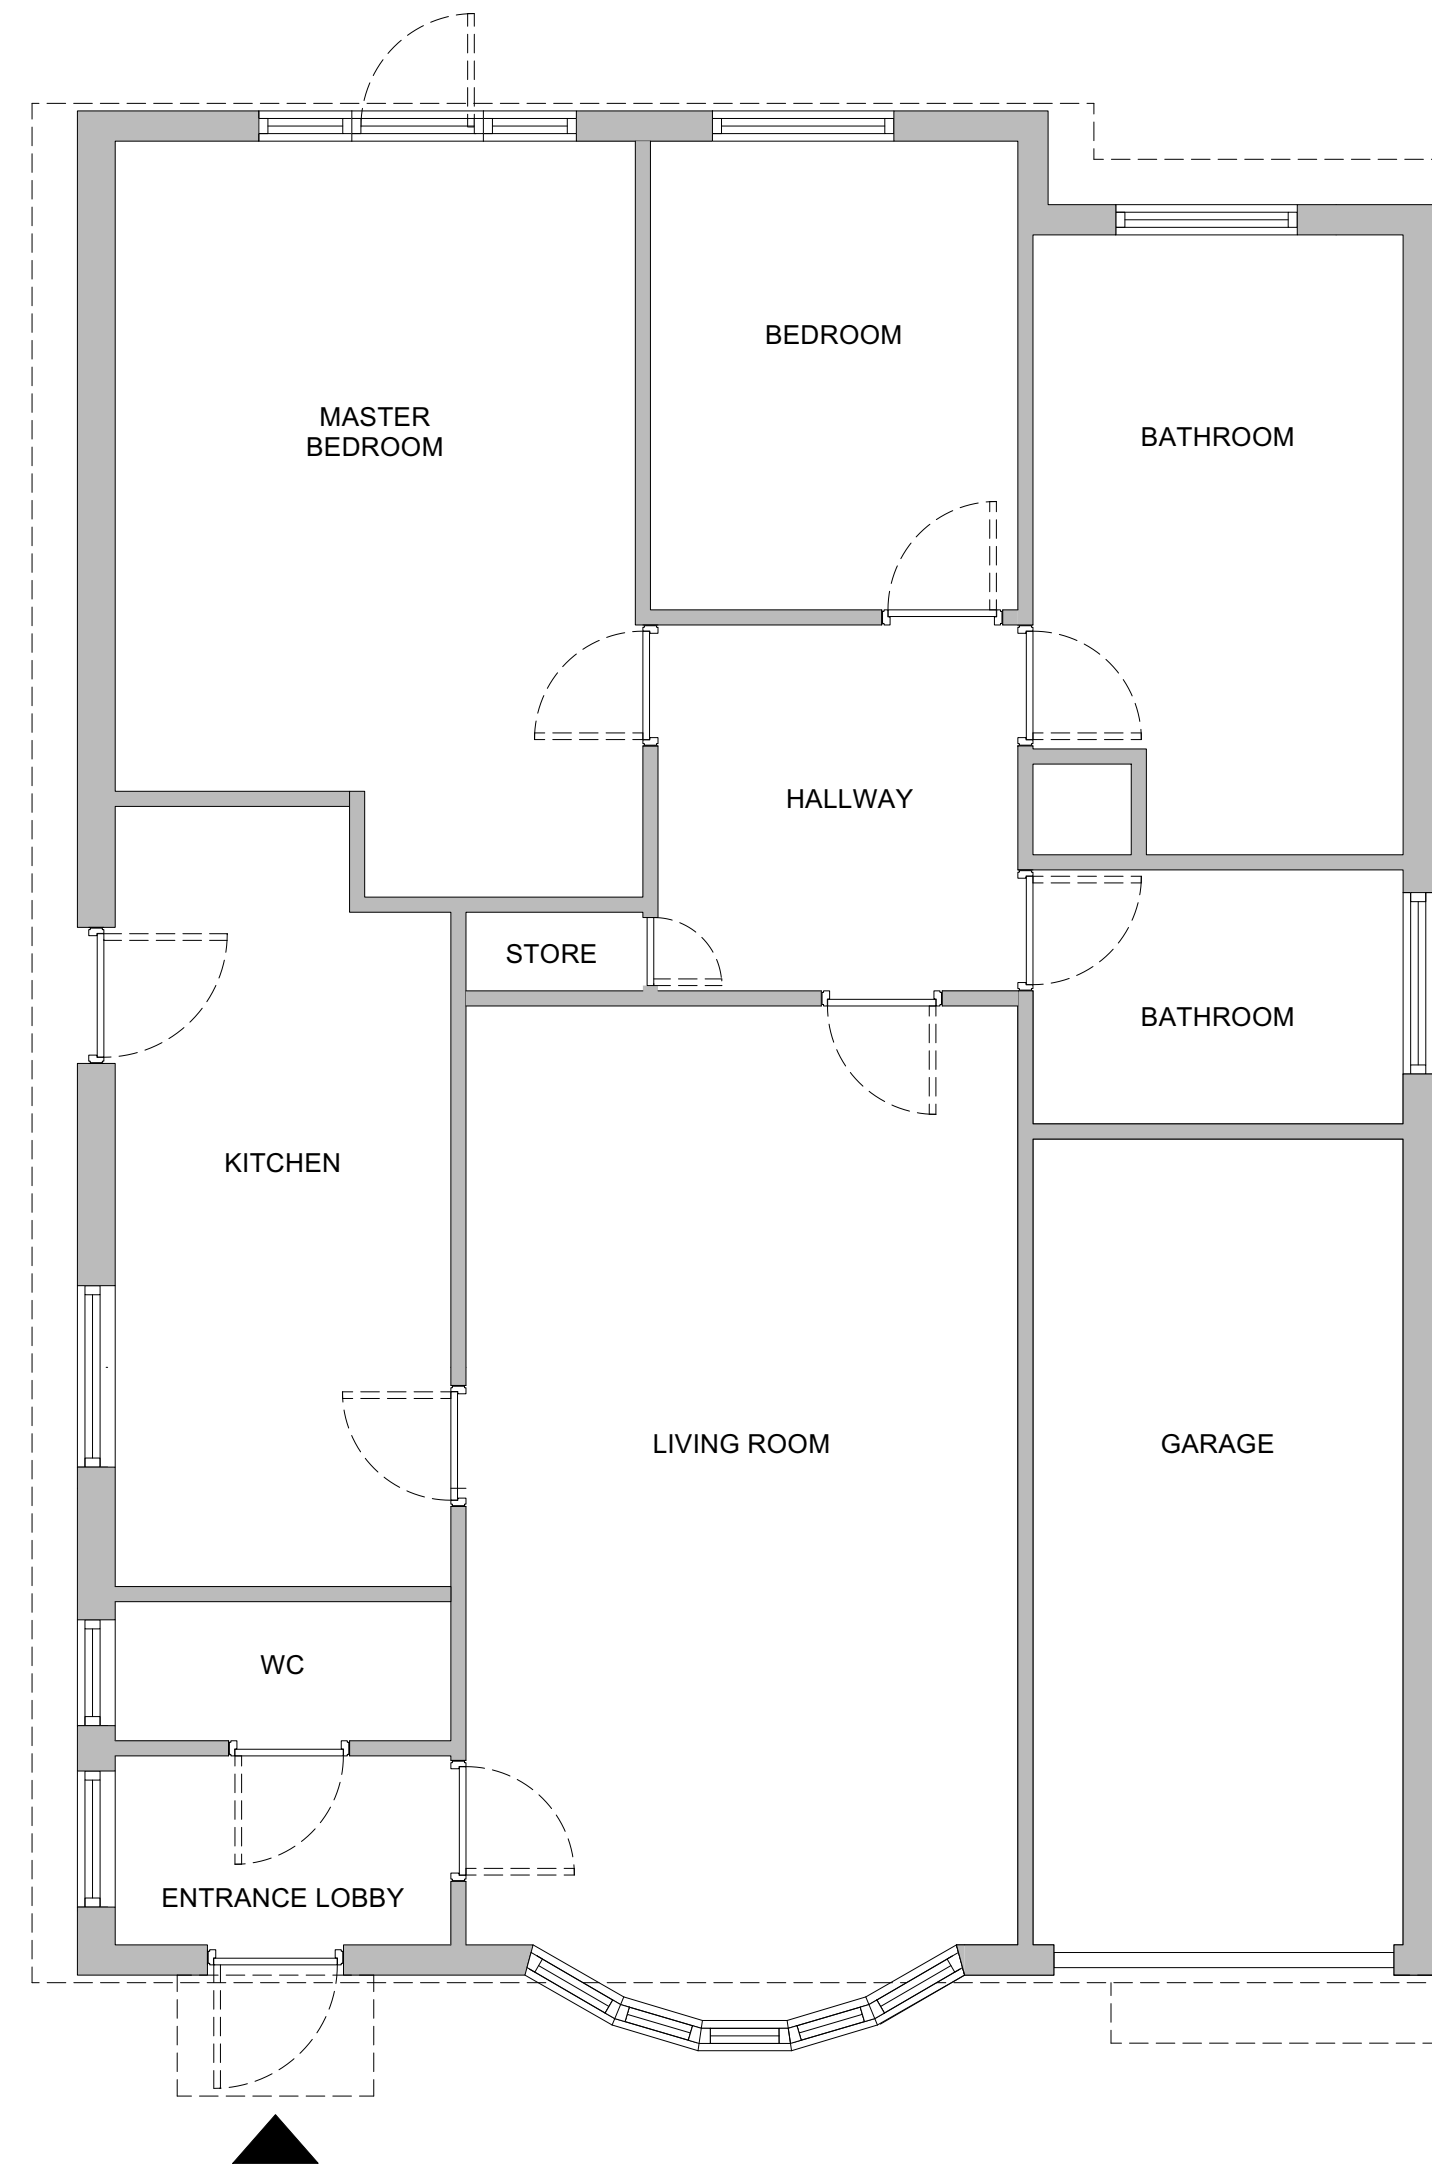

01 GROUND FLOOR PLAN AS EXISTING
SCALE 1:50@A1

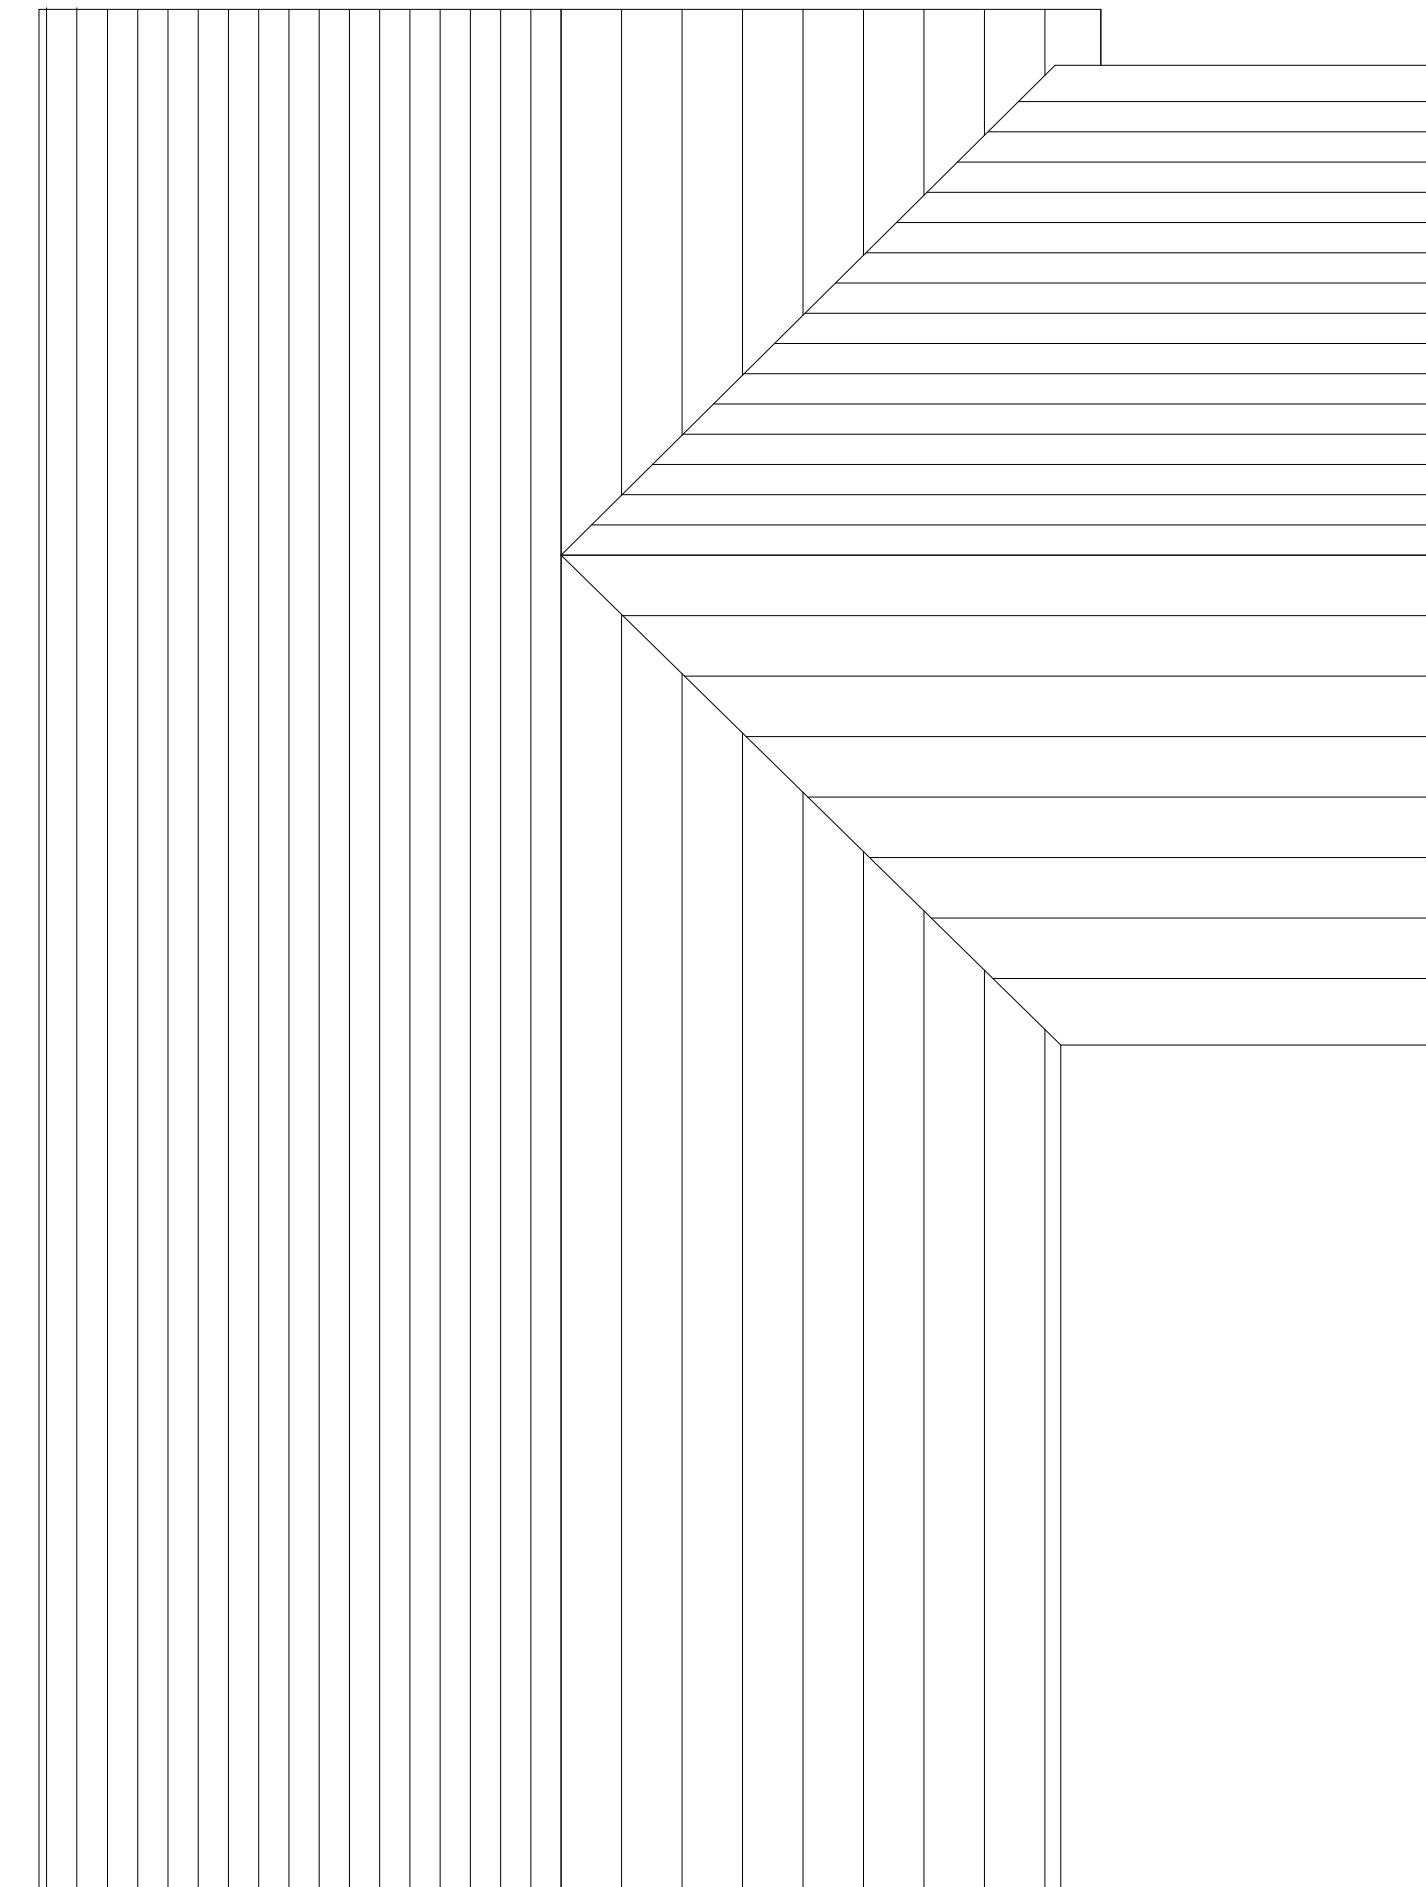

02 ROOF PLAN AS EXISTING
SCALE 1:50@A1