





1 Existing Front Elevation
1 : 100




2 Existing Rear Elevation
1 : 100

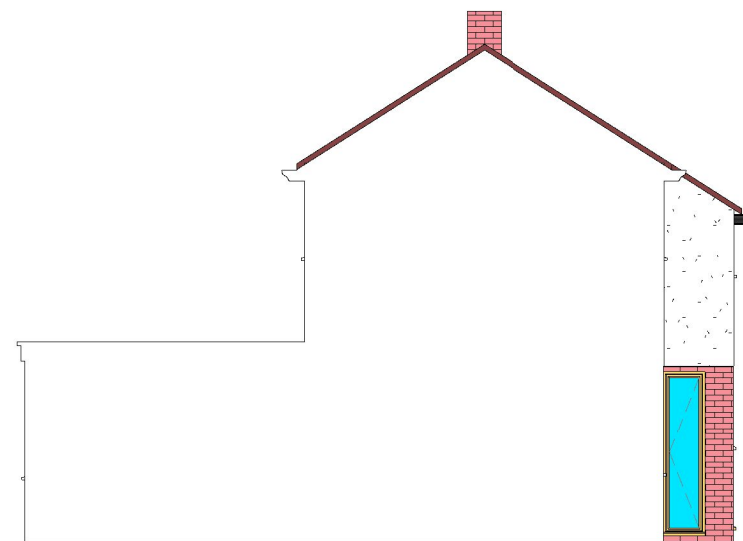


3 Existing Side (Left) Elevation
1 : 100

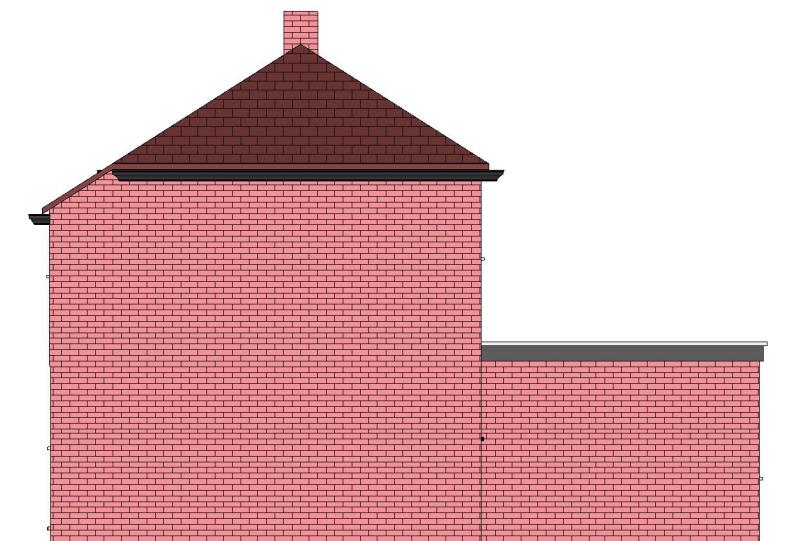


4 Existing Side (Right) Elevation
1 : 100

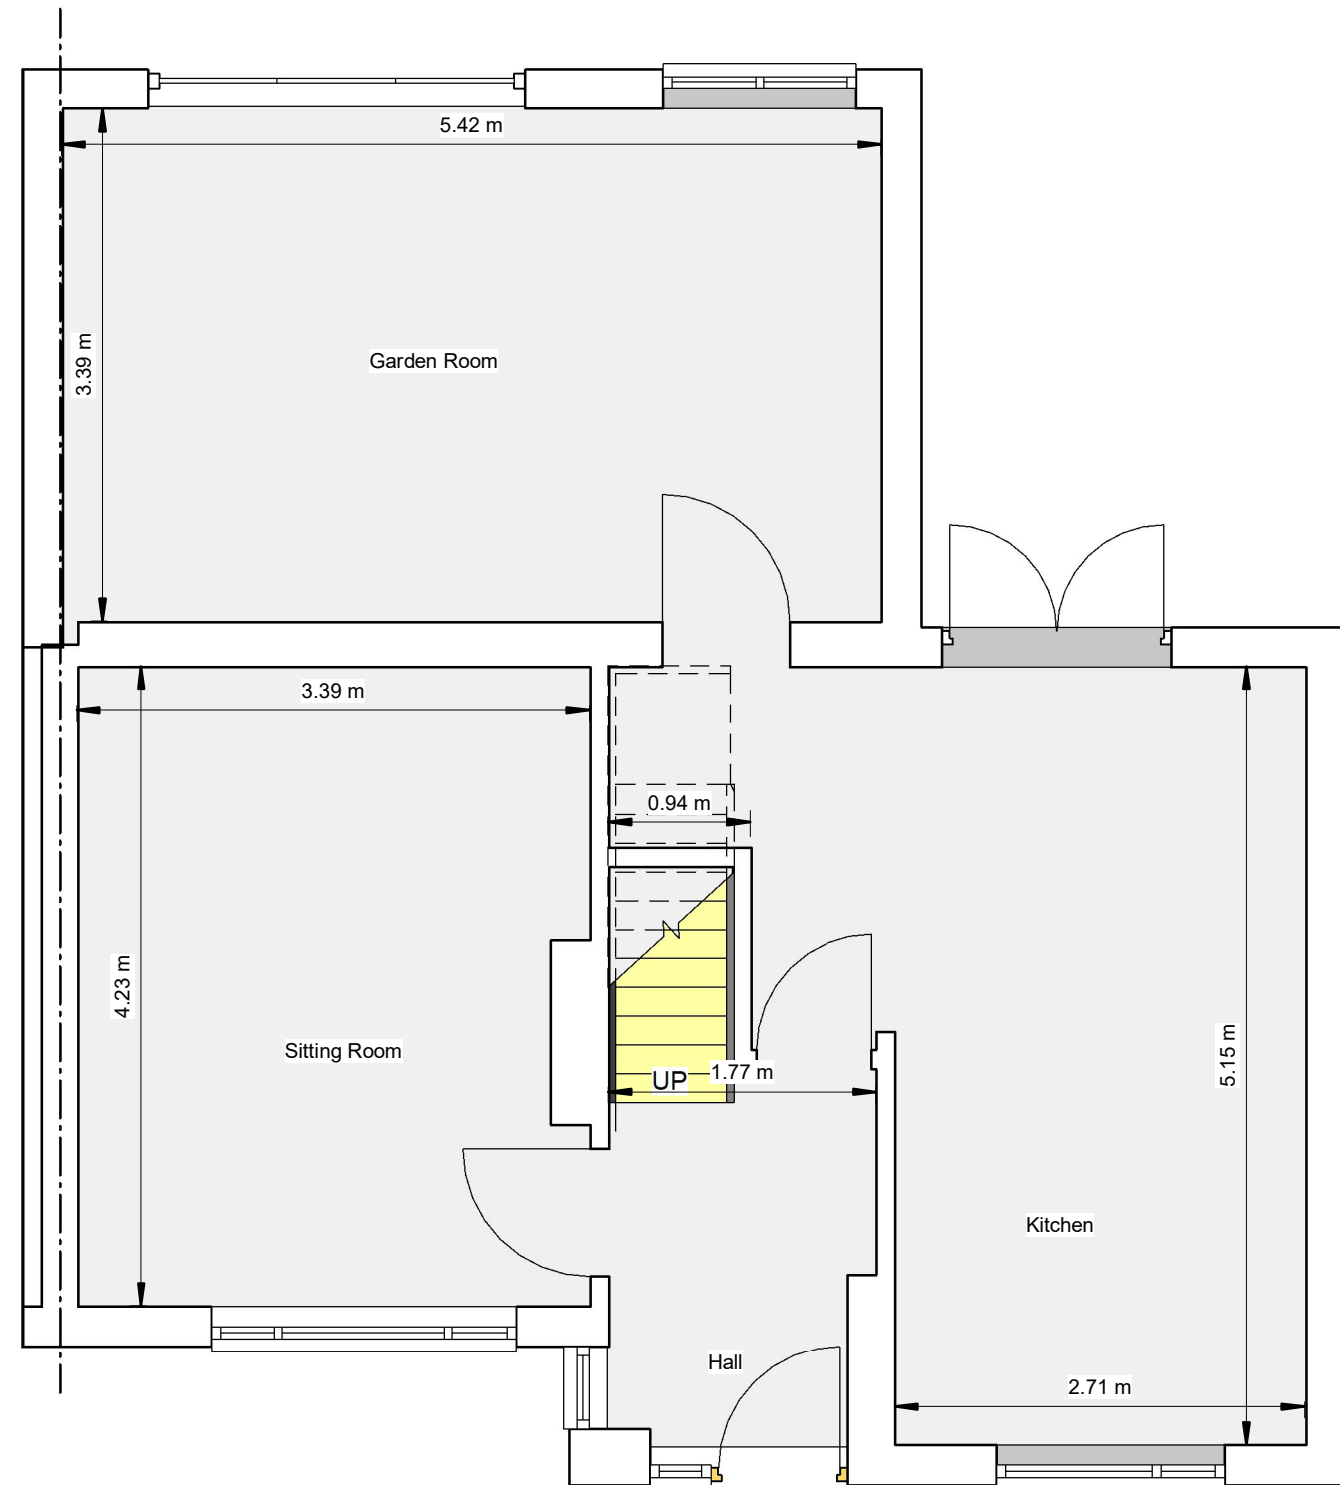

5 Existing Ground Floor Plan
1 : 50

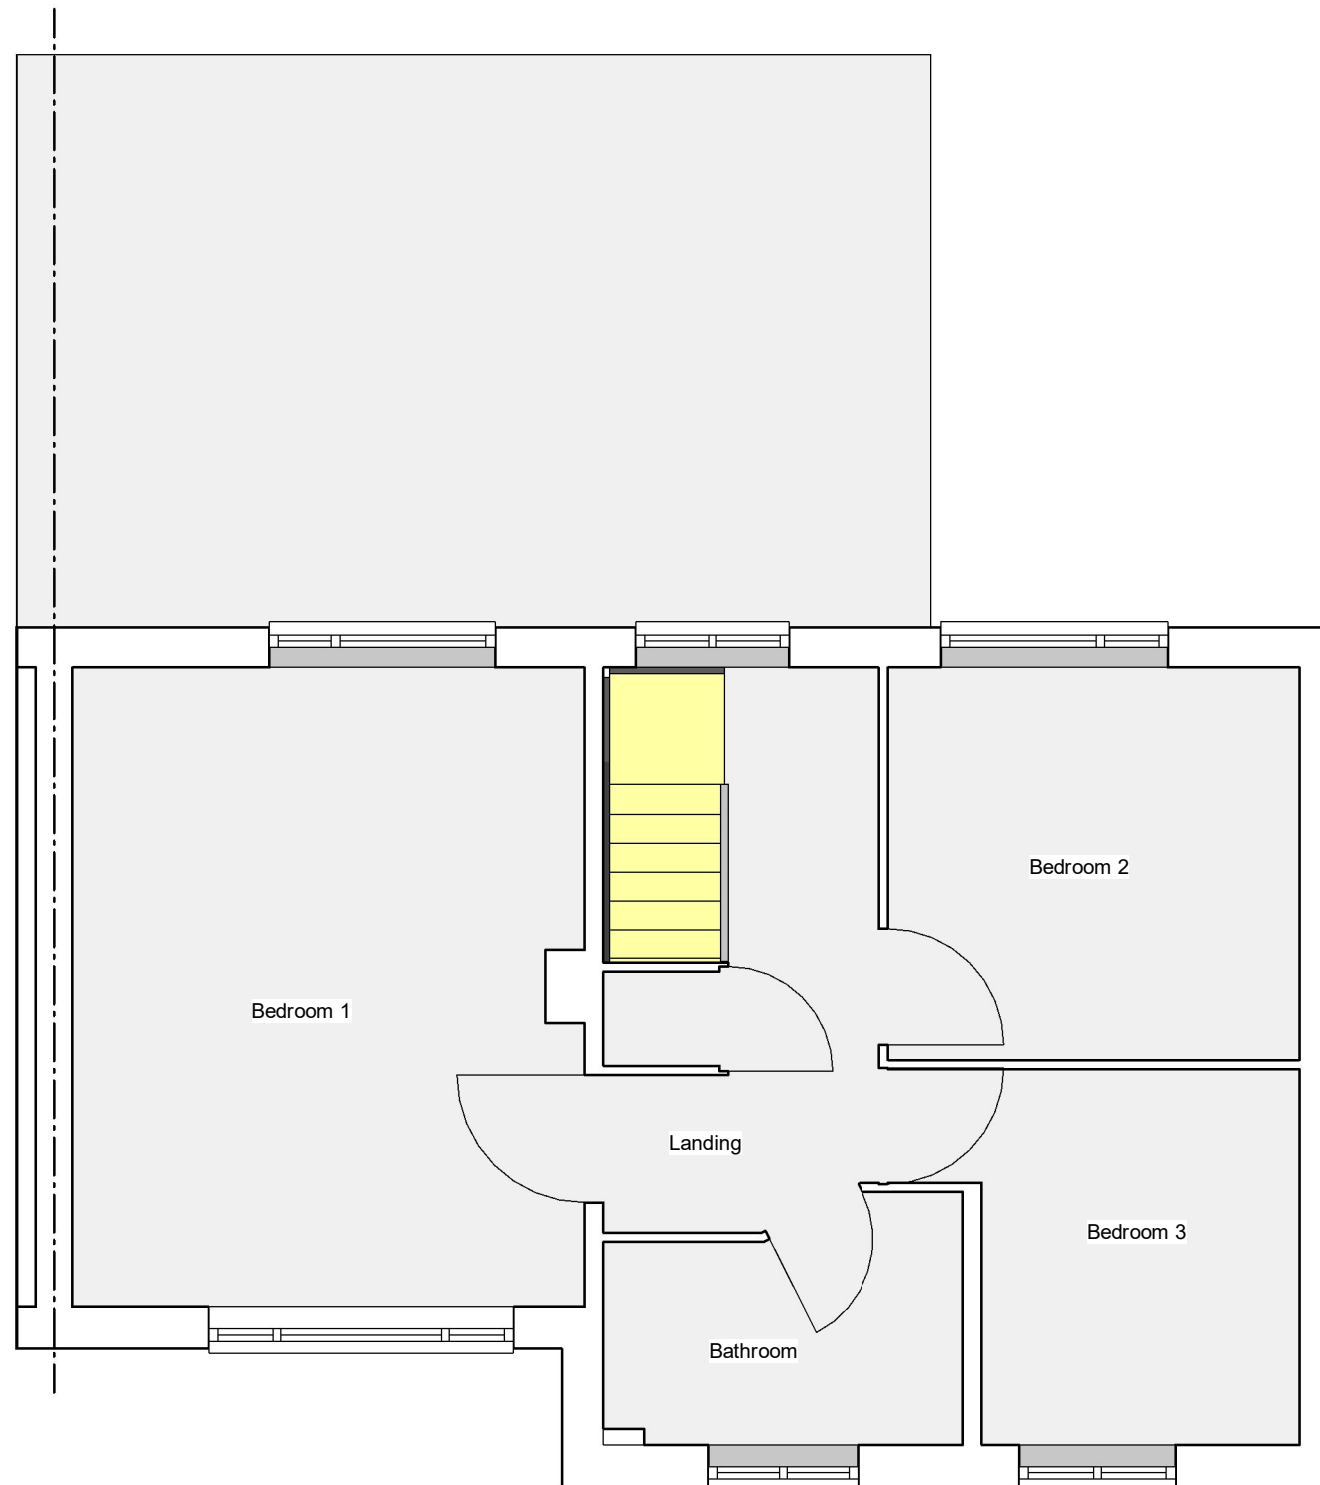

6 Existing First Floor Plan
1 : 50

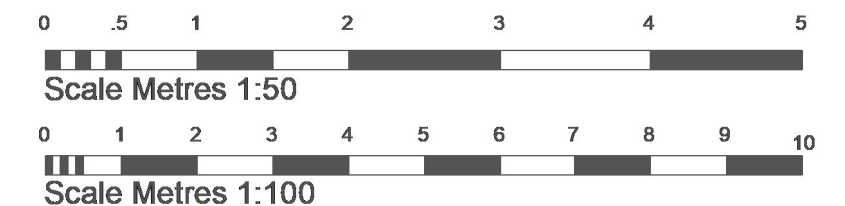

Revision				
Drawings by: unsted design				
3D Computer Aided Architectural Design				
Unsted Design Ltd 16 Hazel Close, Chandlers Ford Eastleigh SO53 5RF				
Tel: 02380274720 Fax: 02380274720 Email: info@UnstedDesign.co.uk Web Site www.UnstedDesign.co.uk Company Number 8013235				
Utilities/Highways/Environment: It is the responsibility of the client or their contractor to liaise with the Utility providers, Highway Authorities and Environment Agency to ensure that all approvals are in place unless Unsted Design have been given written instructions to act on your behalf.				
Copyright: The copyright for this drawing remains the property of Unsted Design. It cannot be copied, altered or reproduced in any form without the consent of Unsted Design. It cannot be passed to a third party without the written consent of Unsted Design.				
Dimensions: All dimensions to be checked on site prior to the commencement of any work. Do not scale from this drawing for construction purposes.				
Party Wall Agreements: It is the sole responsibility of the building owner or their contractor to draw up any agreements or notices required to comply with the Party Wall Act. This drawing does not guarantee the position of the boundary.				
Client: JANET ARROWSMITH Project Address: 84 HURSLEY ROAD CHANDLERS FORD EASTLEIGH SO53 1JB				
Drawing Contents: EXISTING FLOOR PLANS AND ELEVATIONS				
Purpose: PLANNING APPLICATION Scale: 1:50 1:100 Date: 13th February 2024				
Drawn by: MKU				
Drawing Number	Client	Status	Project Number	Sheet Size
001 ARROWSMITH		EX1536 A2		