


existing parking for 62a

existing parking for 62

garage for 62

amenity space
62A

single storey rear extension
to The Annexe 62A Chestnut Avenue

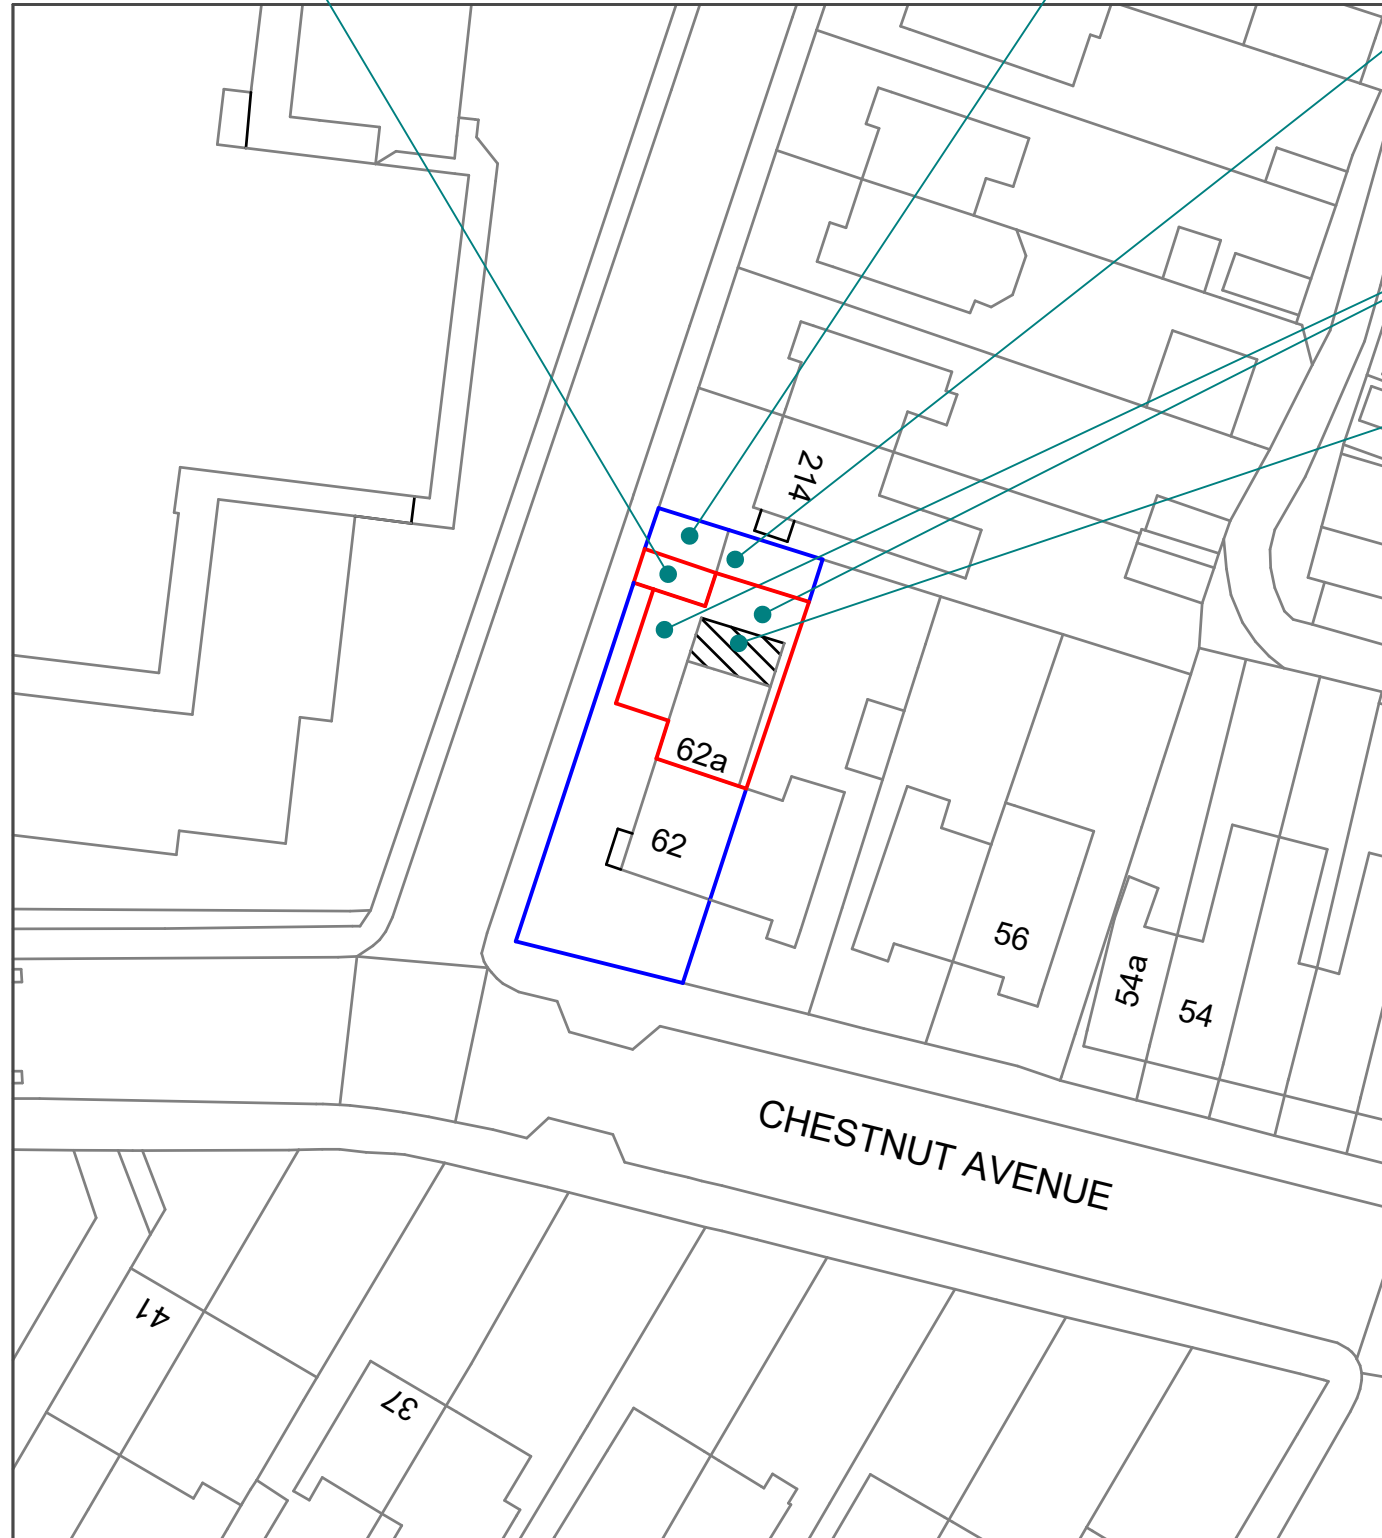

SCALE 1:500 @ A3

0 10 20
metres

N
↑

© Crown copyright 2024 Ordnance Survey 100053143

	NAME	DATE
DRAWN	PRB	06/02/2024

UNLESS OTHERWISE SPECIFIED
DIMENSIONS ARE IN MILLIMETERS

DWG PLANS
85 Cranmer Drive, Nursling, Southampton, SO16 0TD
Mobile: 07851229345, Email: info@dwgplans.co.uk

TITLE Site Plan Annexe 62a Chestnut Avenue		
SIZE A3	DWG NO DWG PLANS 03016	REV A
CLIENT: Mr Harbhjan Singh Nandhra		
SCALE: 1:500 @ A3		SHEET 1 of 1