



Pontoon Site Plan

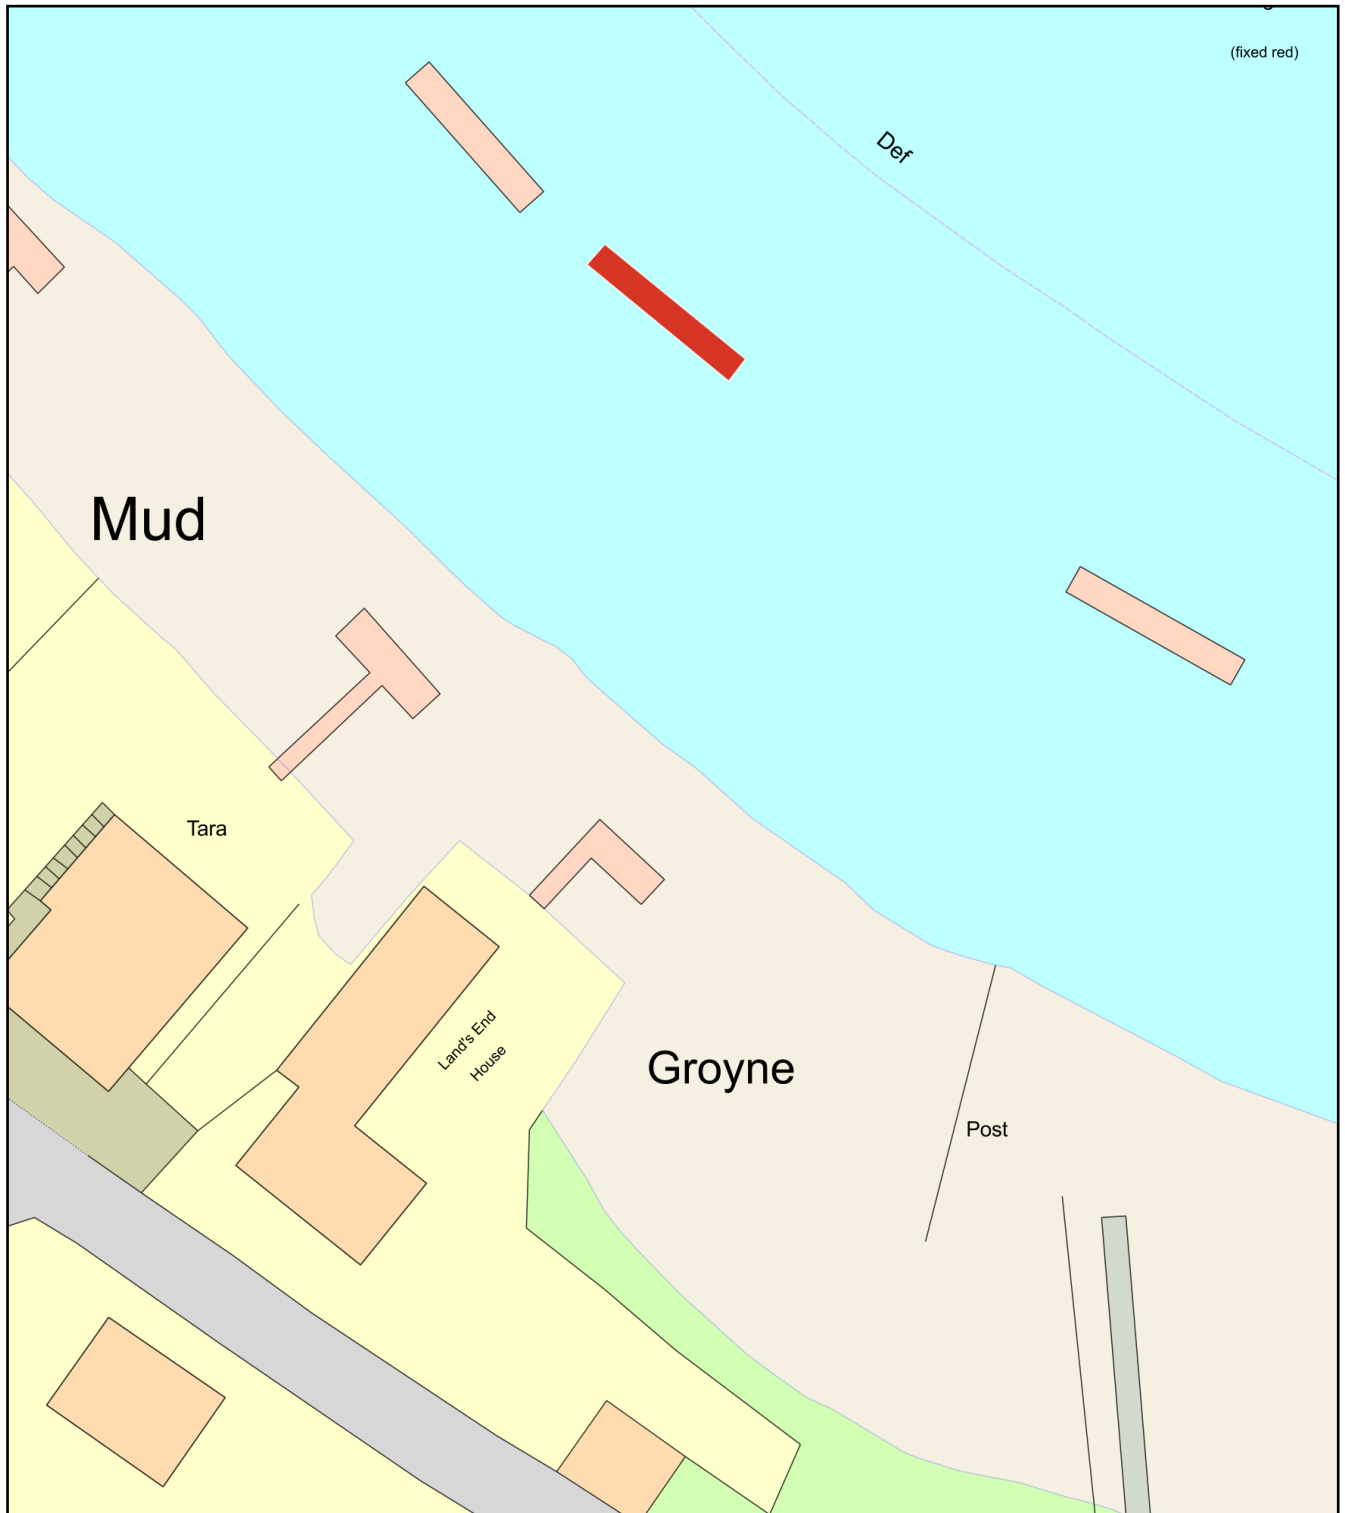

0 20
Metres

 

Plan Produced for: Helen Gavine
Date Produced: 25 Feb 2024
Plan Reference Number: TQRQM24056120807993
Scale: 1:500 @ A4