


REVISIONS				
REV.	DESCRIPTION	DRAWN	CHKD	DATE
A	****	JR	**	21/11/24

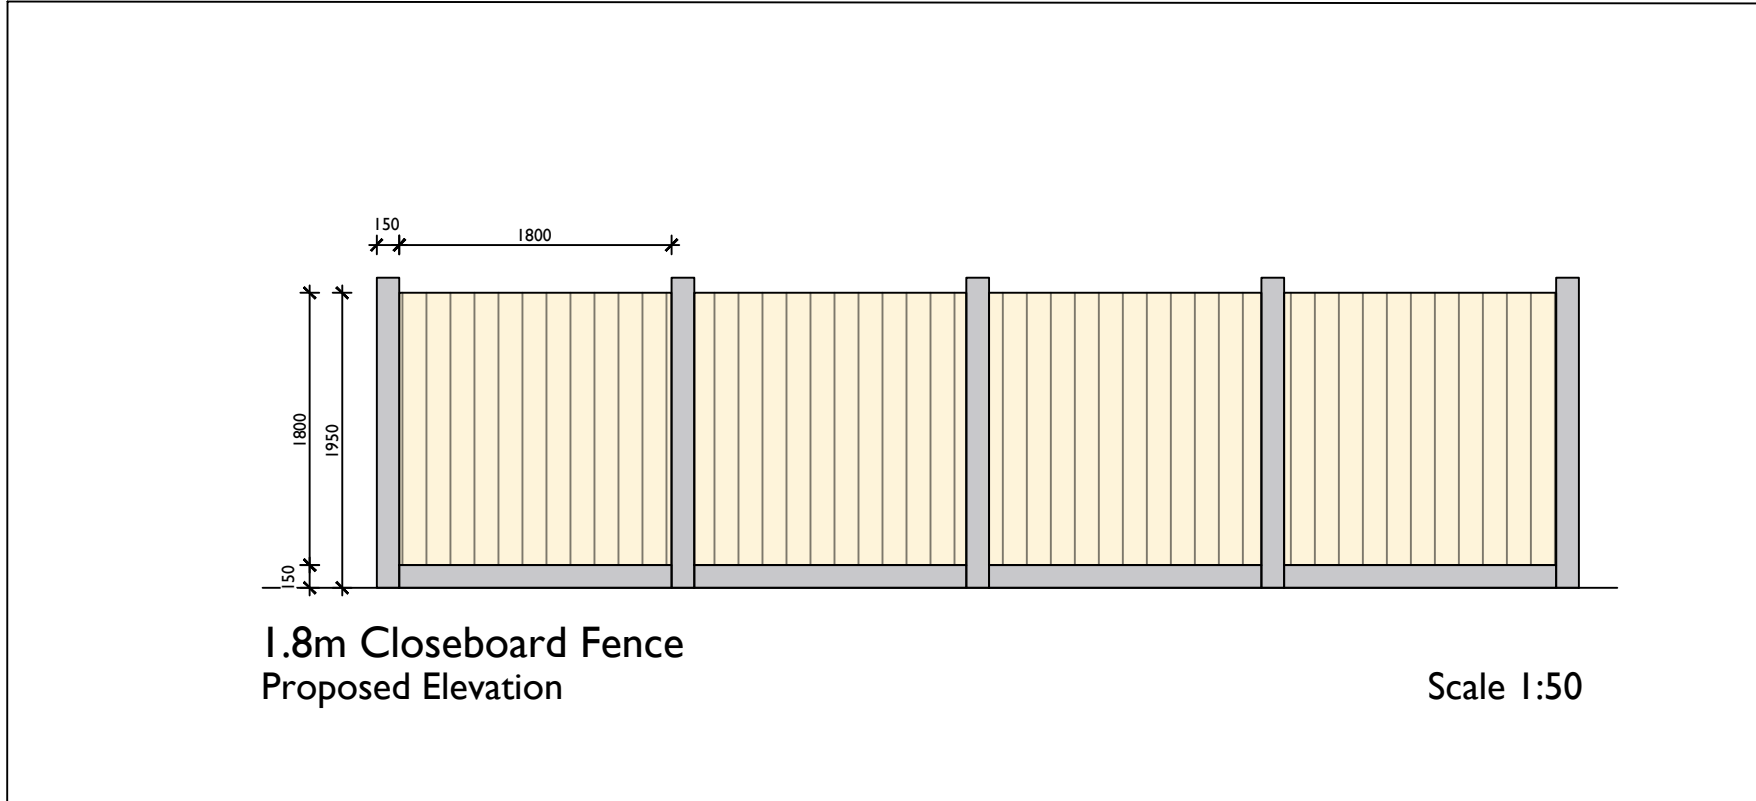

PROJECT⁹²

Project type	Drawing classification	Work stage
PLANNING	RESIDENTIAL	

DRAWING TITLE
Castlenau
Knowle Lane, Fair Oak
Proposed Site Plan

SCALE	SHEET SIZE	SHEET No.	DRAWN	CHKD	DATE	CAD FILE
1:500	A1	of	JR	JR	2024	

PLANNING
JRD24-004-002