


Revisions:			
rev	date	drawn	comments
A	23/02/24		Scale bar sketch removed.

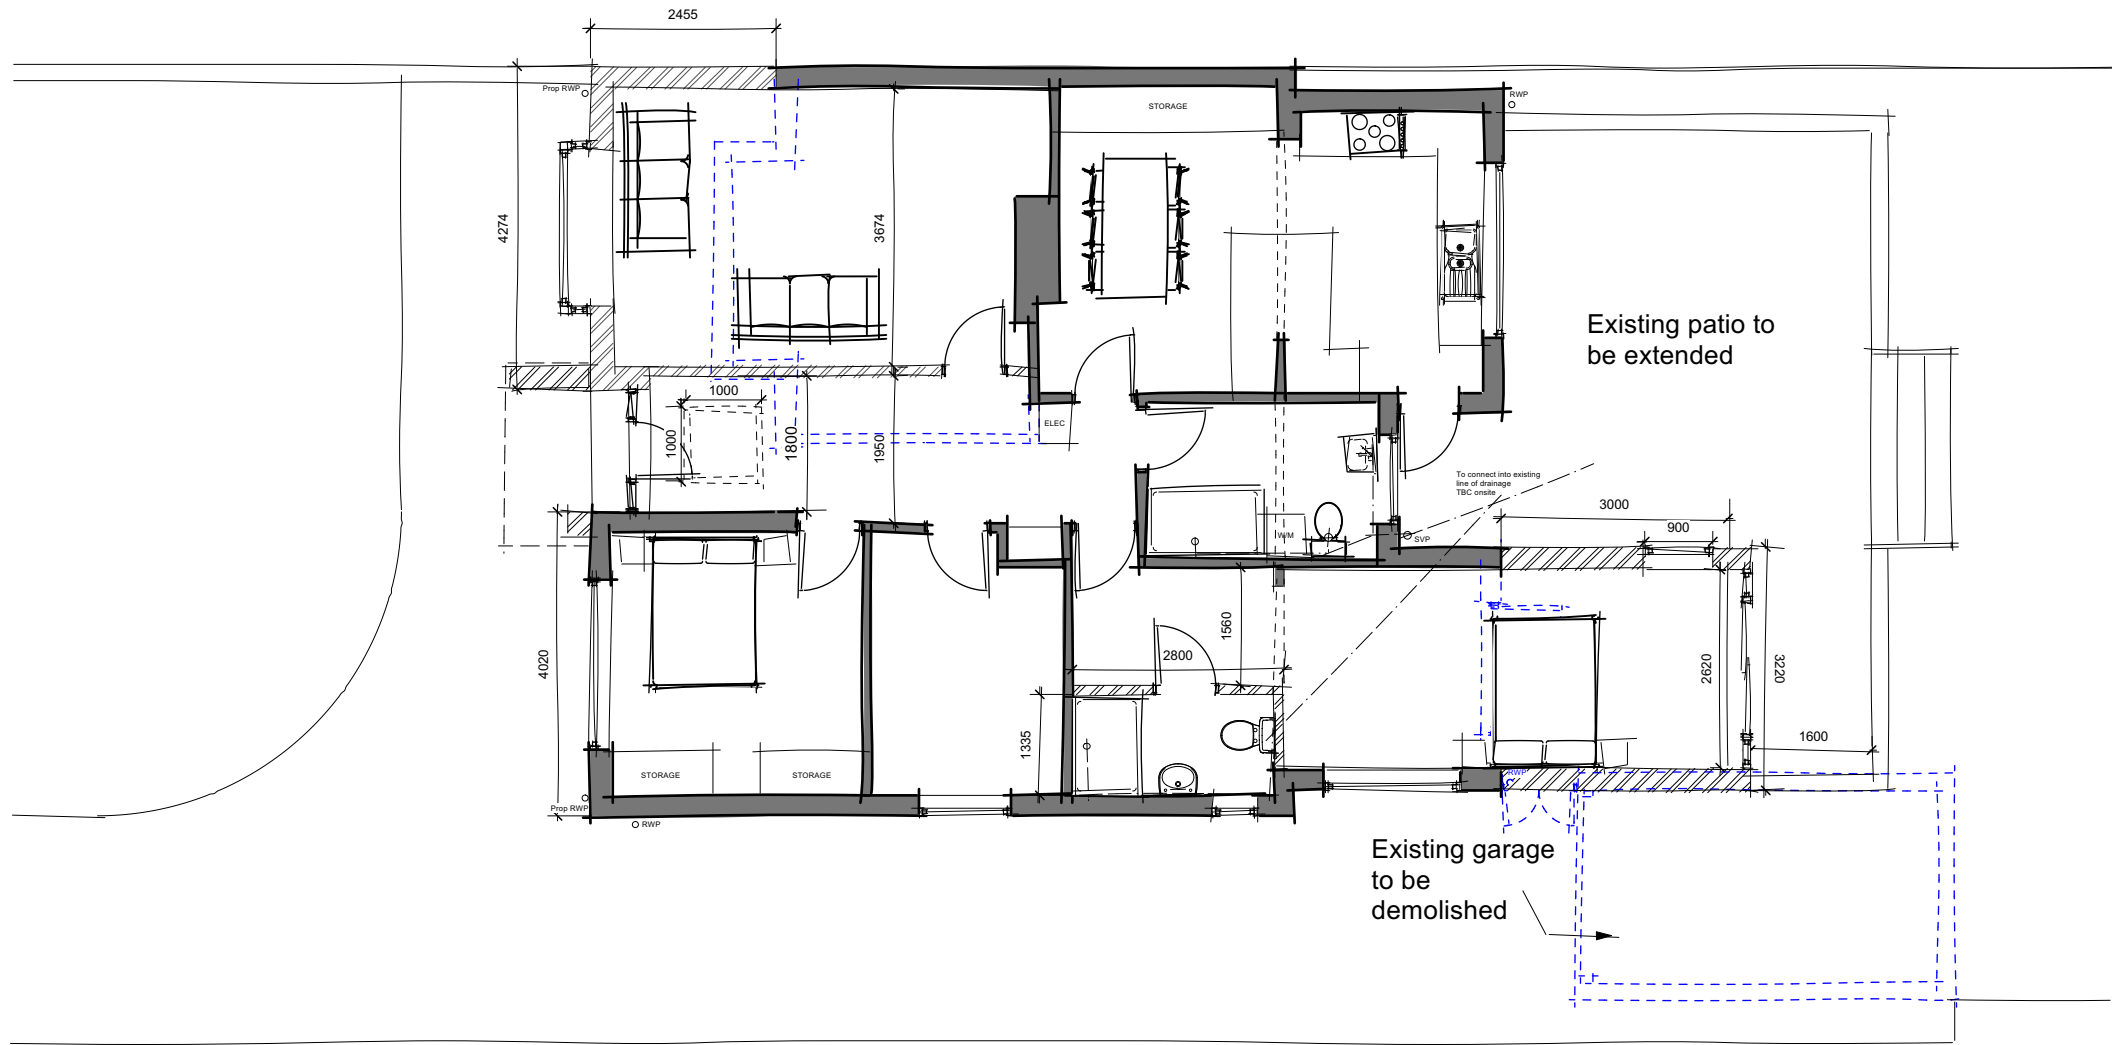

Project:
**14 HADRIANS CLOSE,
CHANDLERS FORD,
SO53 2AS**

Title:
PROPOSED SITE PLAN

Client:
MRS S PAPAGEORGAKI

Date:
FEBRUARY 2024

Dwg No:	Revision:	Scale:
8287/P/103	A	SCALE 1:100 @A3
Drawn:	Checked:	Status:
EB	PHB	PLANNING

**THE
Genesis Design
STUDIO**

CHARTERED ARCHITECTS

MEAD MILL MILL LANE ROMSEY
HAMPSHIRE SO51 8EQ

T : (01794) 519333
F : (01794) 519666
E : mail@thegenesistudio.com

© The Genesis Design Studio Ltd

