





Revisions:


rev	date	drawn	comments
A	30/01/24		Window amended to suit client comment.
B	16/02/24		Elevations amended to include rear extension.
C	23/02/24		Scale bar sketch removed.

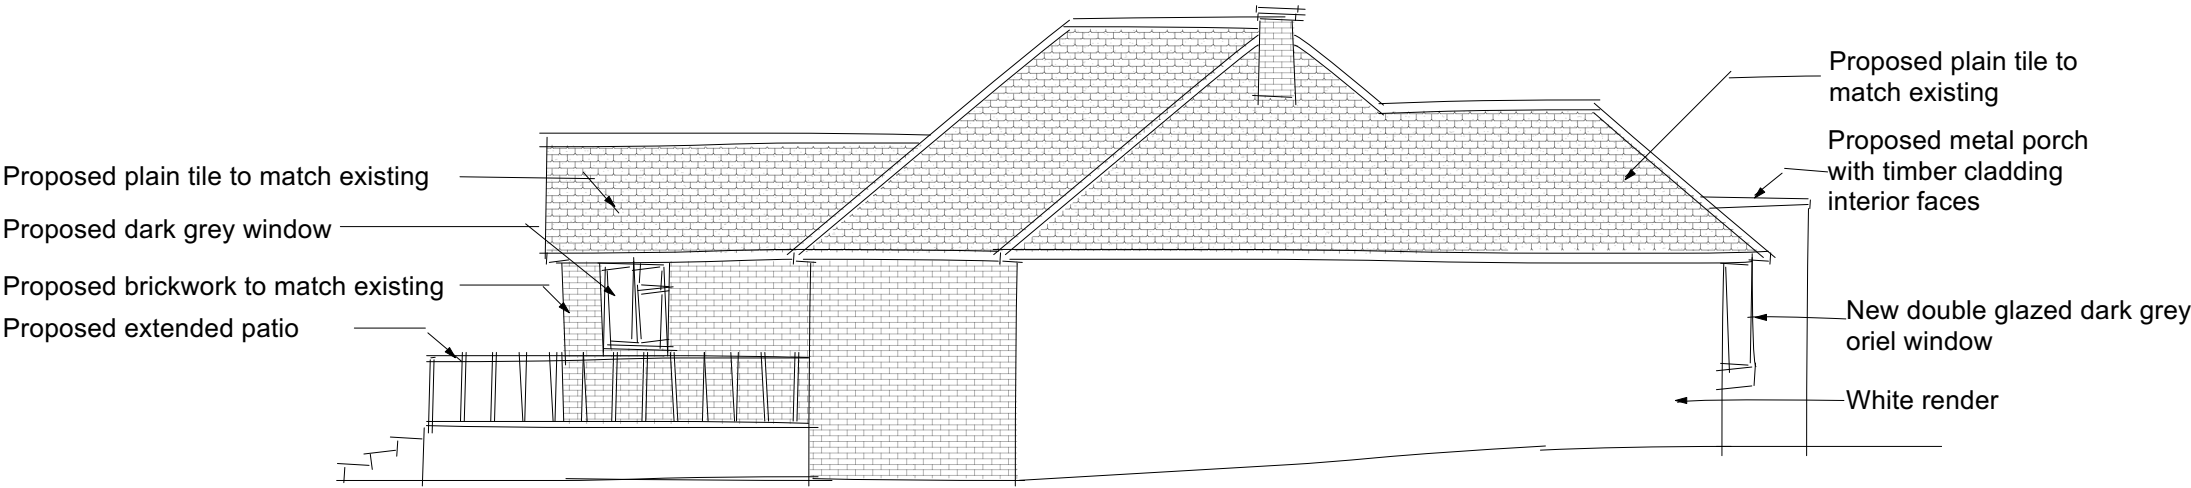

West Elevation

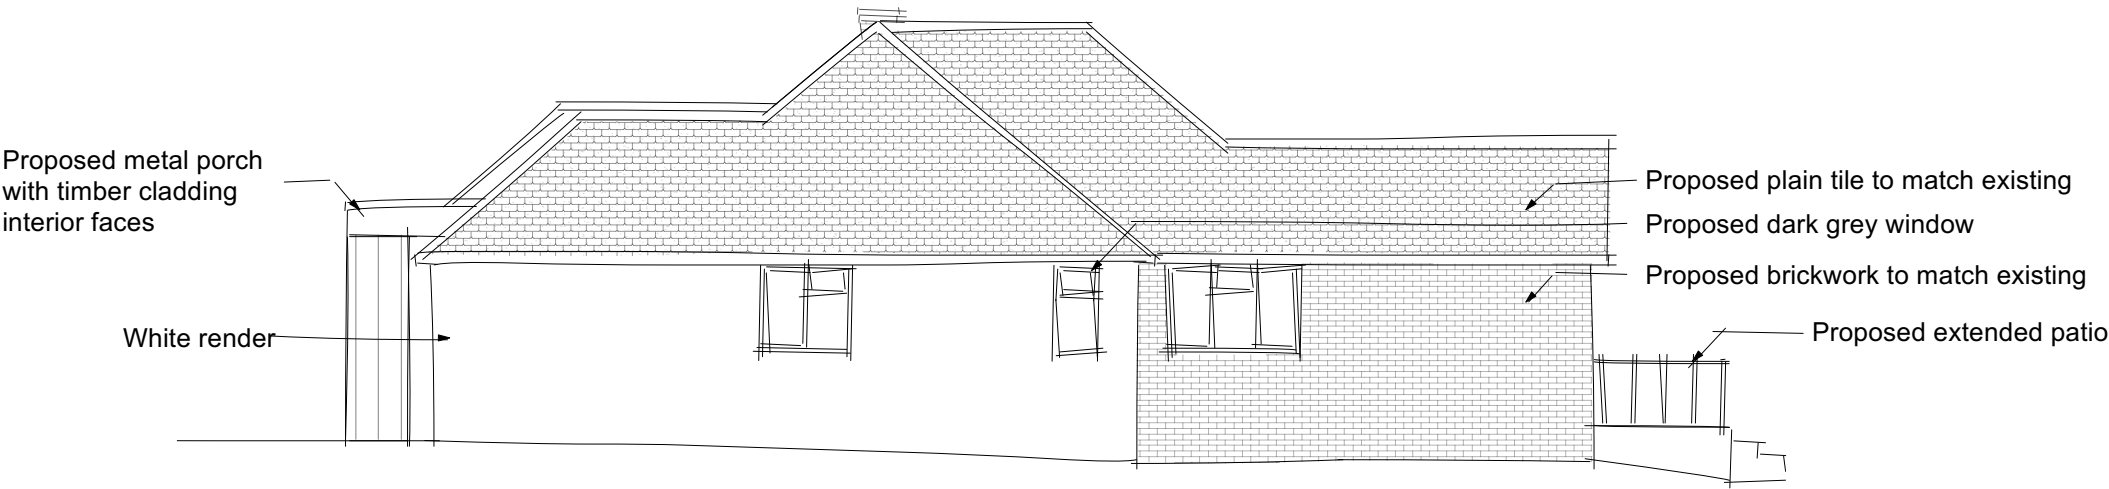

East Elevation

 

Project:

14 HADRIANS CLOSE,
CHANDLERS FORD,
SO53 2AS

Title:

PROPOSED ELEVATIONS

Client:

MRS S PAPAGEORGAKI

Date:

FEBRUARY 2024

Dwg No:

8287/P/301

Revision:

C

Scale:

SCALE
1:100 @ A3

Drawn:

EB

Checked:

PHB

Status:

PLANNING



CHARTERED ARCHITECTS

MEAD MILL MILL LANE ROMSEY
HAMPSHIRE SO51 8EQ

T : (01794) 519333
F : (01794) 519666
E : mail@thegenesisthesignstudio.com

© The Genesis Design Studio Ltd