


Revisions:

rev	date	drawn	comments
A	23/02/24		Scale bar sketch removed.

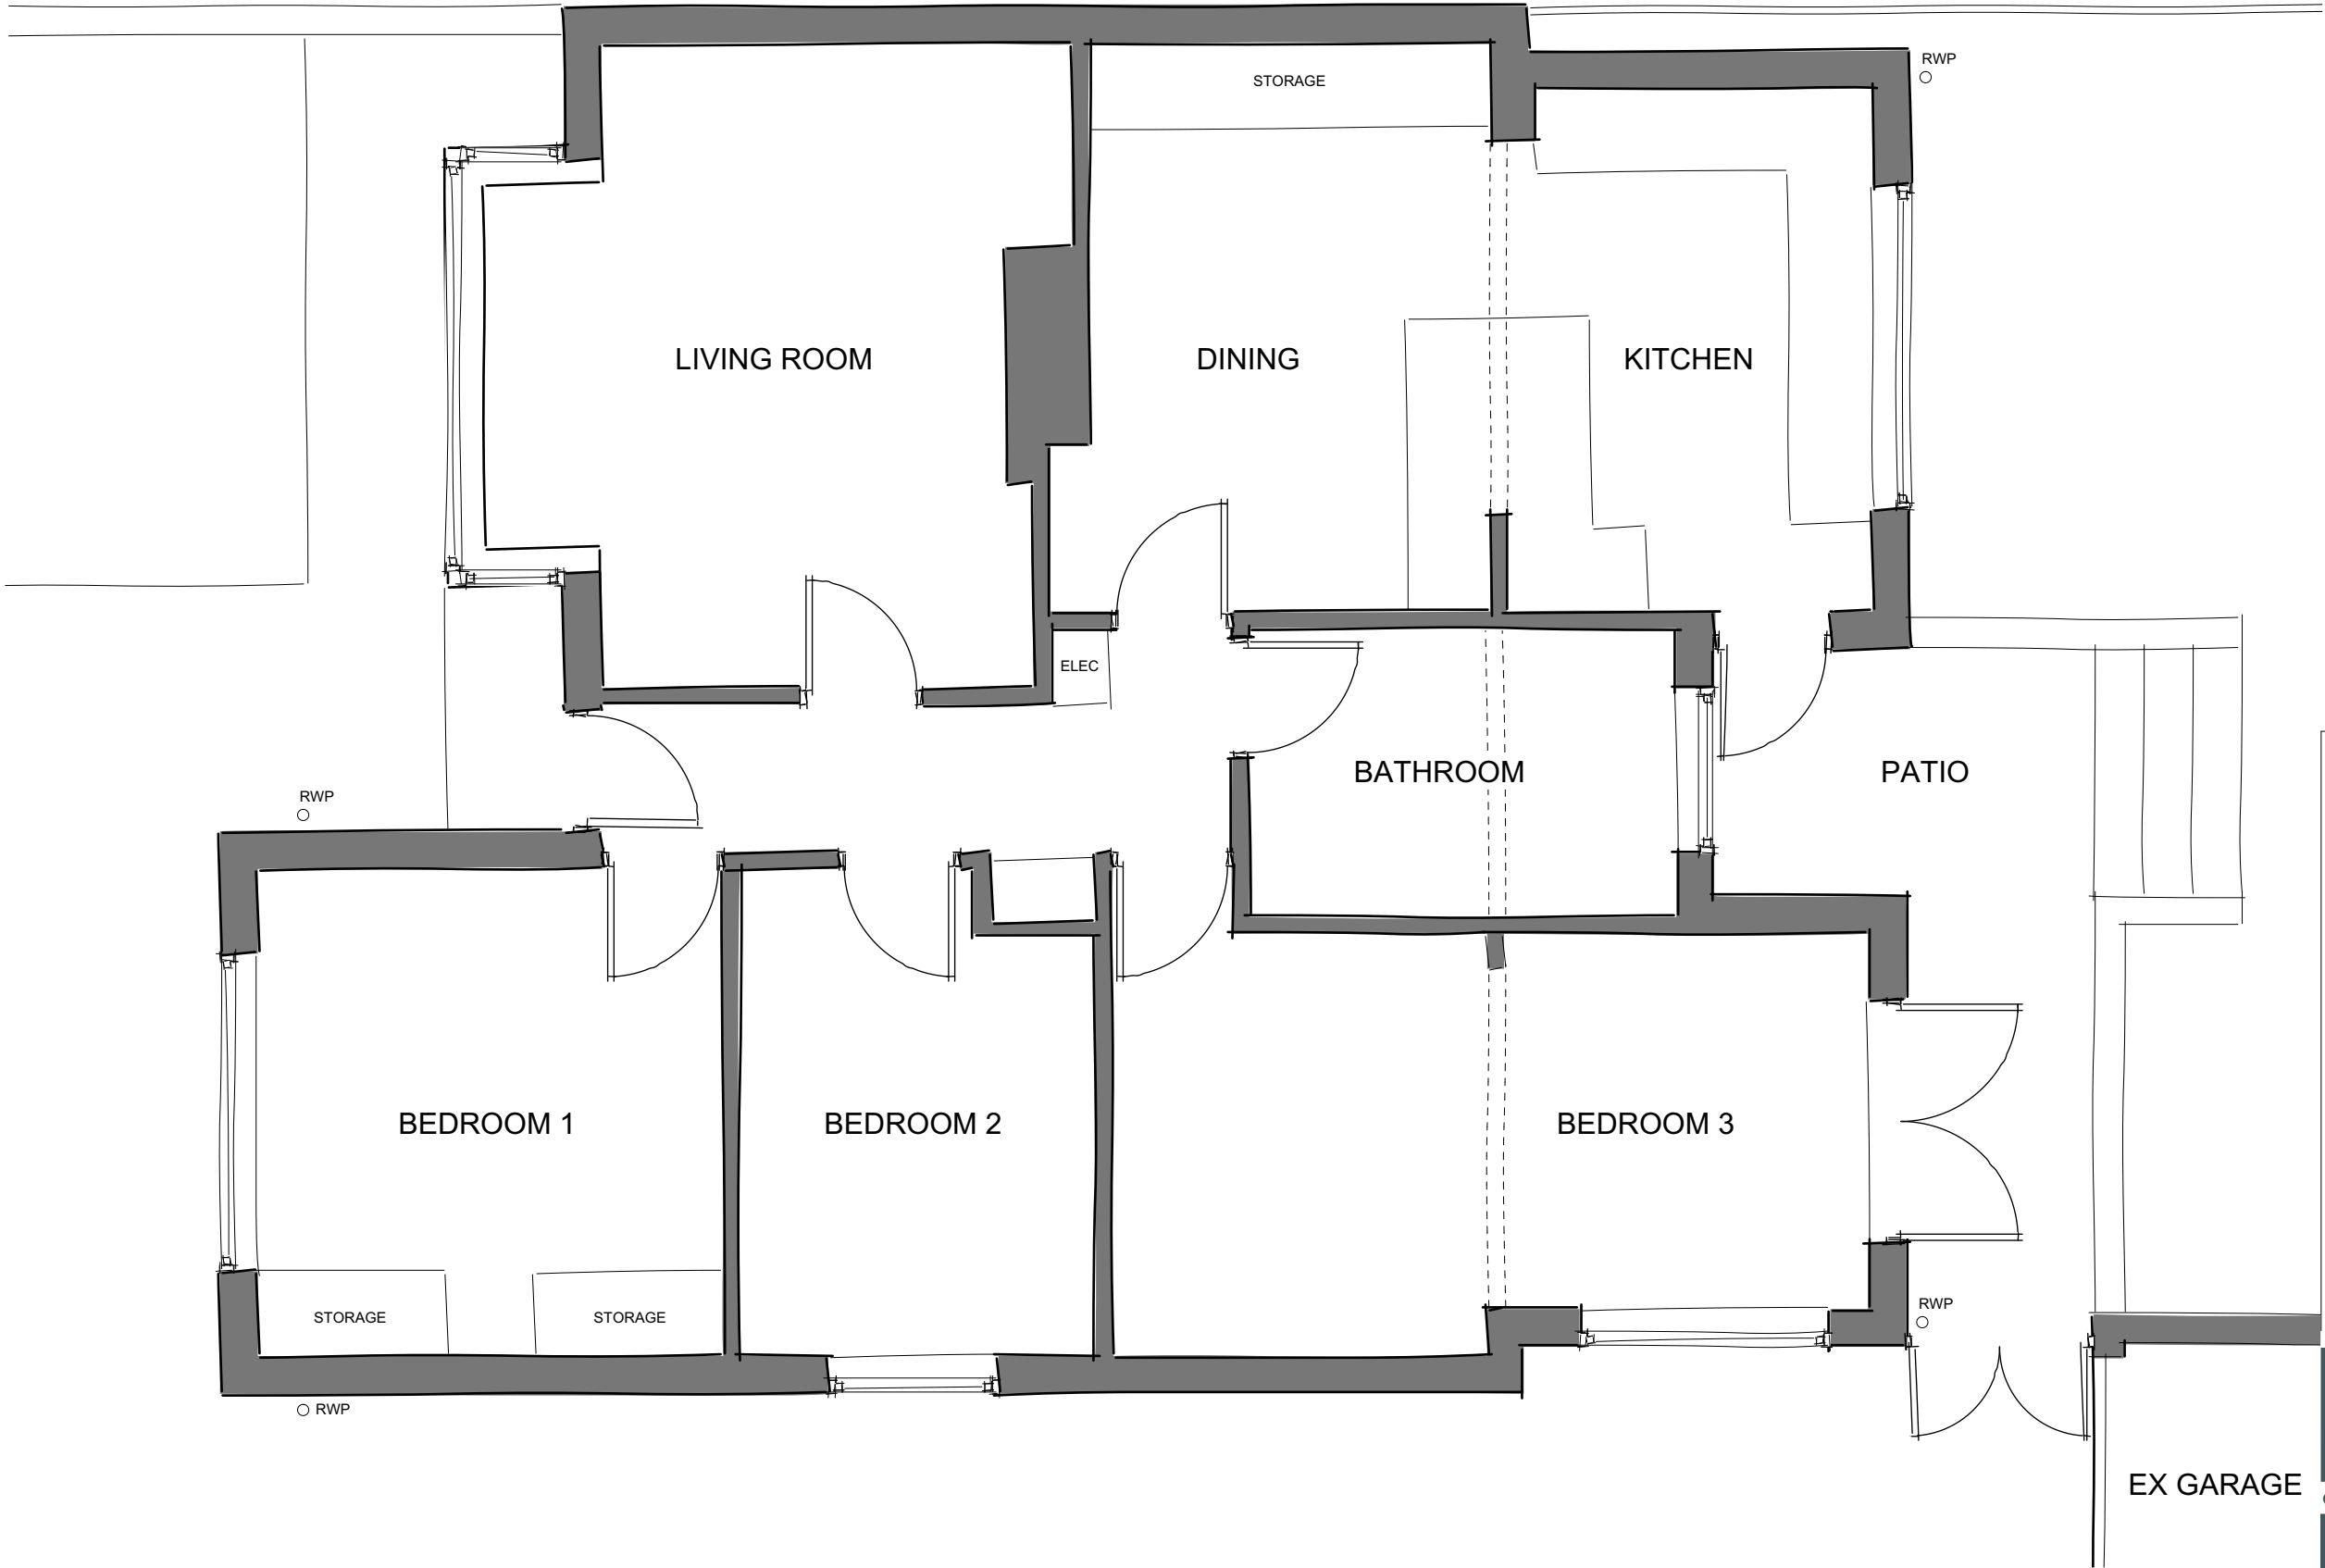

Project:

14 HADRIANS CLOSE,
CHANDLERS FORD,
SO53 2AS

Title:

EXISTING GROUND
FLOOR PLAN

Client:

MRS S PAPAGEORGAKI

Date:

JANUARY 2024

Dwg No:

8287/E/201

Revision:

A

Scale:

SCALE

1:50 @A3

Drawn:

EB

Checked:

PHB

Status:

EXISTING

THE
Genesis Design
STUDIO

CHARTERED ARCHITECTS

MEAD MILL MILL LANE ROMSEY
HAMPSHIRE SO51 8EQ

T : (01794) 519333
F : (01794) 519666
E : mail@thegenesisdesignstudio.com

© The Genesis Design Studio Ltd

