


Revisions:

| rev | date     | drawn | comments                  |
|-----|----------|-------|---------------------------|
| A   | 23/02/24 |       | Scale bar sketch removed. |

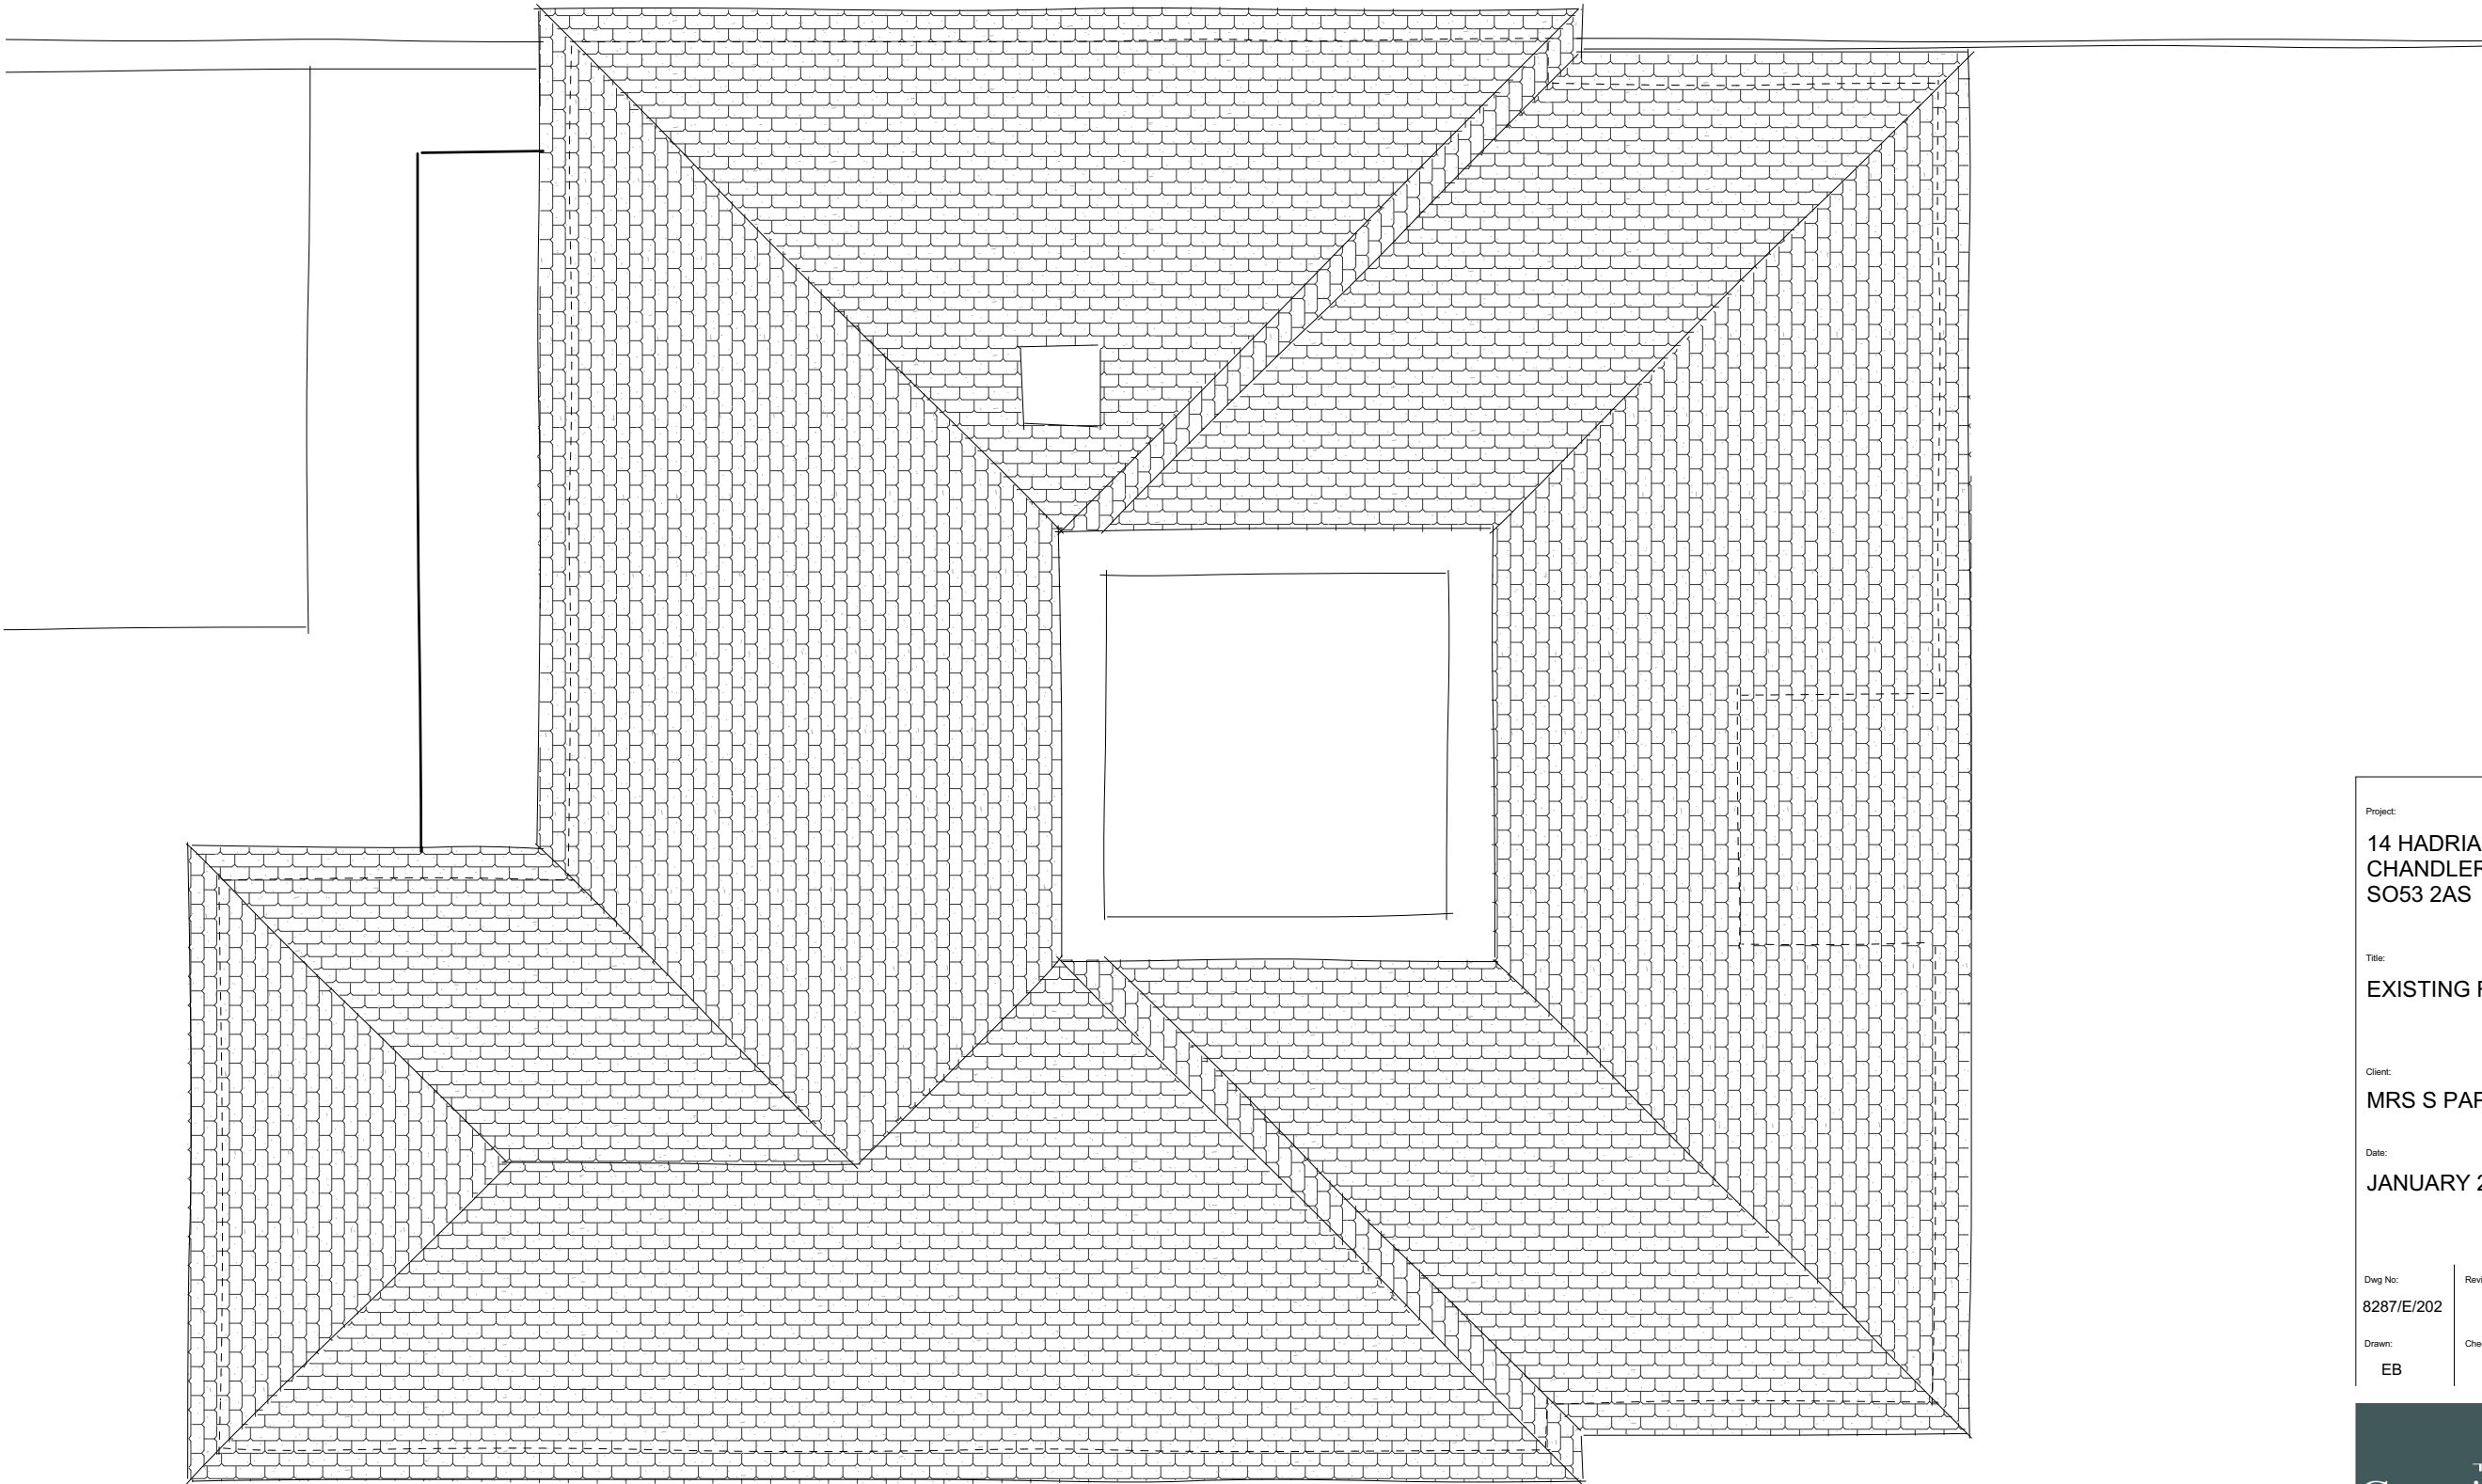

Project:

14 HADRIANS CLOSE,  
CHANDLERS FORD,  
SO53 2AS

Title:

EXISTING ROOF PLAN

Client:

MRS S PAPAGEORGAKI

Date:

JANUARY 2024

Dwg No:

8287/E/202

Revision:

A

Scale:

SCALE  
1:50 @ A3

Drawn:

EB

Checked:

PHB

Status:

EXISTING

THE  
Genesis Design  
STUDIO

CHARTERED ARCHITECTS

MEAD MILL MILL LANE ROMSEY  
HAMPSHIRE SO51 8EQ

T : (01794) 519333  
F : (01794) 519666  
E : mail@thegenesisdesignstudio.com