


Revisions:

rev	date	drawn	comments
A	30/01/24		Window amended to suit client comment.
B	16/02/24		Plans amended to include rear extension.
C	23/02/24		Scale bar sketch removed.

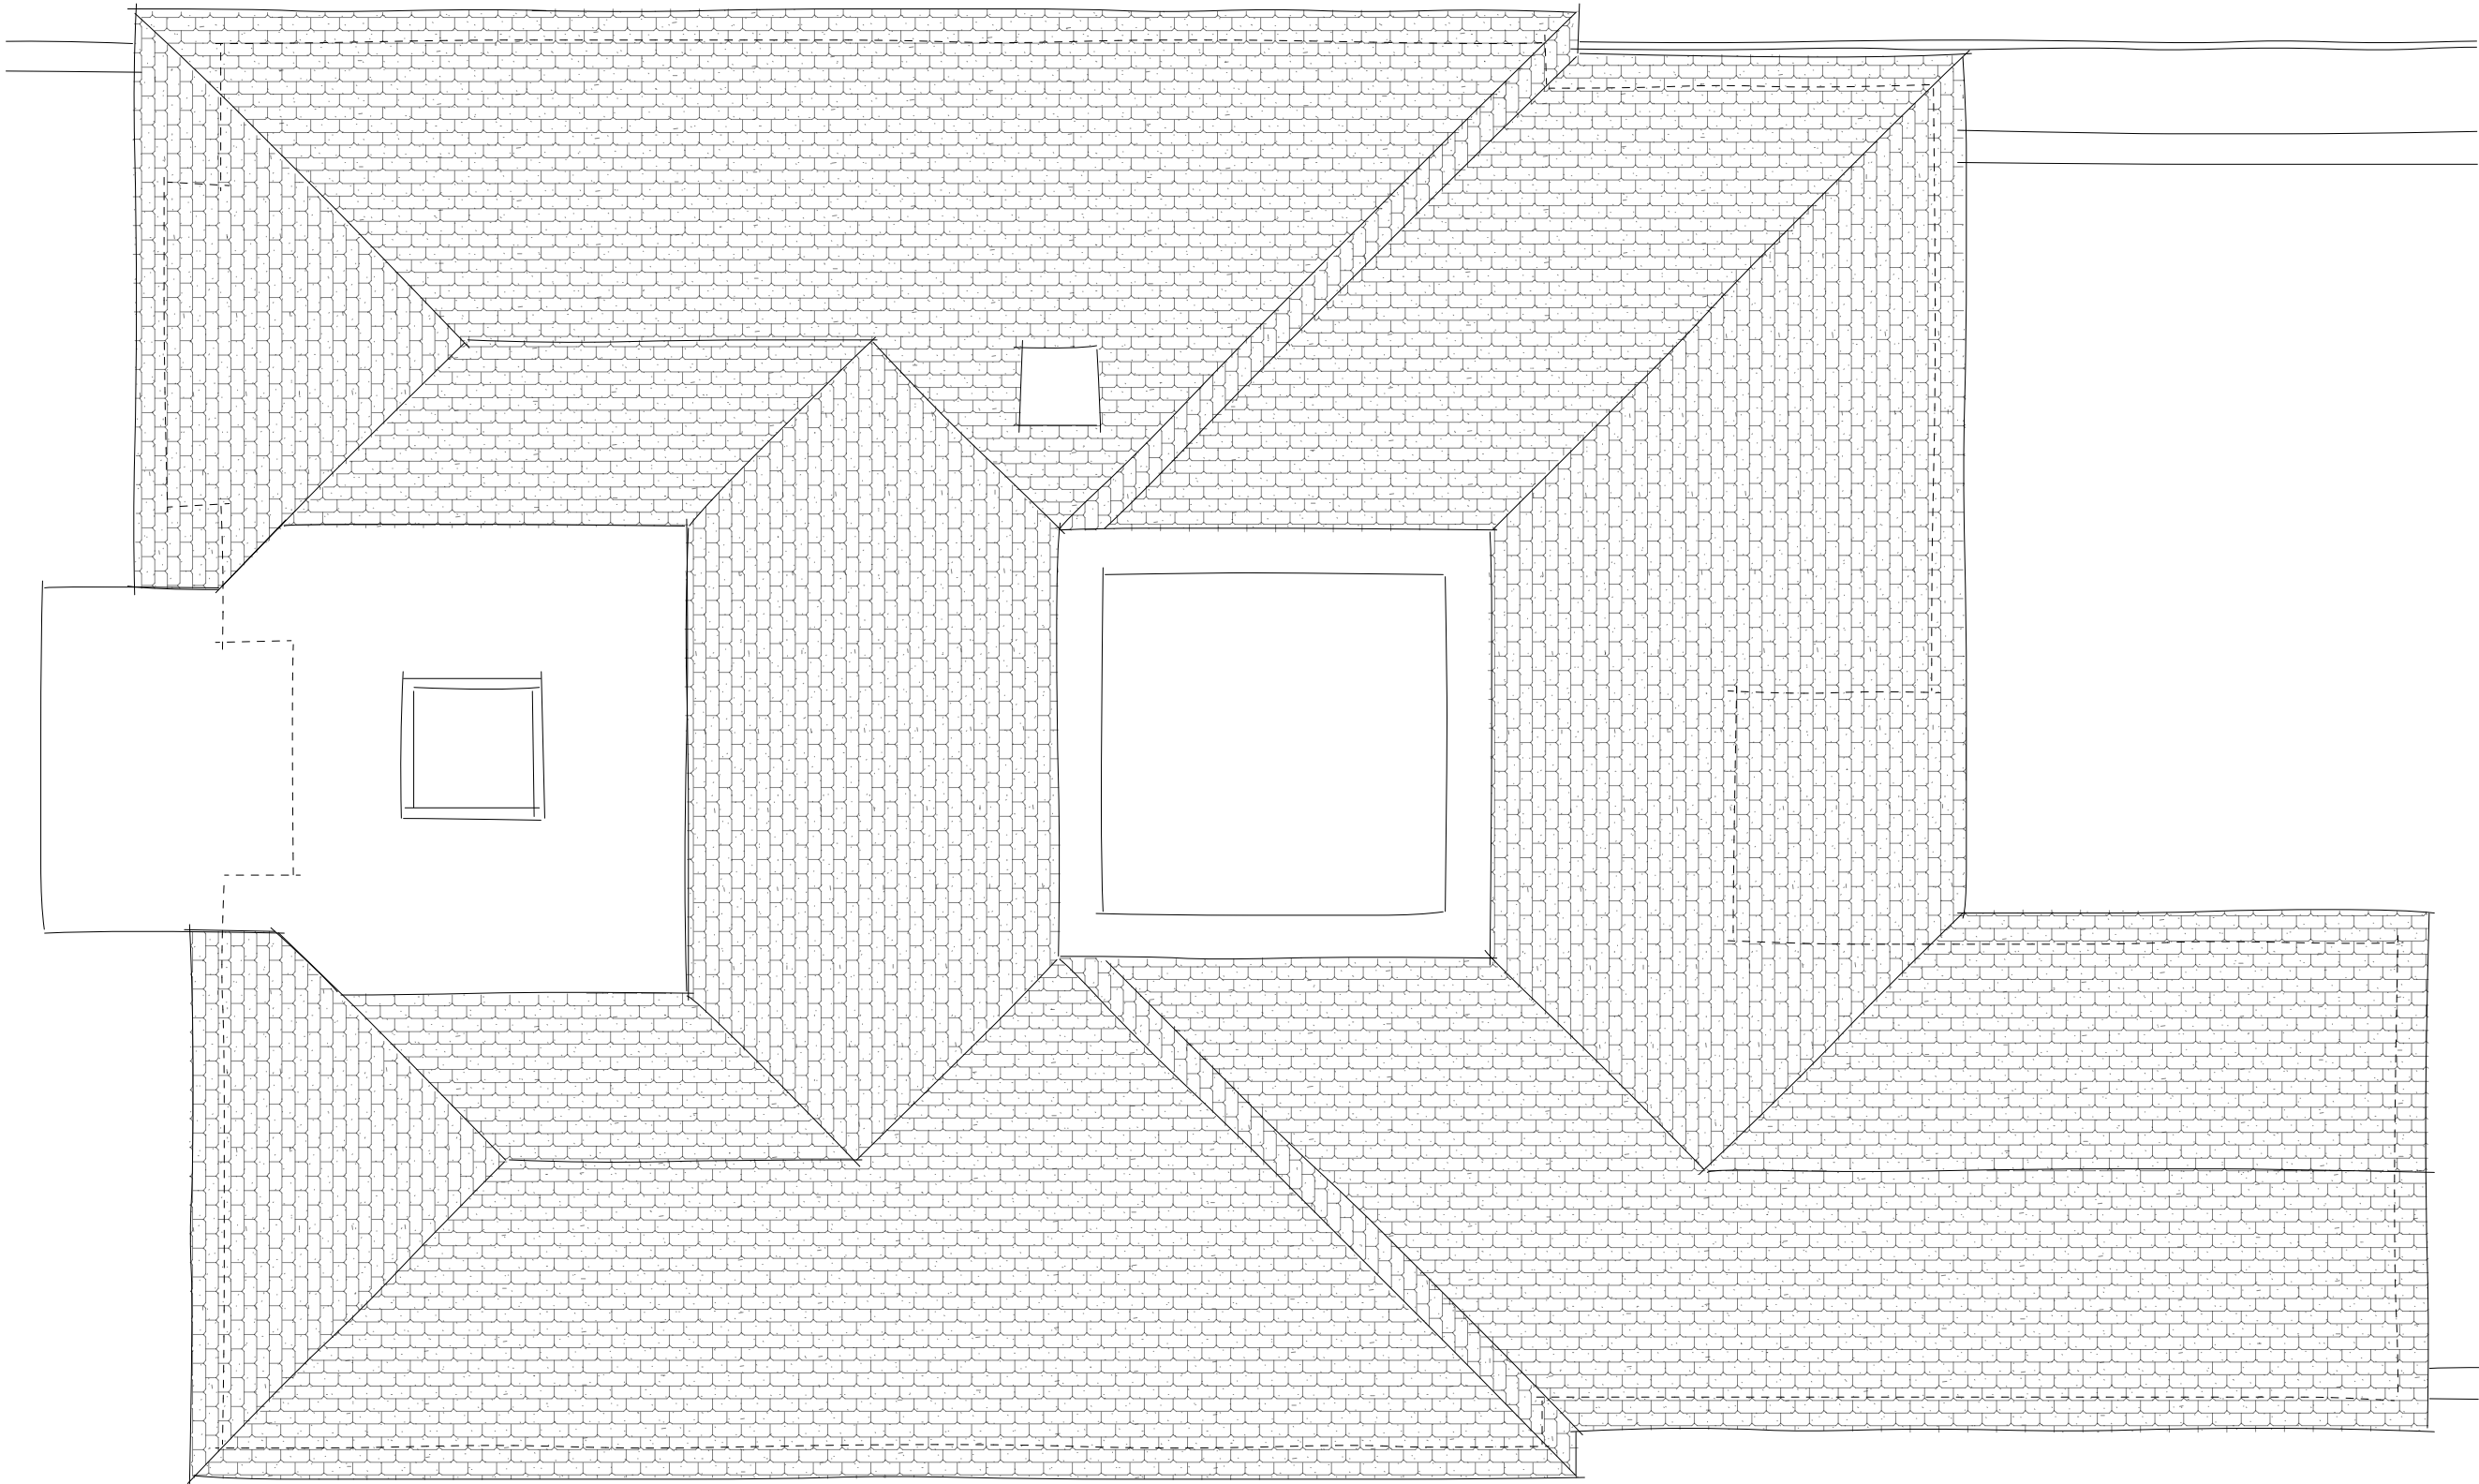

Project:

14 HADRIANS CLOSE,
CHANDLERS FORD,
SO53 2AS

Title:

PROPOSED ROOF PLAN

Client:

MRS S PAPAGEORGAKI

Date:

FEBRUARY 2024

Dwg No:

8287/P/202

Revision:

C

Scale:

SCALE
1:50 @ A3

Drawn:

EB

Checked:

PHB

Status:

PLANNING

THE
Genesis Design
STUDIO

CHARTERED ARCHITECTS

MEAD MILL MILL LANE ROMSEY
HAMPSHIRE SO51 8EQ

T : (01794) 519333
F : (01794) 519666
E : mail@thegenesisdesignstudio.com