


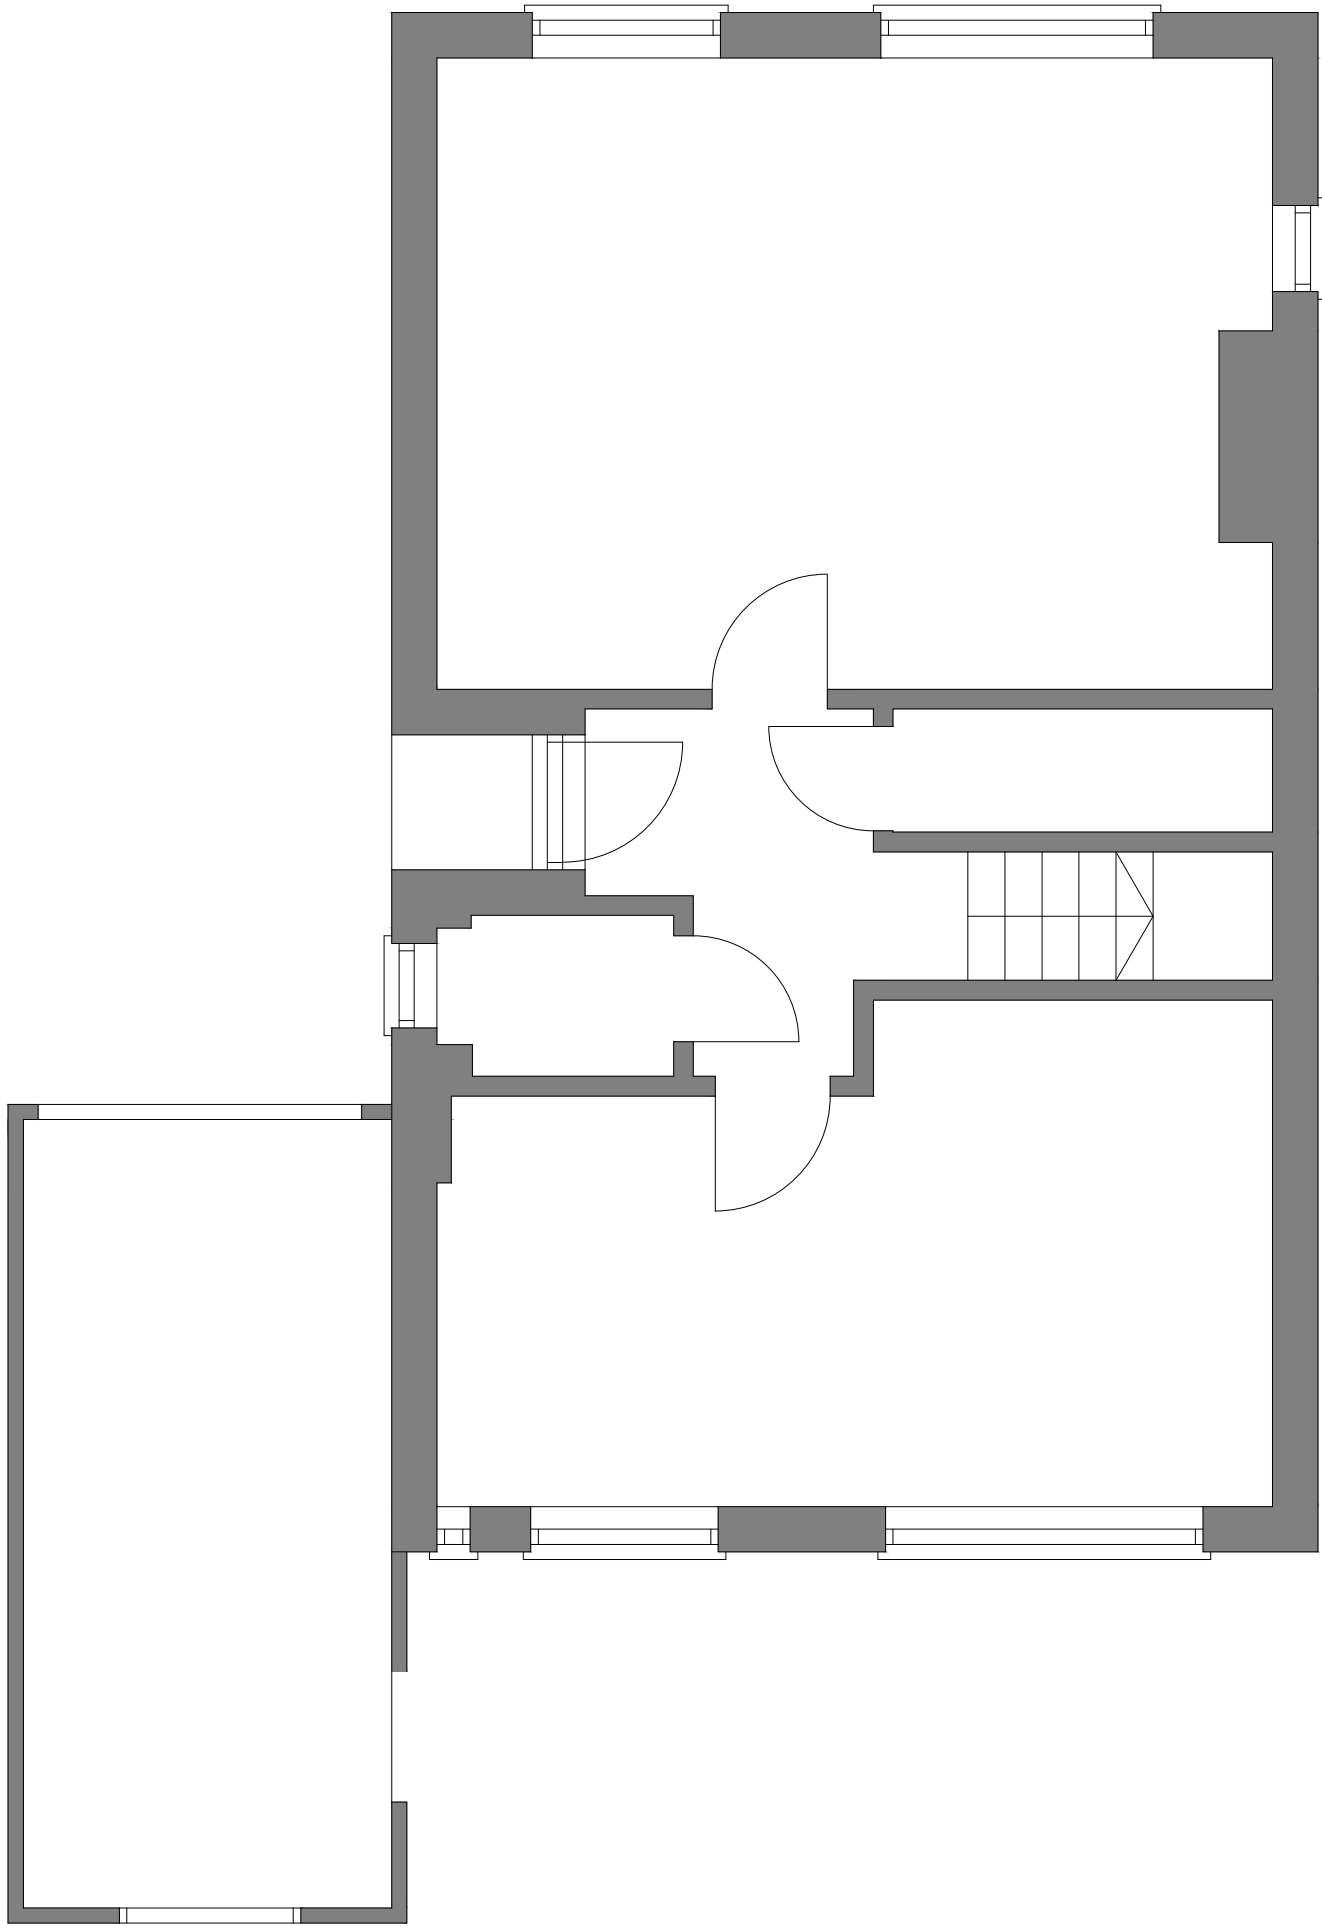


 


Existing Ground Floor Plan 1:50

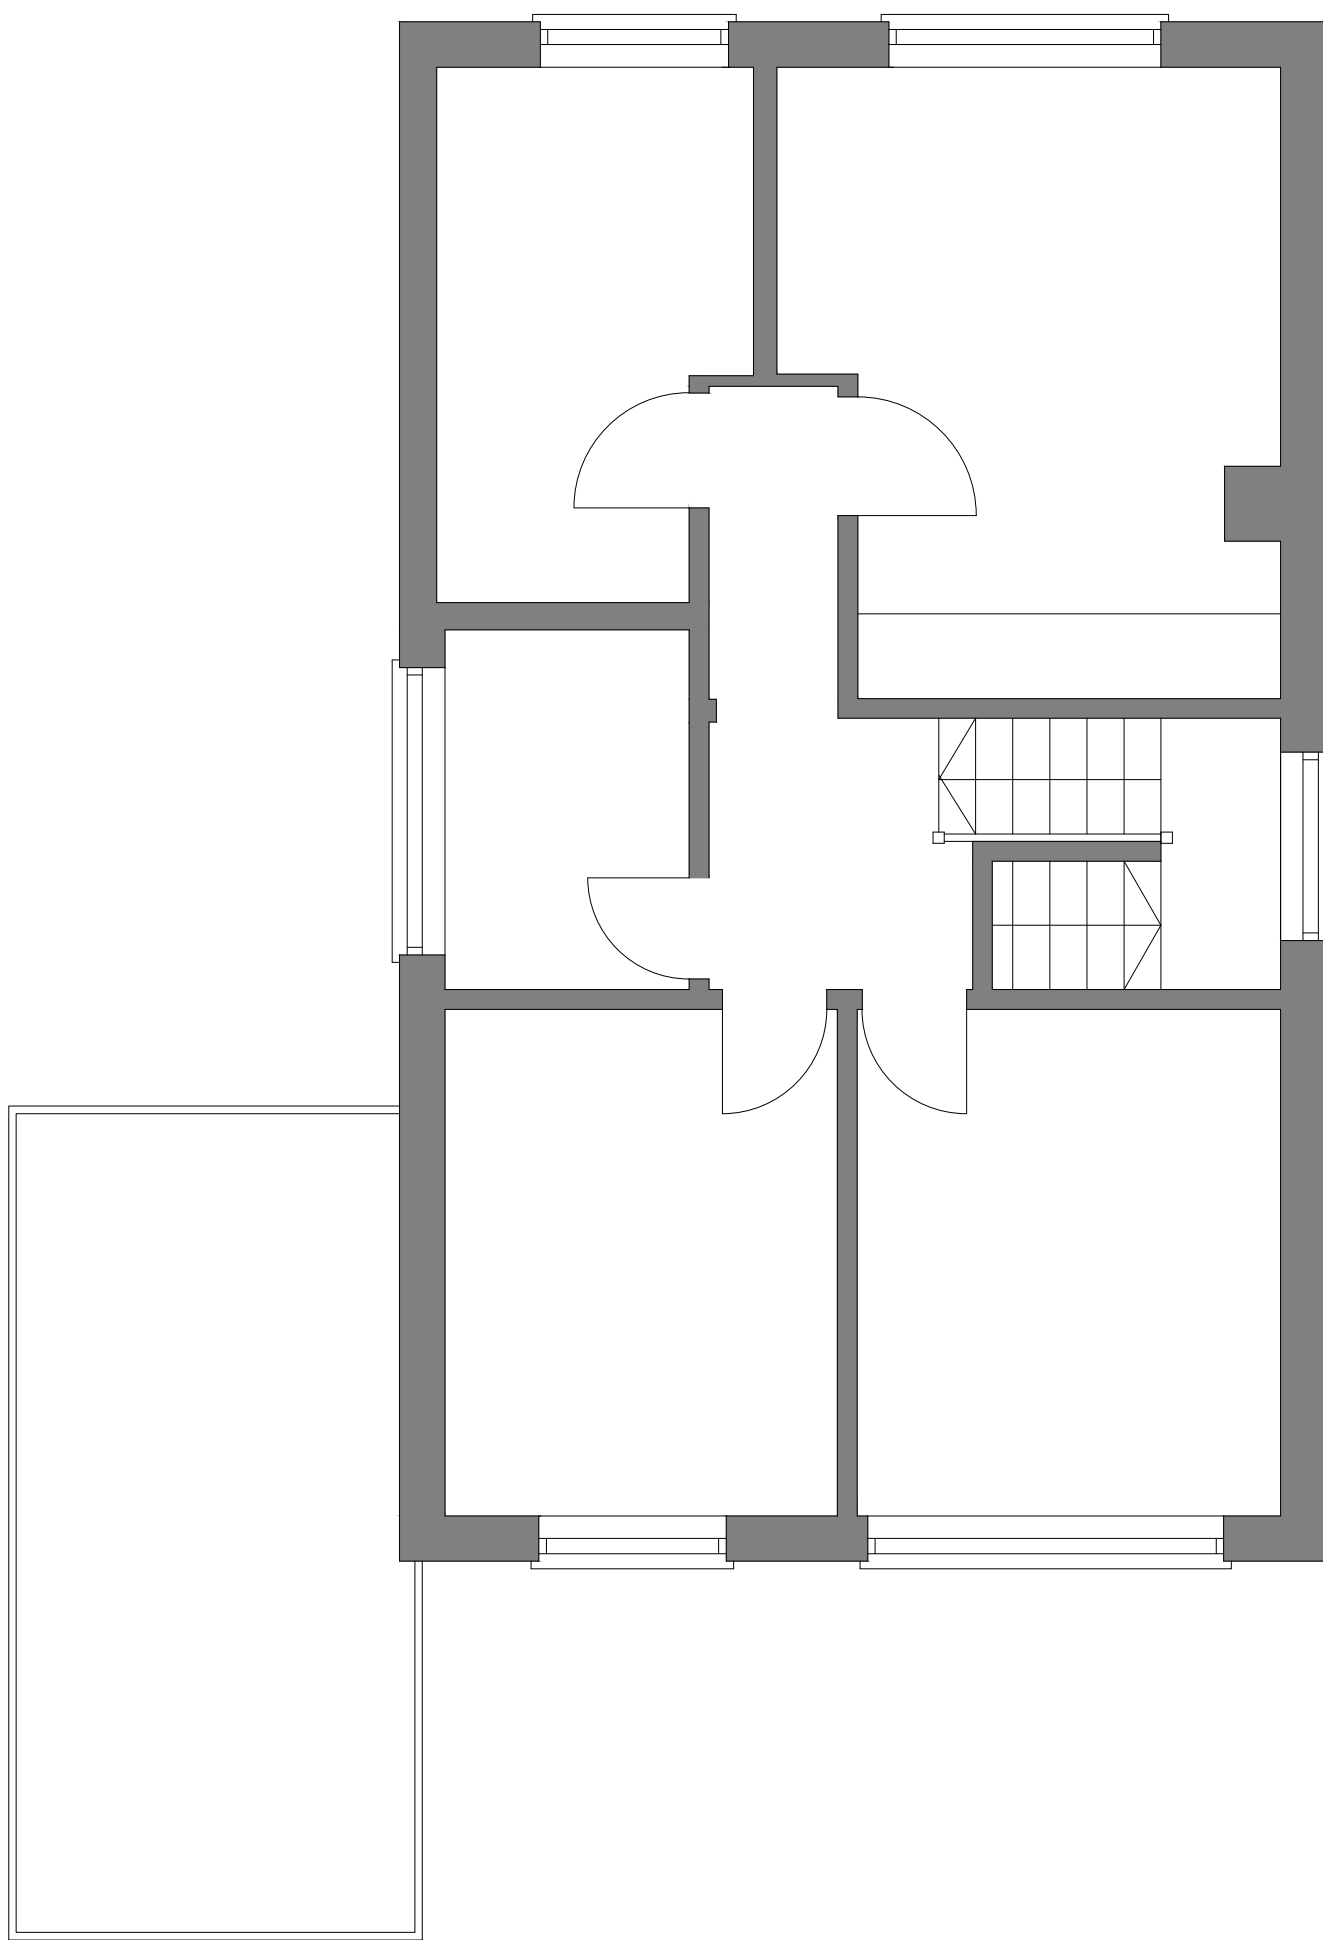


Existing First Floor Plan 1:50

 


Existing Side Elevation 1:50

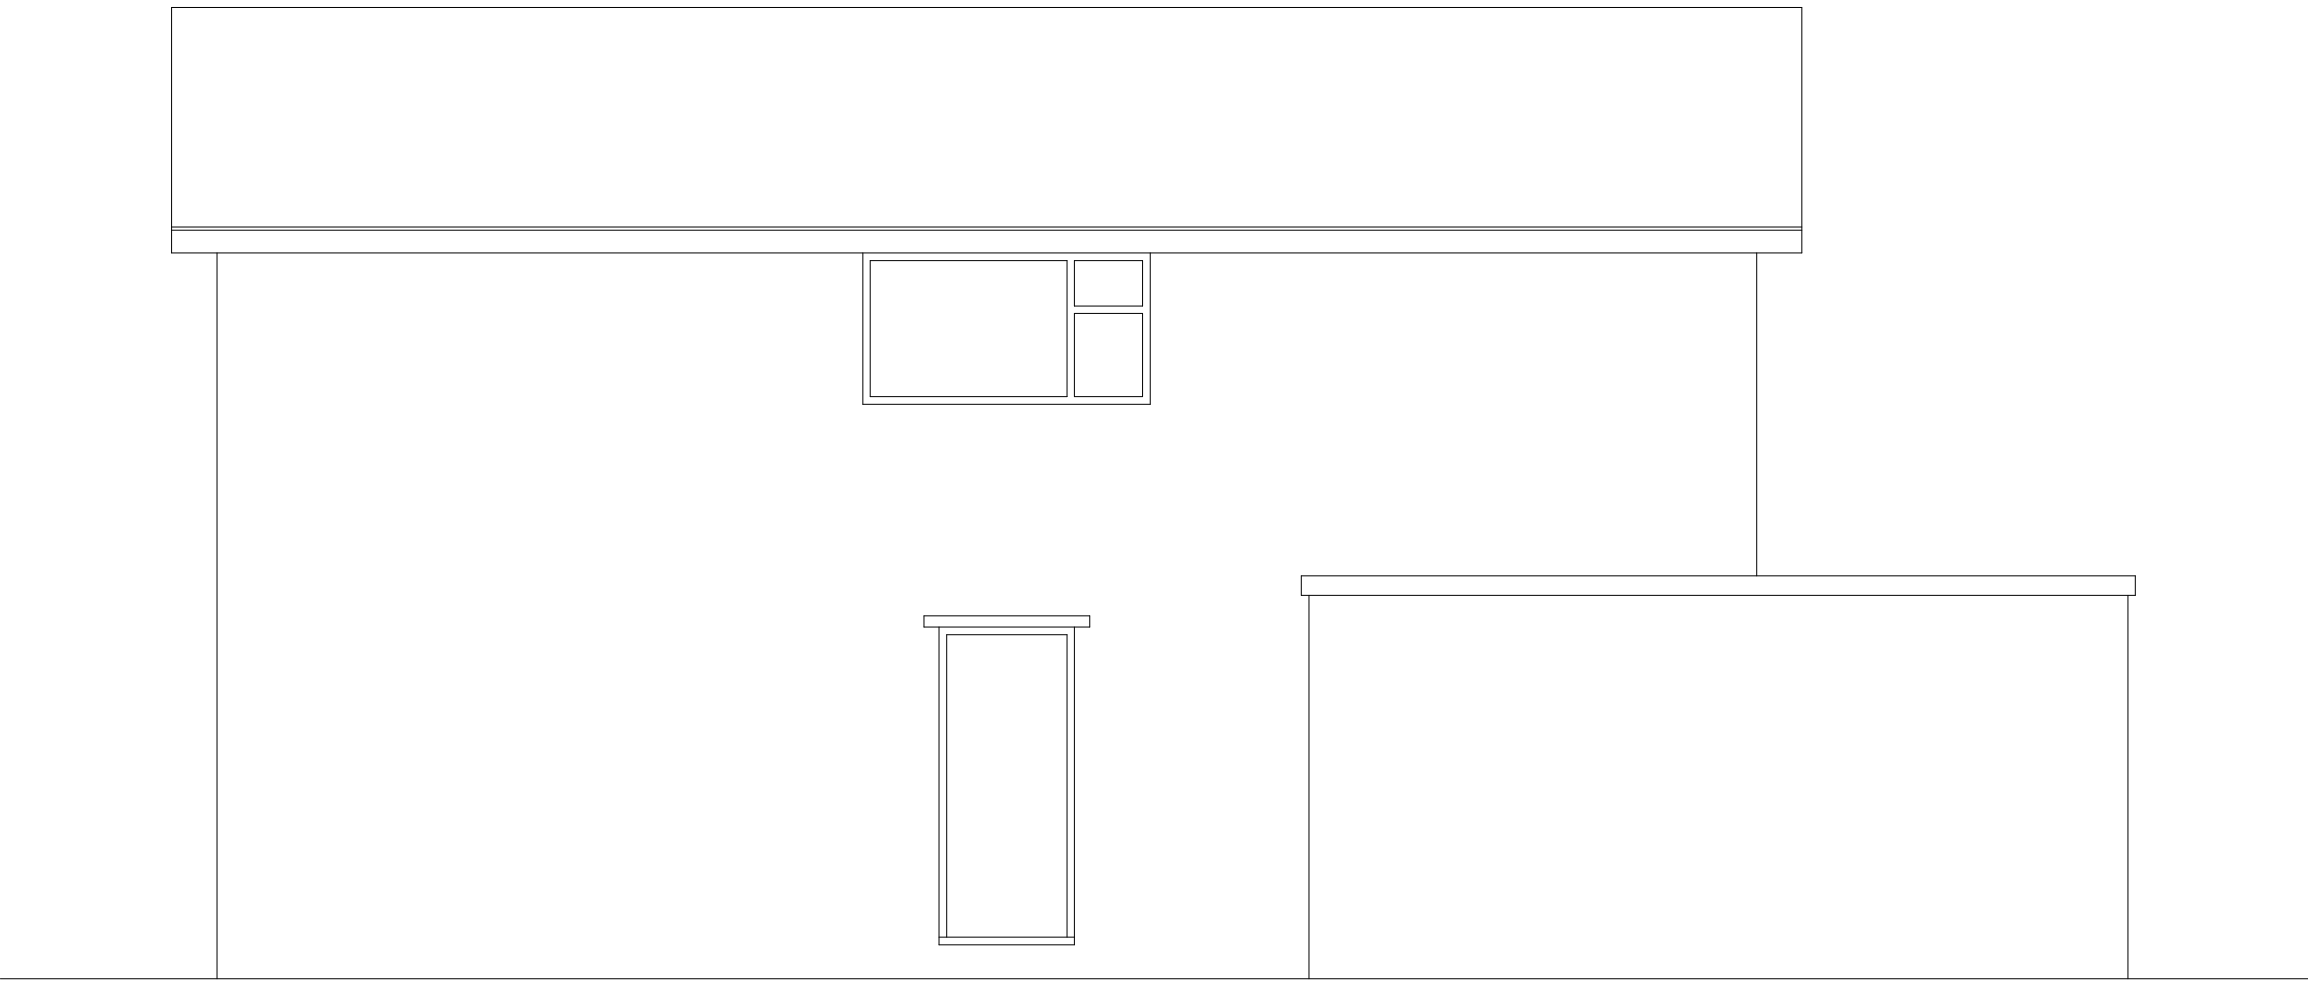

Existing Side Elevation 1:50

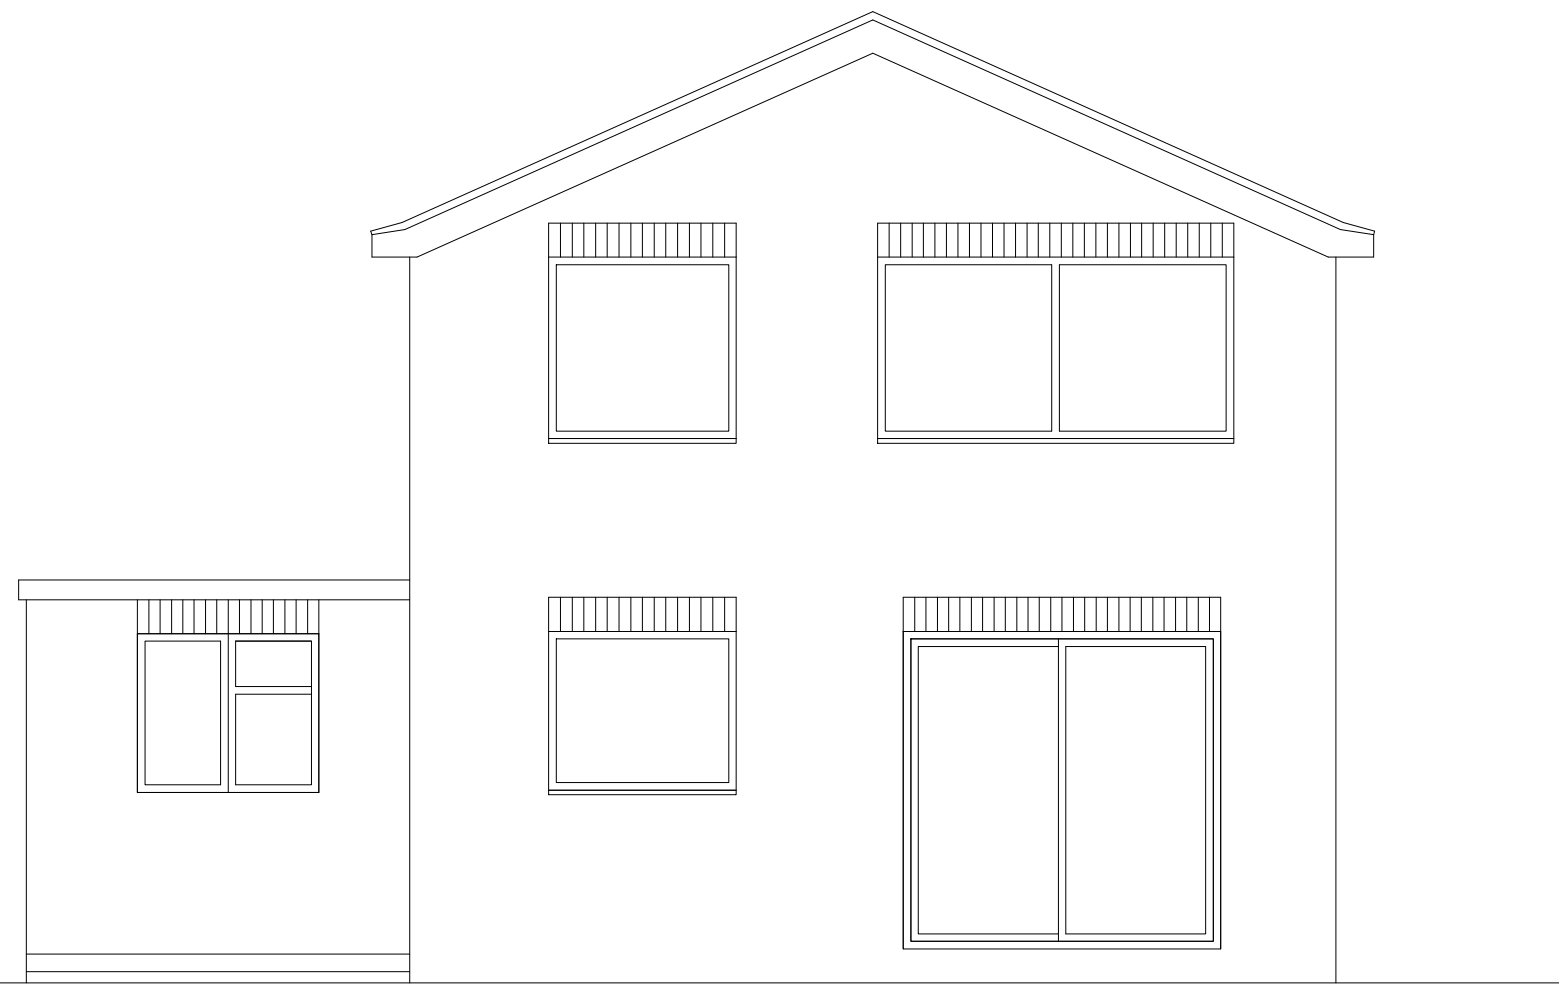

Existing Rear Elevation 1:50

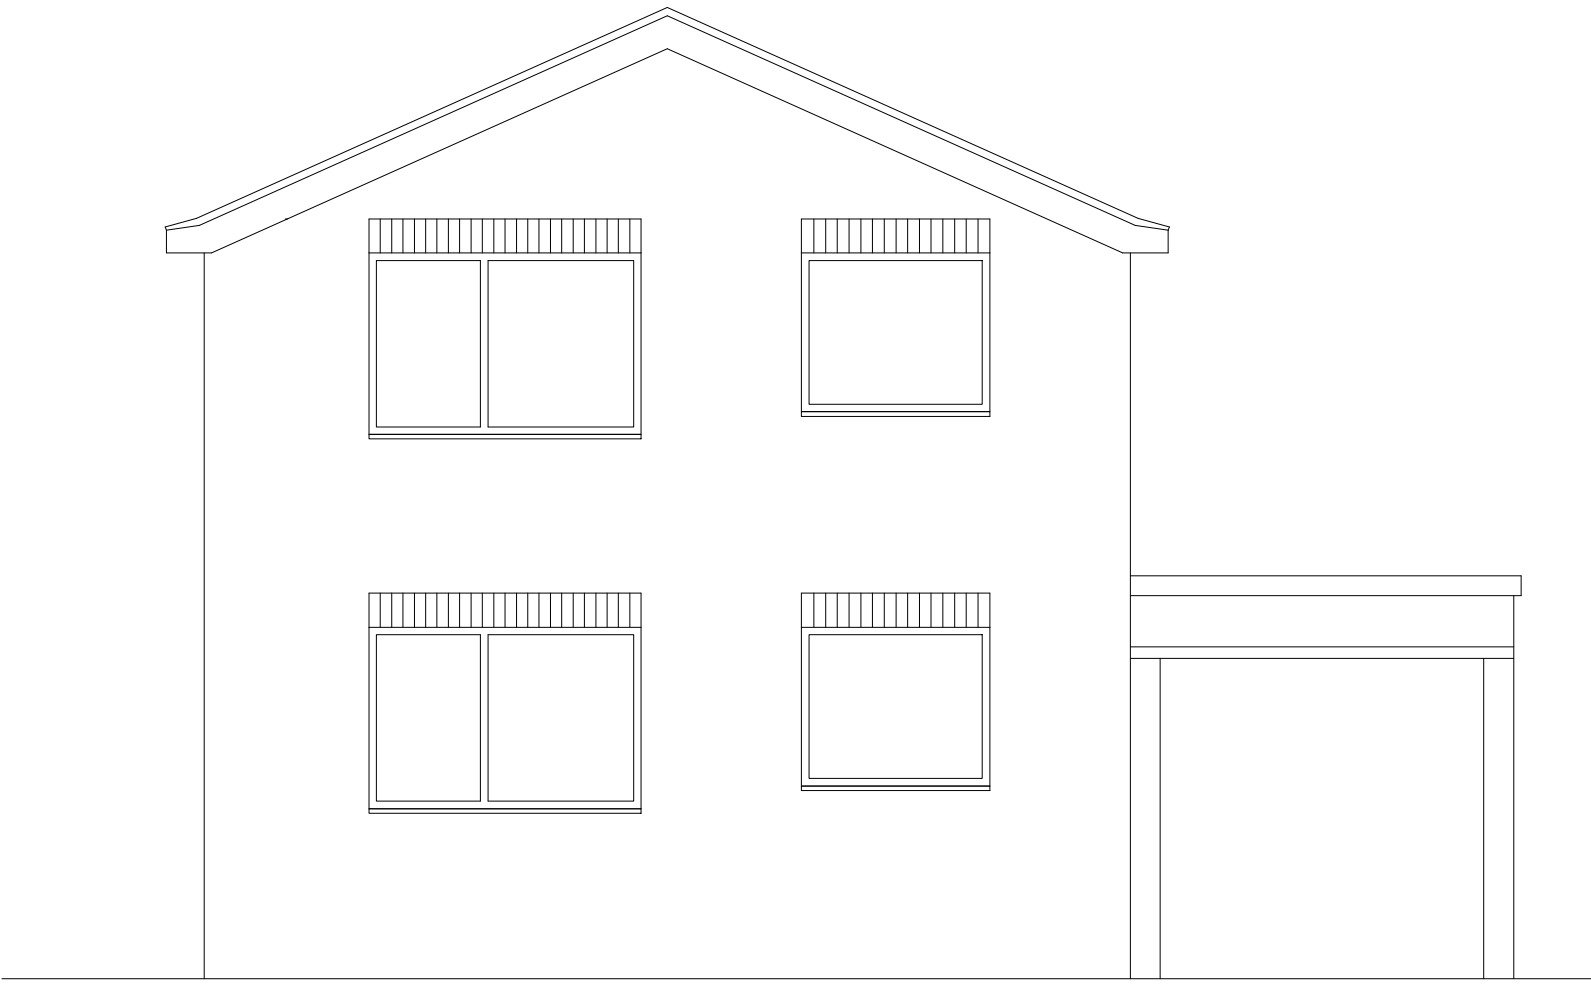

Existing Front Elevation 1:50

REVISION	DESCRIPTION	DATE
----------	-------------	------

13 Ashdown Close
Chandlers Ford
SO53 6QF

PROJECT

CLIENT Mr and Mrs Barker

DRAWING EXISTING
PLANS & ELEVATIONS

NO. 1754/E/01

DATE Feb 24

SCALE 1:50

DRAWN BY VL CHECKED BY LW

V & L Architects
(Hampshire)

t : 01794 524200

© V&L Architects (Hampshire) Ltd