





Existing Front Elevation Existing Side Elevation Existing Side Elevation Existing Rear Elevation

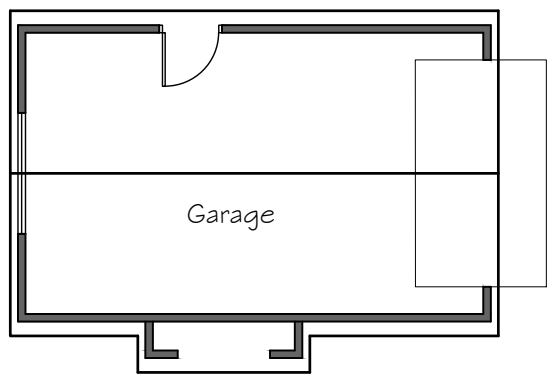

Existing Floor Plan

 


Existing Roof Plan

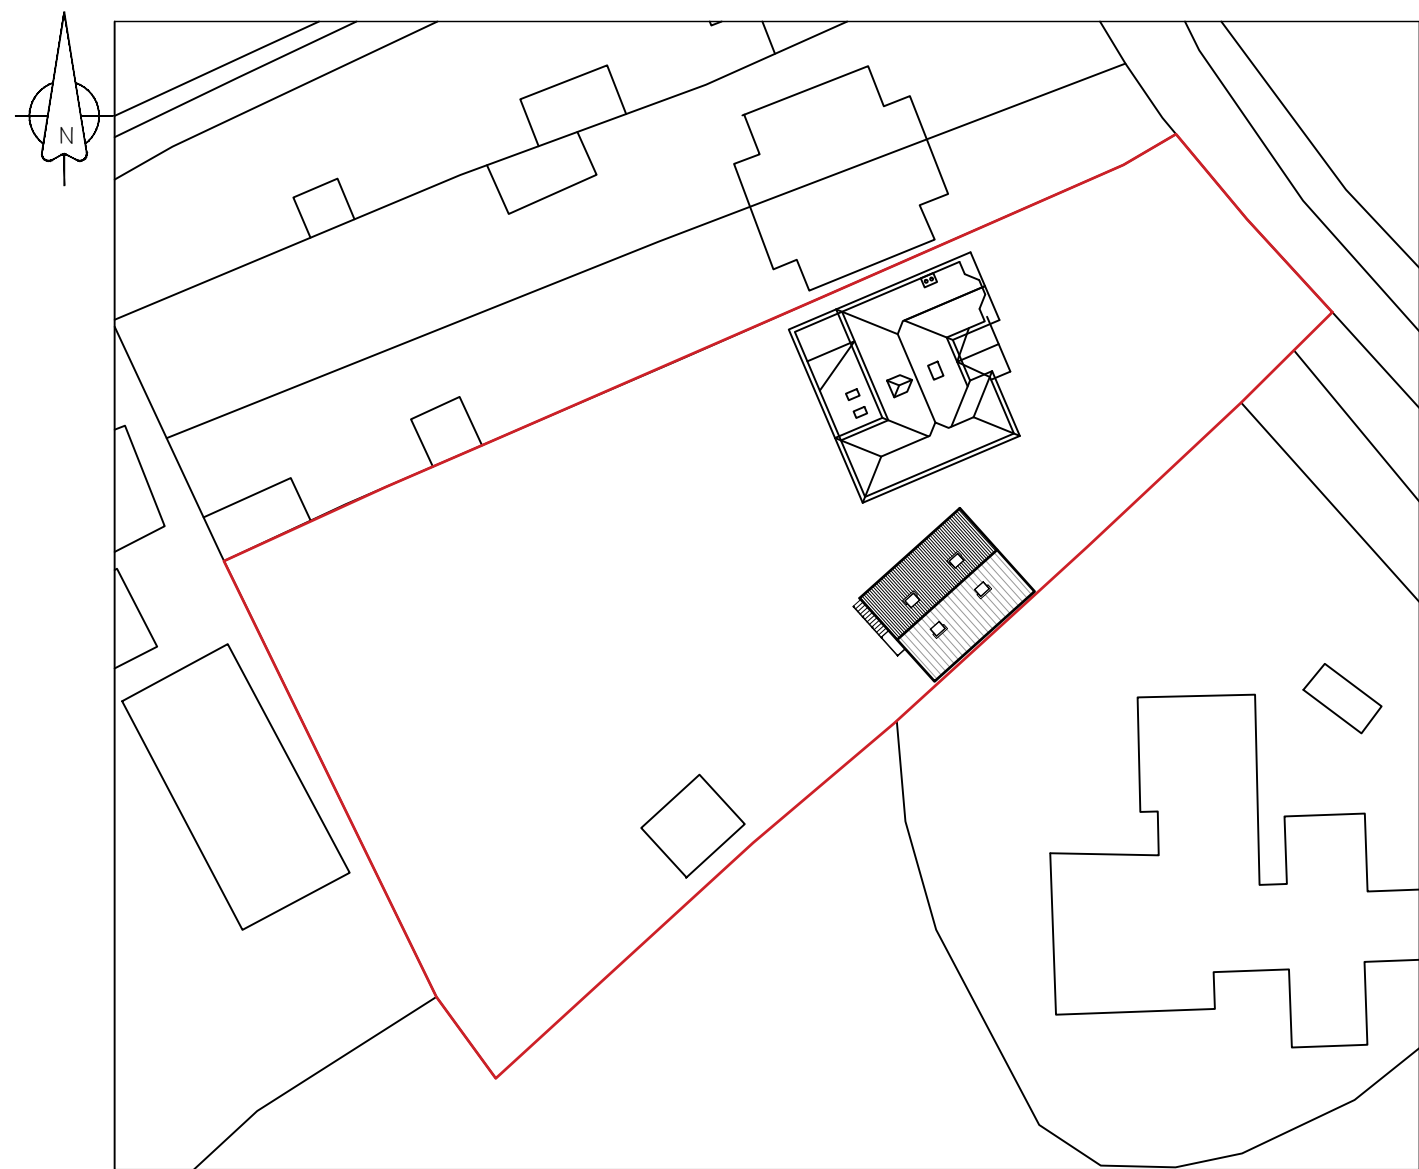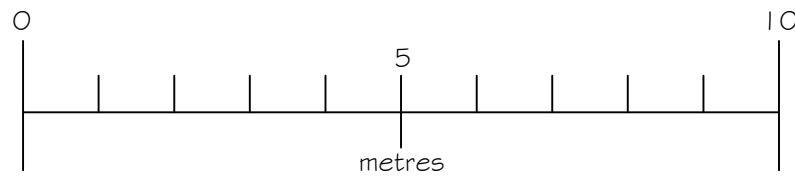


Block Plan 1:500


Existing Garage Elevations and Plans 1:100

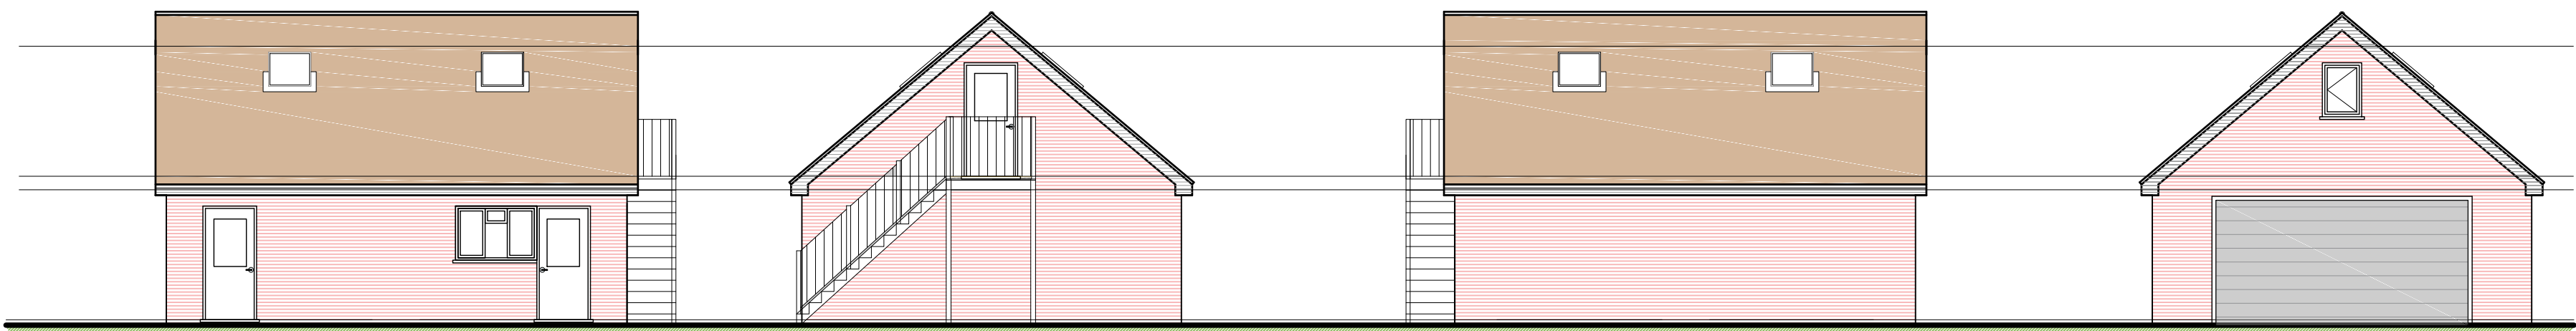


Proposed Front Elevation Proposed Side Elevation Proposed Rear Elevation Proposed Side Elevation

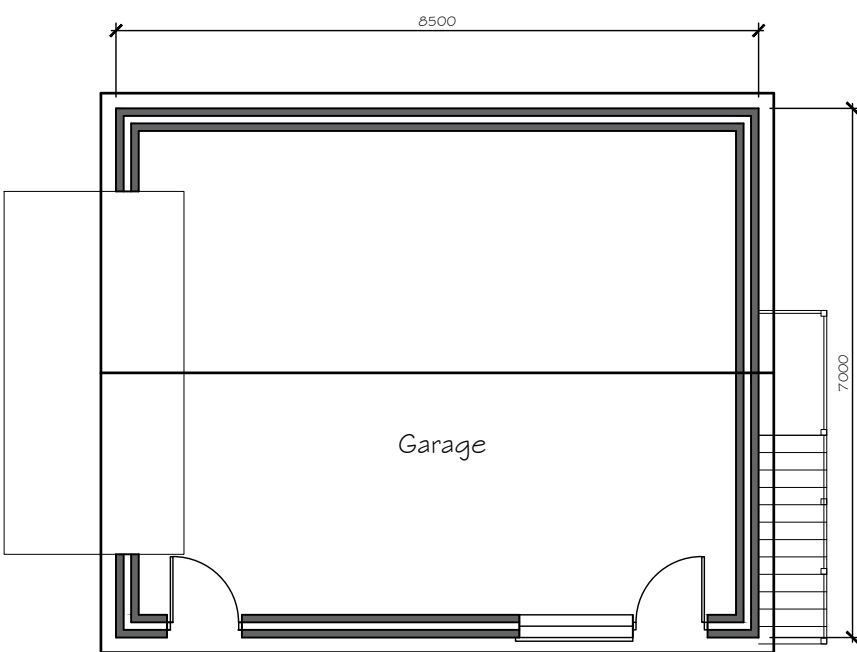


Proposed Ground Floor Plan

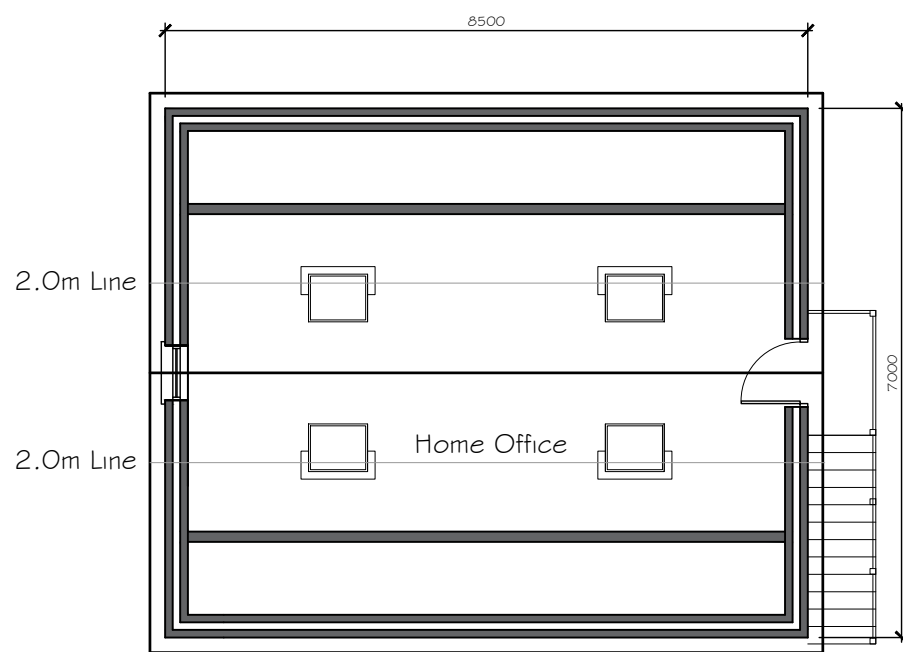

Proposed First Floor Plan

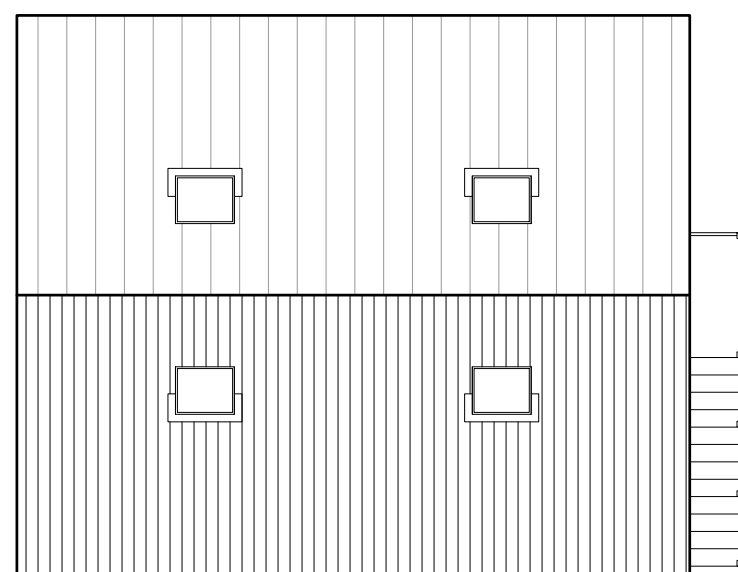

Proposed Roof Plan

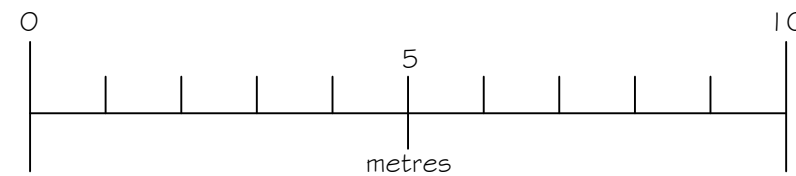

Proposed Garage Elevations and Plans 1:100

Drawing Notes:

The copyright of this drawing belongs solely with BPS Design Consultants Ltd, it should not be copied or reproduced without their written consent.

Written dimensions to take precedent over scaling the drawing however all dimensions to be checked and verified on site prior to commencing works. The Contractor shall take all responsibility for setting out. Any discrepancies should be clarified prior to proceeding with work.

All workmanship and materials shall comply with BS 8000 Parts 1-15.

Issued For Planning Approval

BPS Design Consultants Ltd Architectural Services and Structural Engineers	
Seafields, Dodwell lane, Bursledon, Southampton, SO31 1DJ	
Tel: 023 8040 4017	
robert@bpsdesign.co.uk Mobile: 07915 604 293	colin@bpsdesign.co.uk Mobile: 07886 855 897
www.bpsdesign.co.uk	
Project: Rosewood Brook Lane Botley SO30 2ER	
Client: Mr and Mrs G Bowers	
Dwg Title: Proposed Replacement Garage	
Dwg No: PL/02	Revision: -
Date: Jan 2023	By: rjn Scale: As Shown
The Copyright of this drawing belongs solely to BPS Design Consultants Ltd. It should not be copied or reproduced without consent from BPS Design Consultants Ltd. Original drawing at A1 size.	