


Drawing Notes:


The copyright of this drawing belongs solely with BPS Design Consultants Ltd, it should not be copied or reproduced without their written consent.

Written dimensions to take precedent over scaling the drawing however all dimensions to be checked and verified on site prior to commencing works. The Contractor shall take all responsibility for setting out. Any discrepancies should be clarified prior to proceeding with work.


All workmanship and materials shall comply with BS 8000 Parts 1-15.

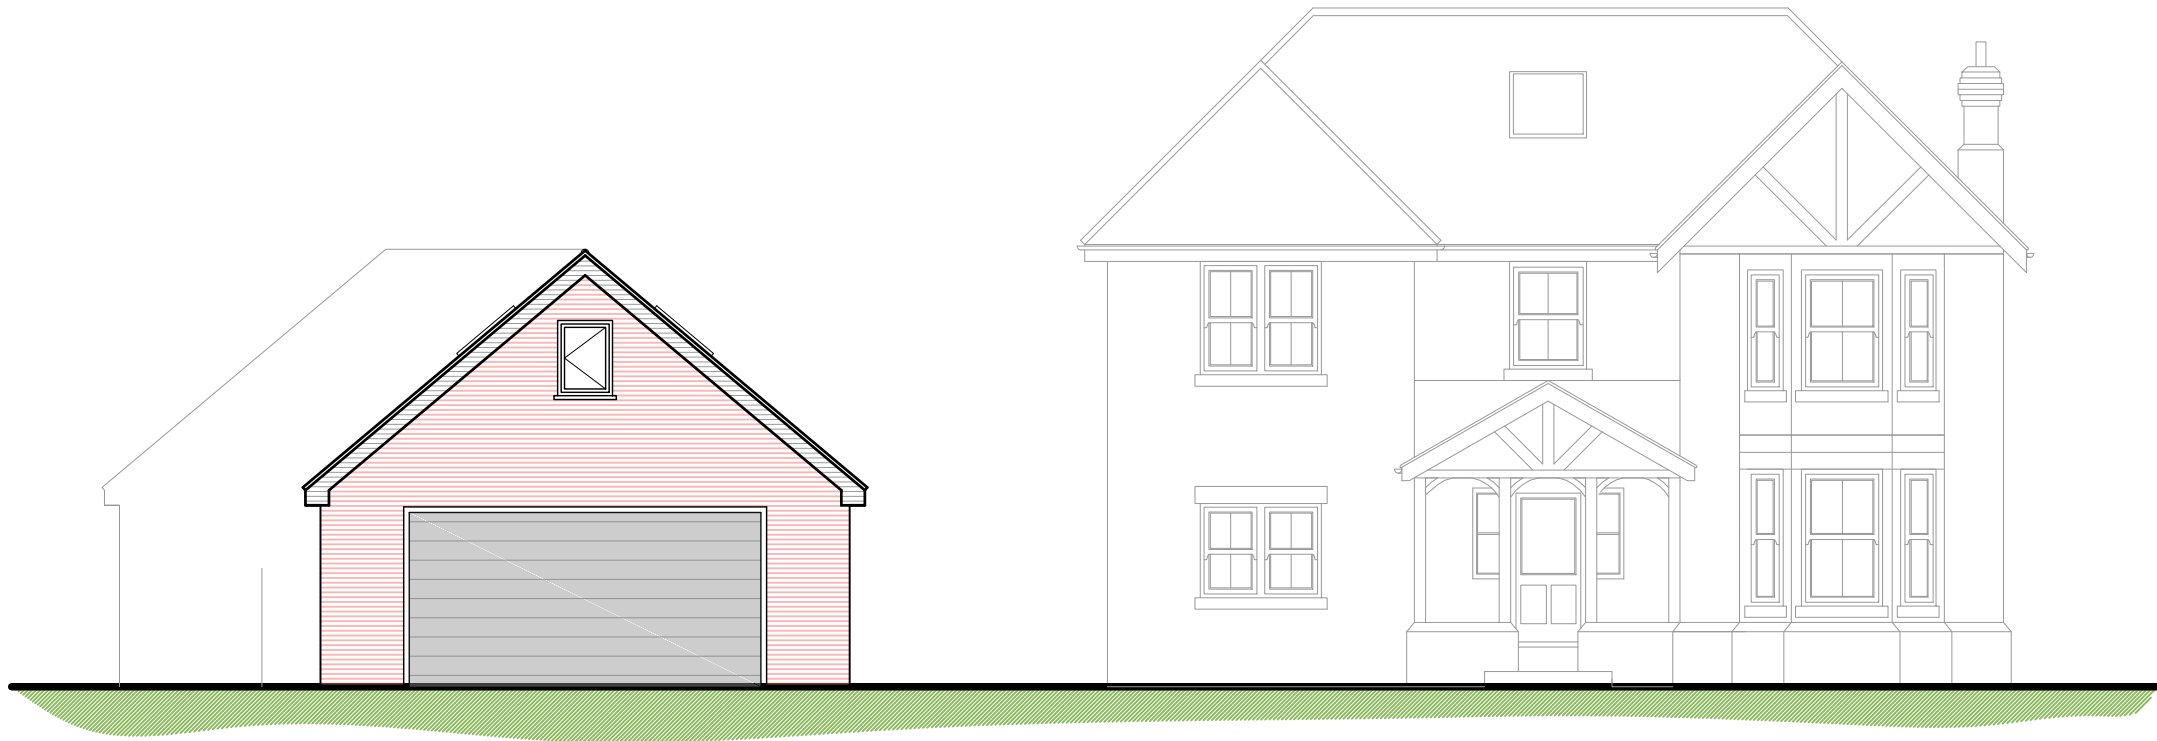

Proposed Front Elevation

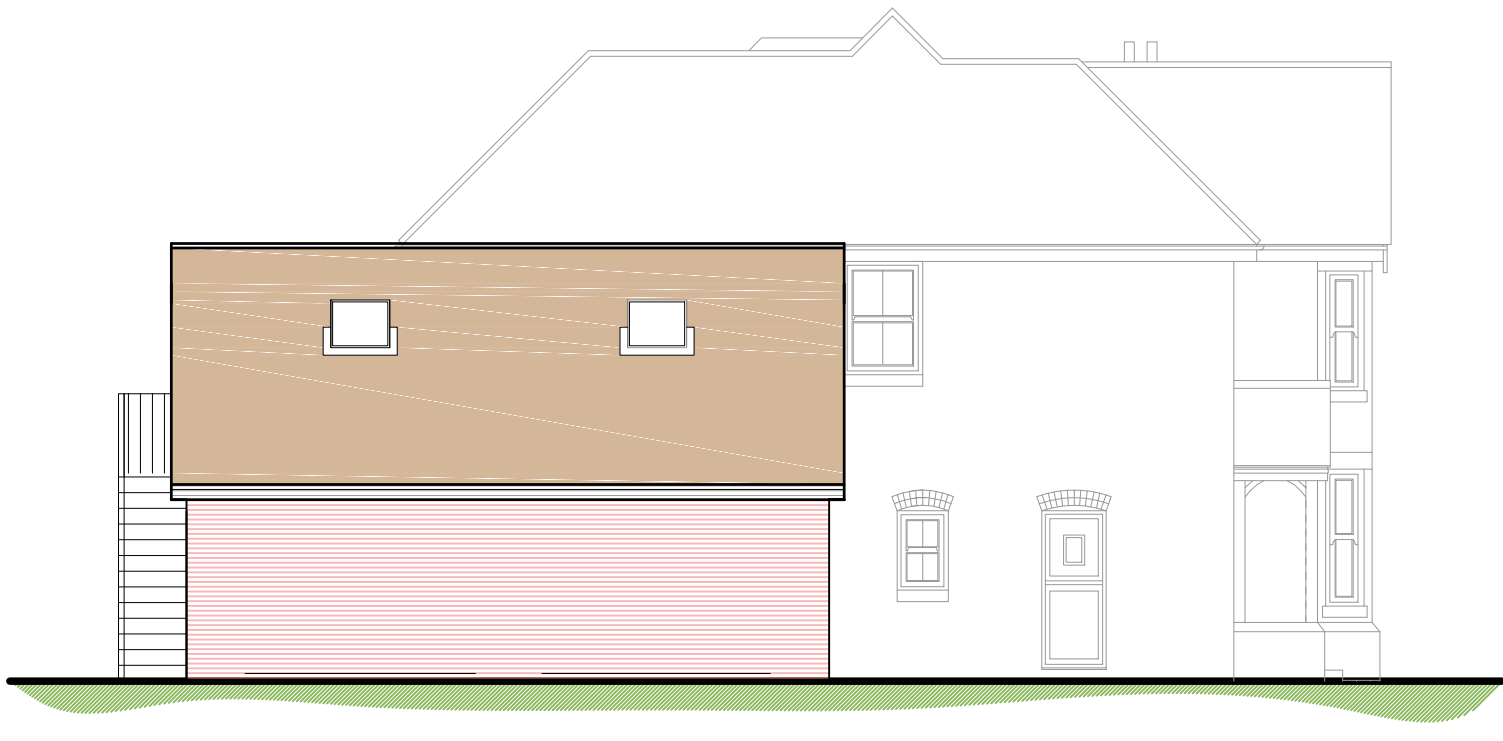



Proposed Side Elevation

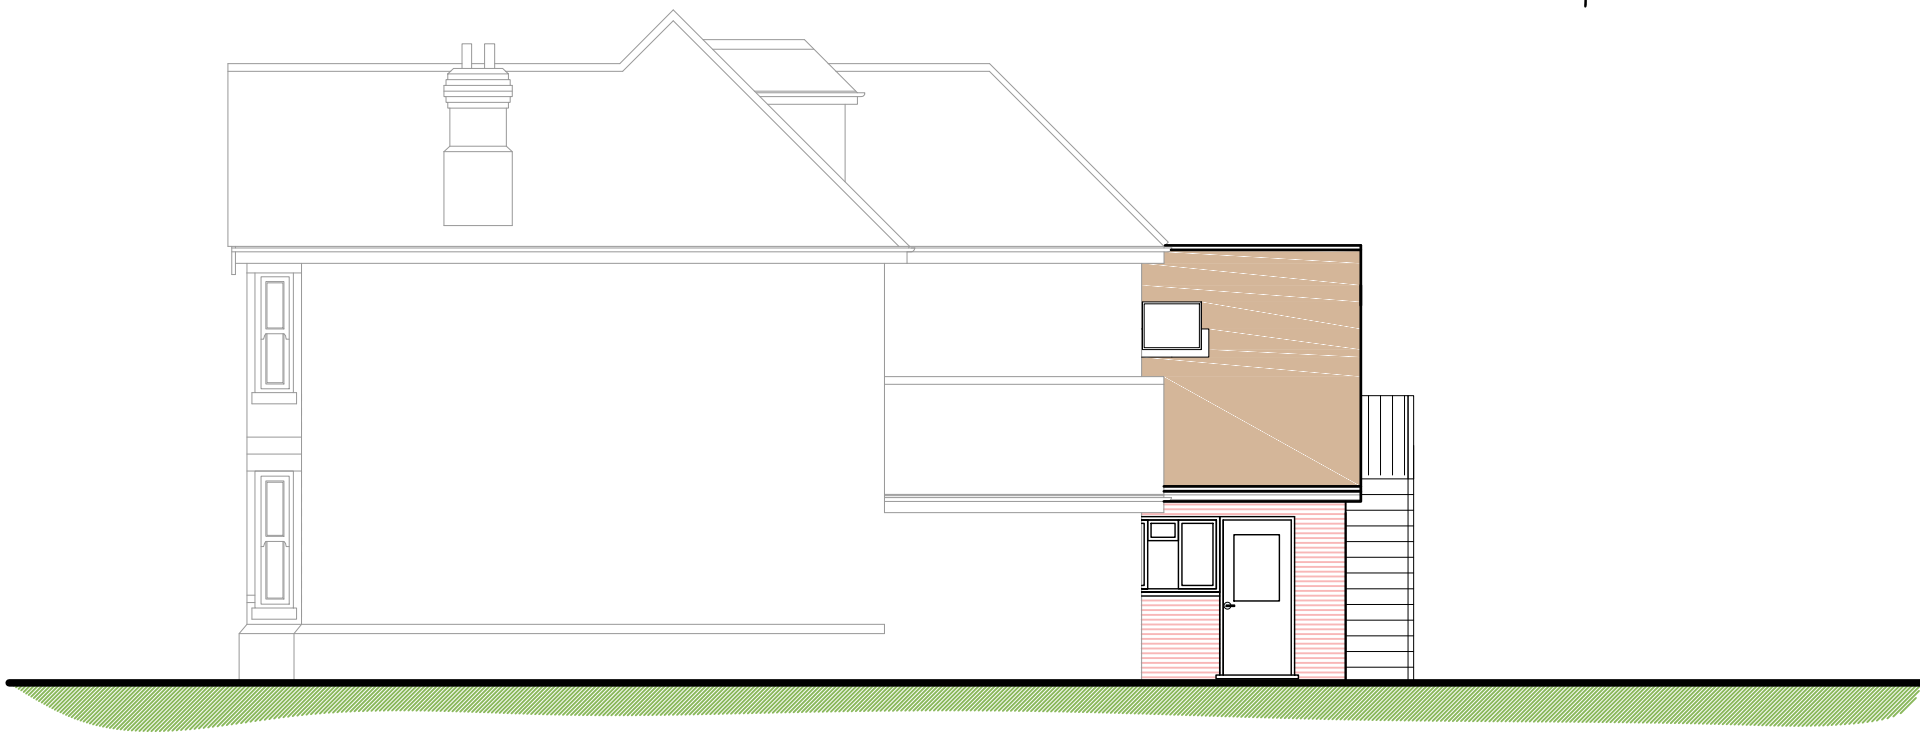


Proposed Side Elevation



Proposed Rear Elevation

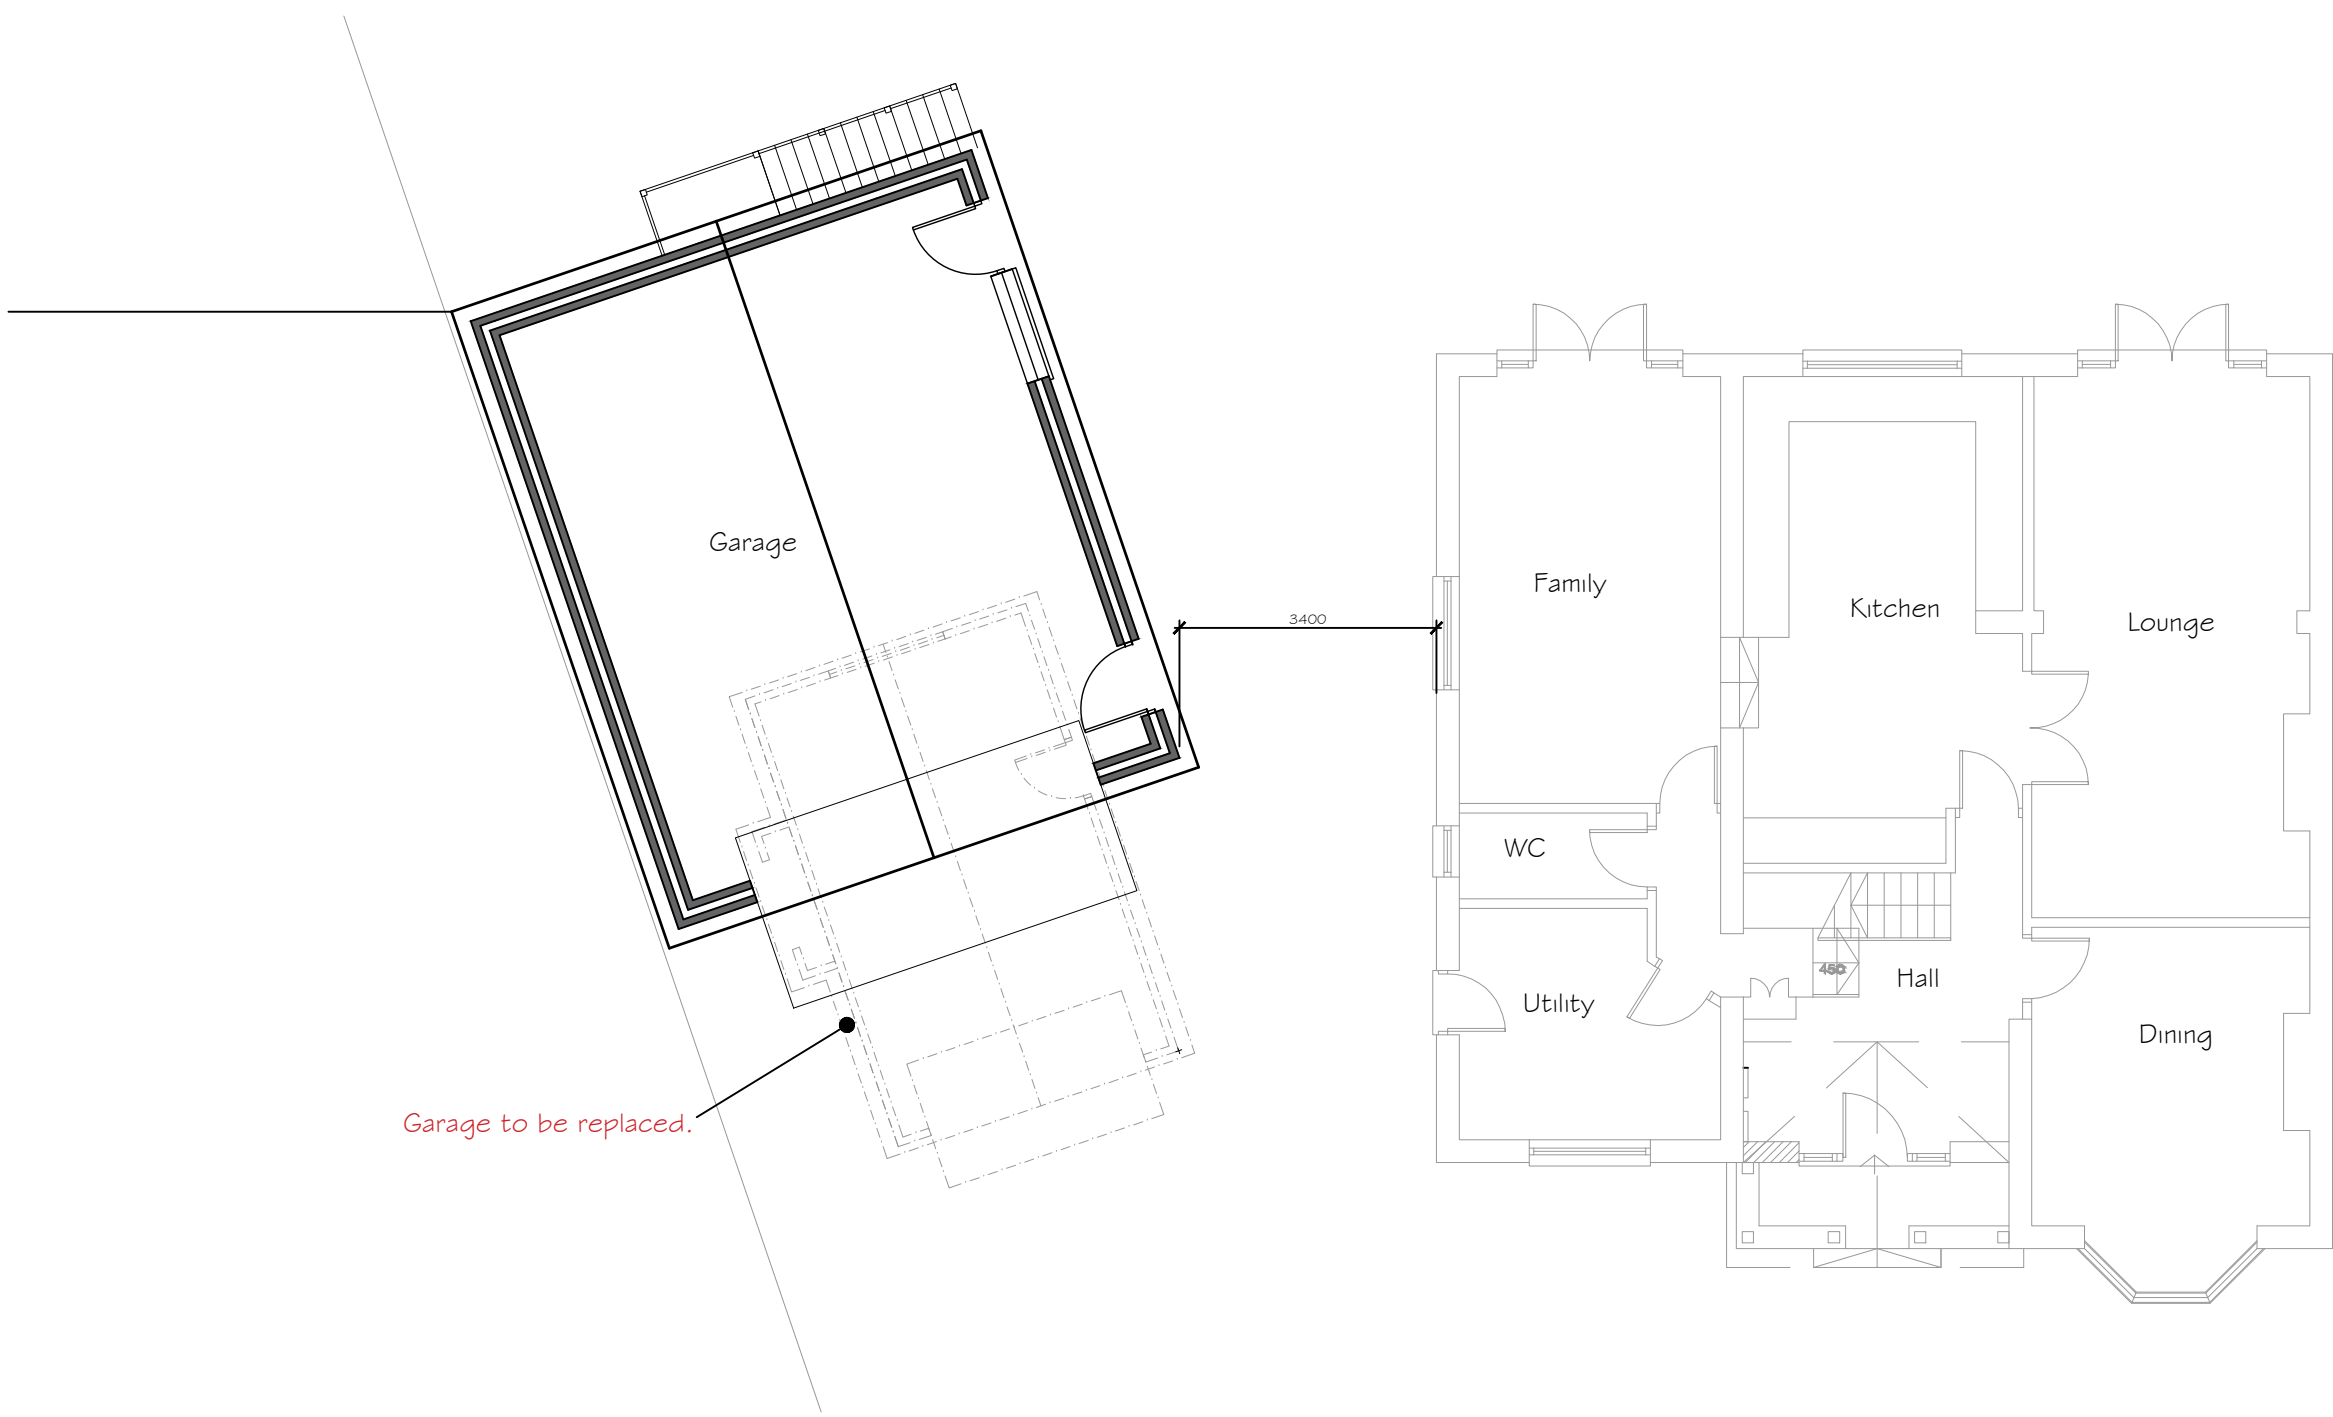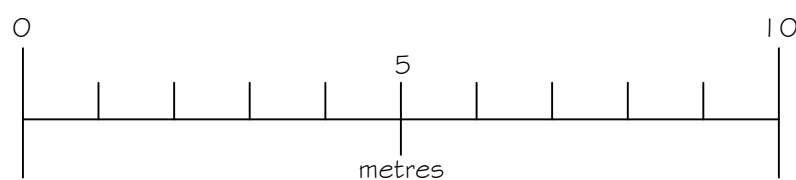

Proposed Ground Floor Plan

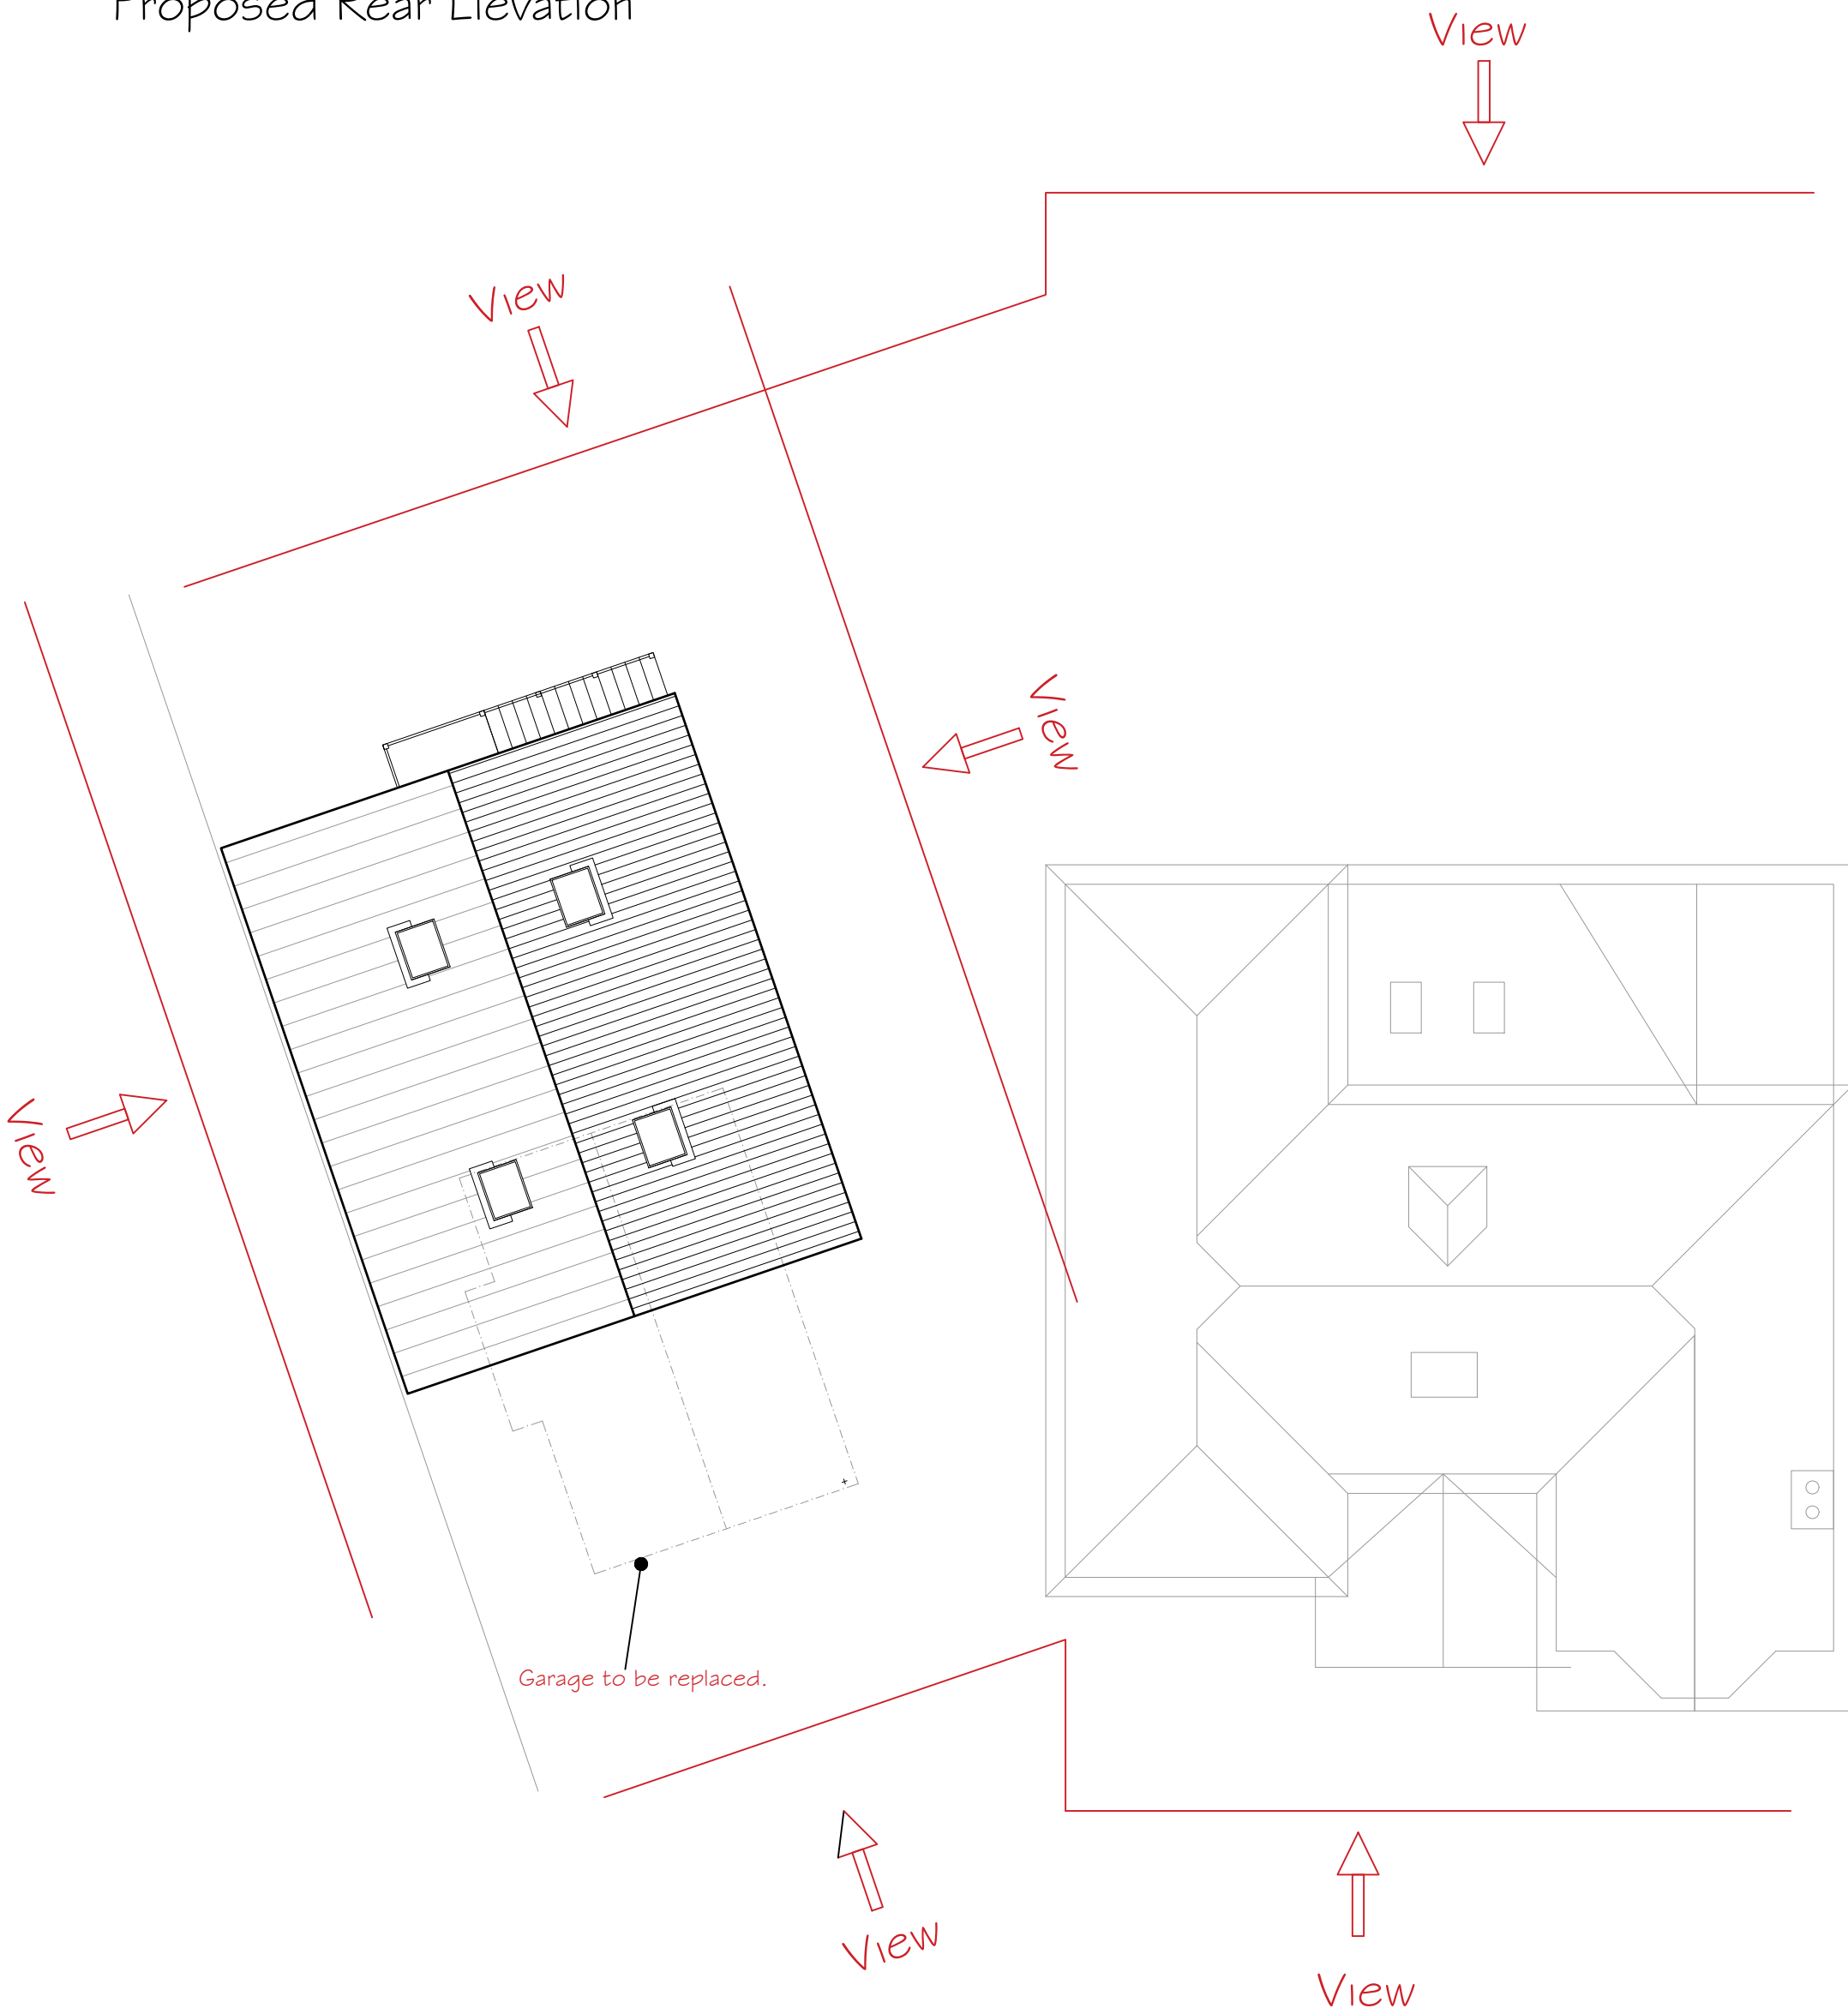

Proposed Roof Plan

Proposed Garage/House Elevations and Plans 1 : 1 00

Issued For Planning Approval

BPS Design Consultants Ltd
Architectural Services and Structural Engineers
Seafields, Dodwell lane, Bursledon, Southampton, SO31 1DJ
Tel: 023 8040 4017
robert@bpsdesign.co.uk colin@bpsdesign.co.uk
Mobile: 07915 604 293 Mobile: 07886 855 897
www.bpsdesign.co.uk

Project:	Rosewood Brook Lane Botley SO30 2ER		
Client:	Mr and Mrs G Bowers		
Dwg Title:	Proposed Replacement Garage		
Dwg No:	PL/03	Revision:	-
Date:	Jan 2023	By:	rjn
		Scale:	As Shown

The Copyright of this drawing belongs solely to BPS Design Consultants Ltd. It should not be copied or reproduced without consent from BPS Design Consultants Ltd. Original drawing at A1 size.