




Existing Front Elevation

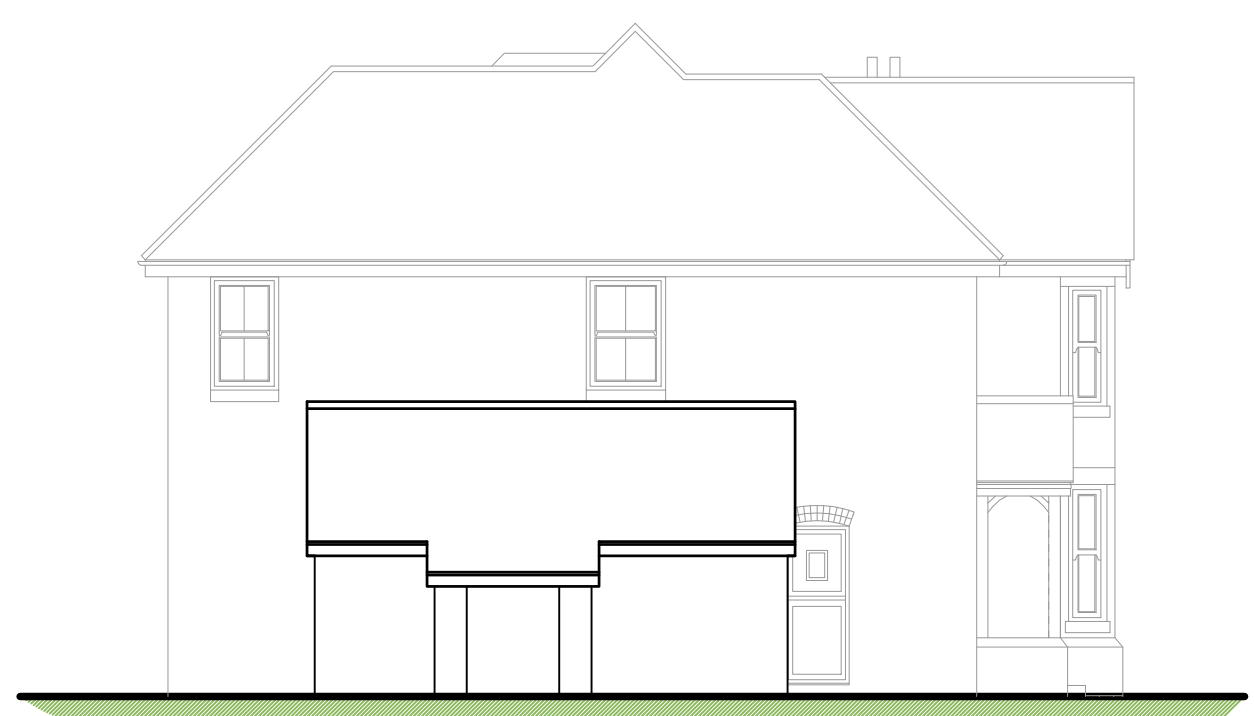


Existing Side Elevation



Existing Side Elevation





Existing Rear Elevation

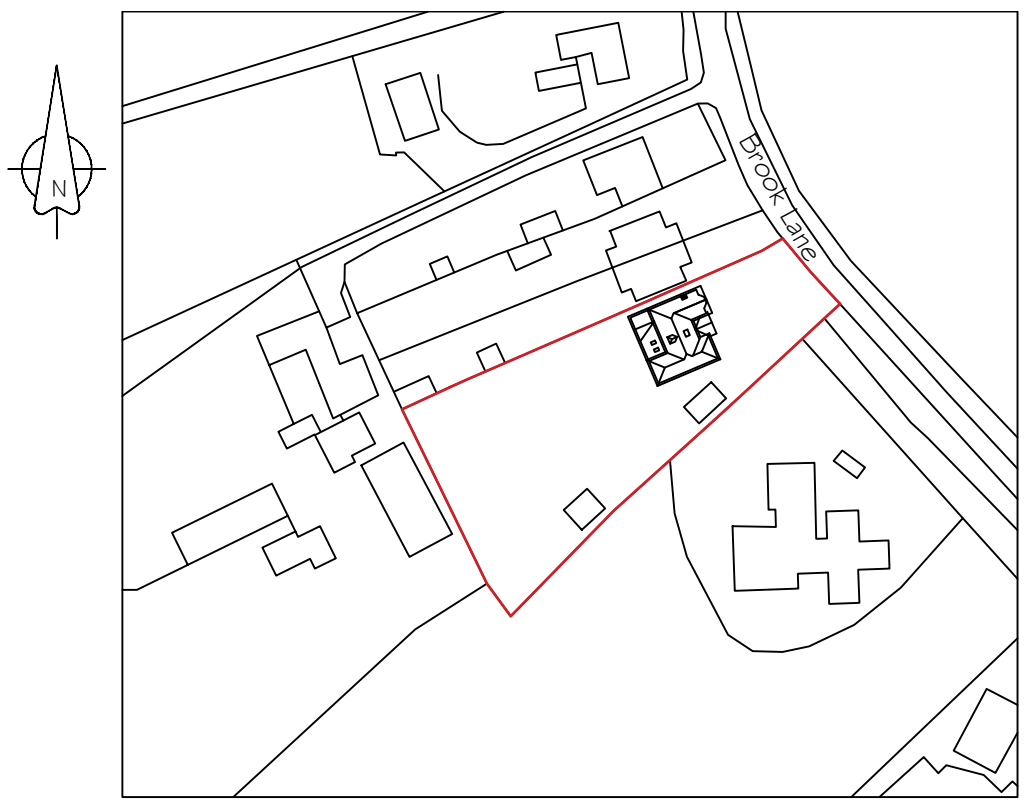


Location Plan 1:1250

©Crown Copyright (2024). All rights reserved.
Licence Number 100046928.

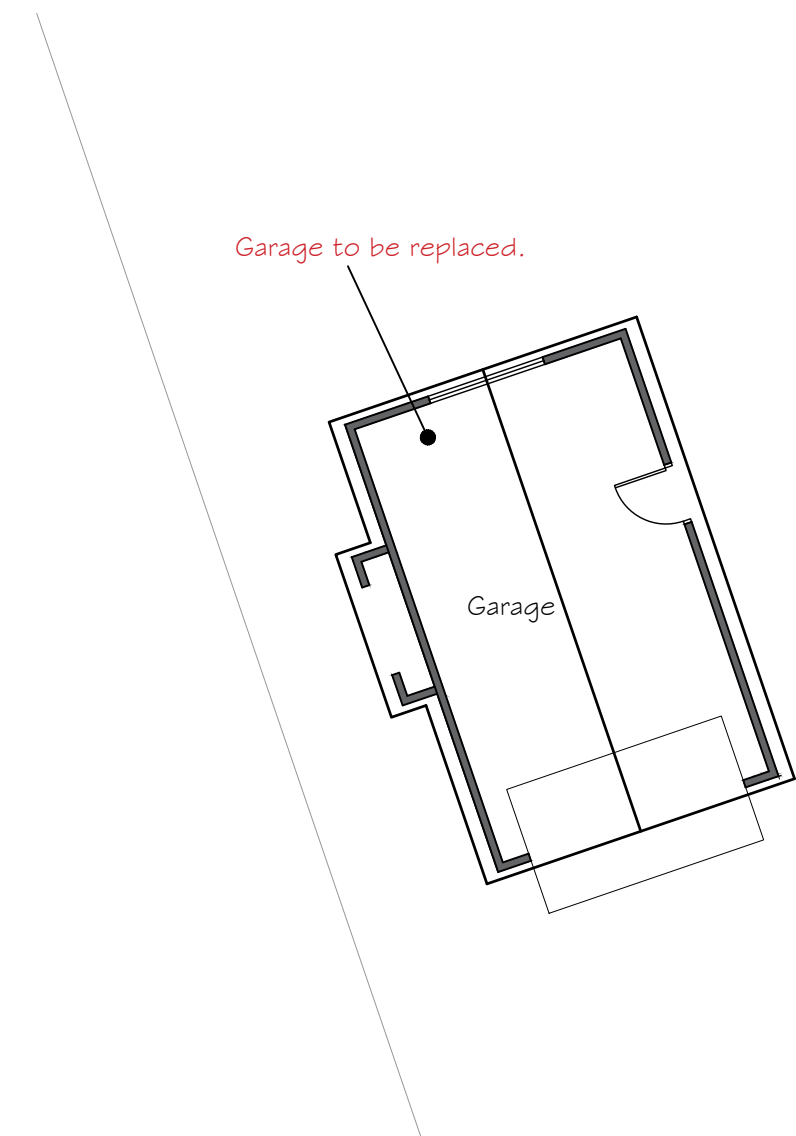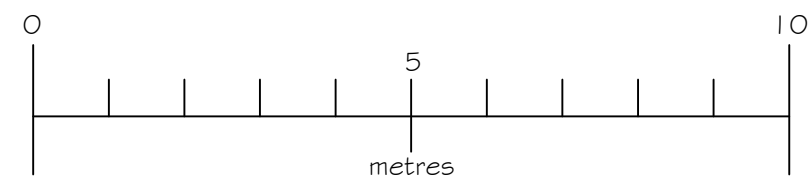

Existing Ground Floor Plan

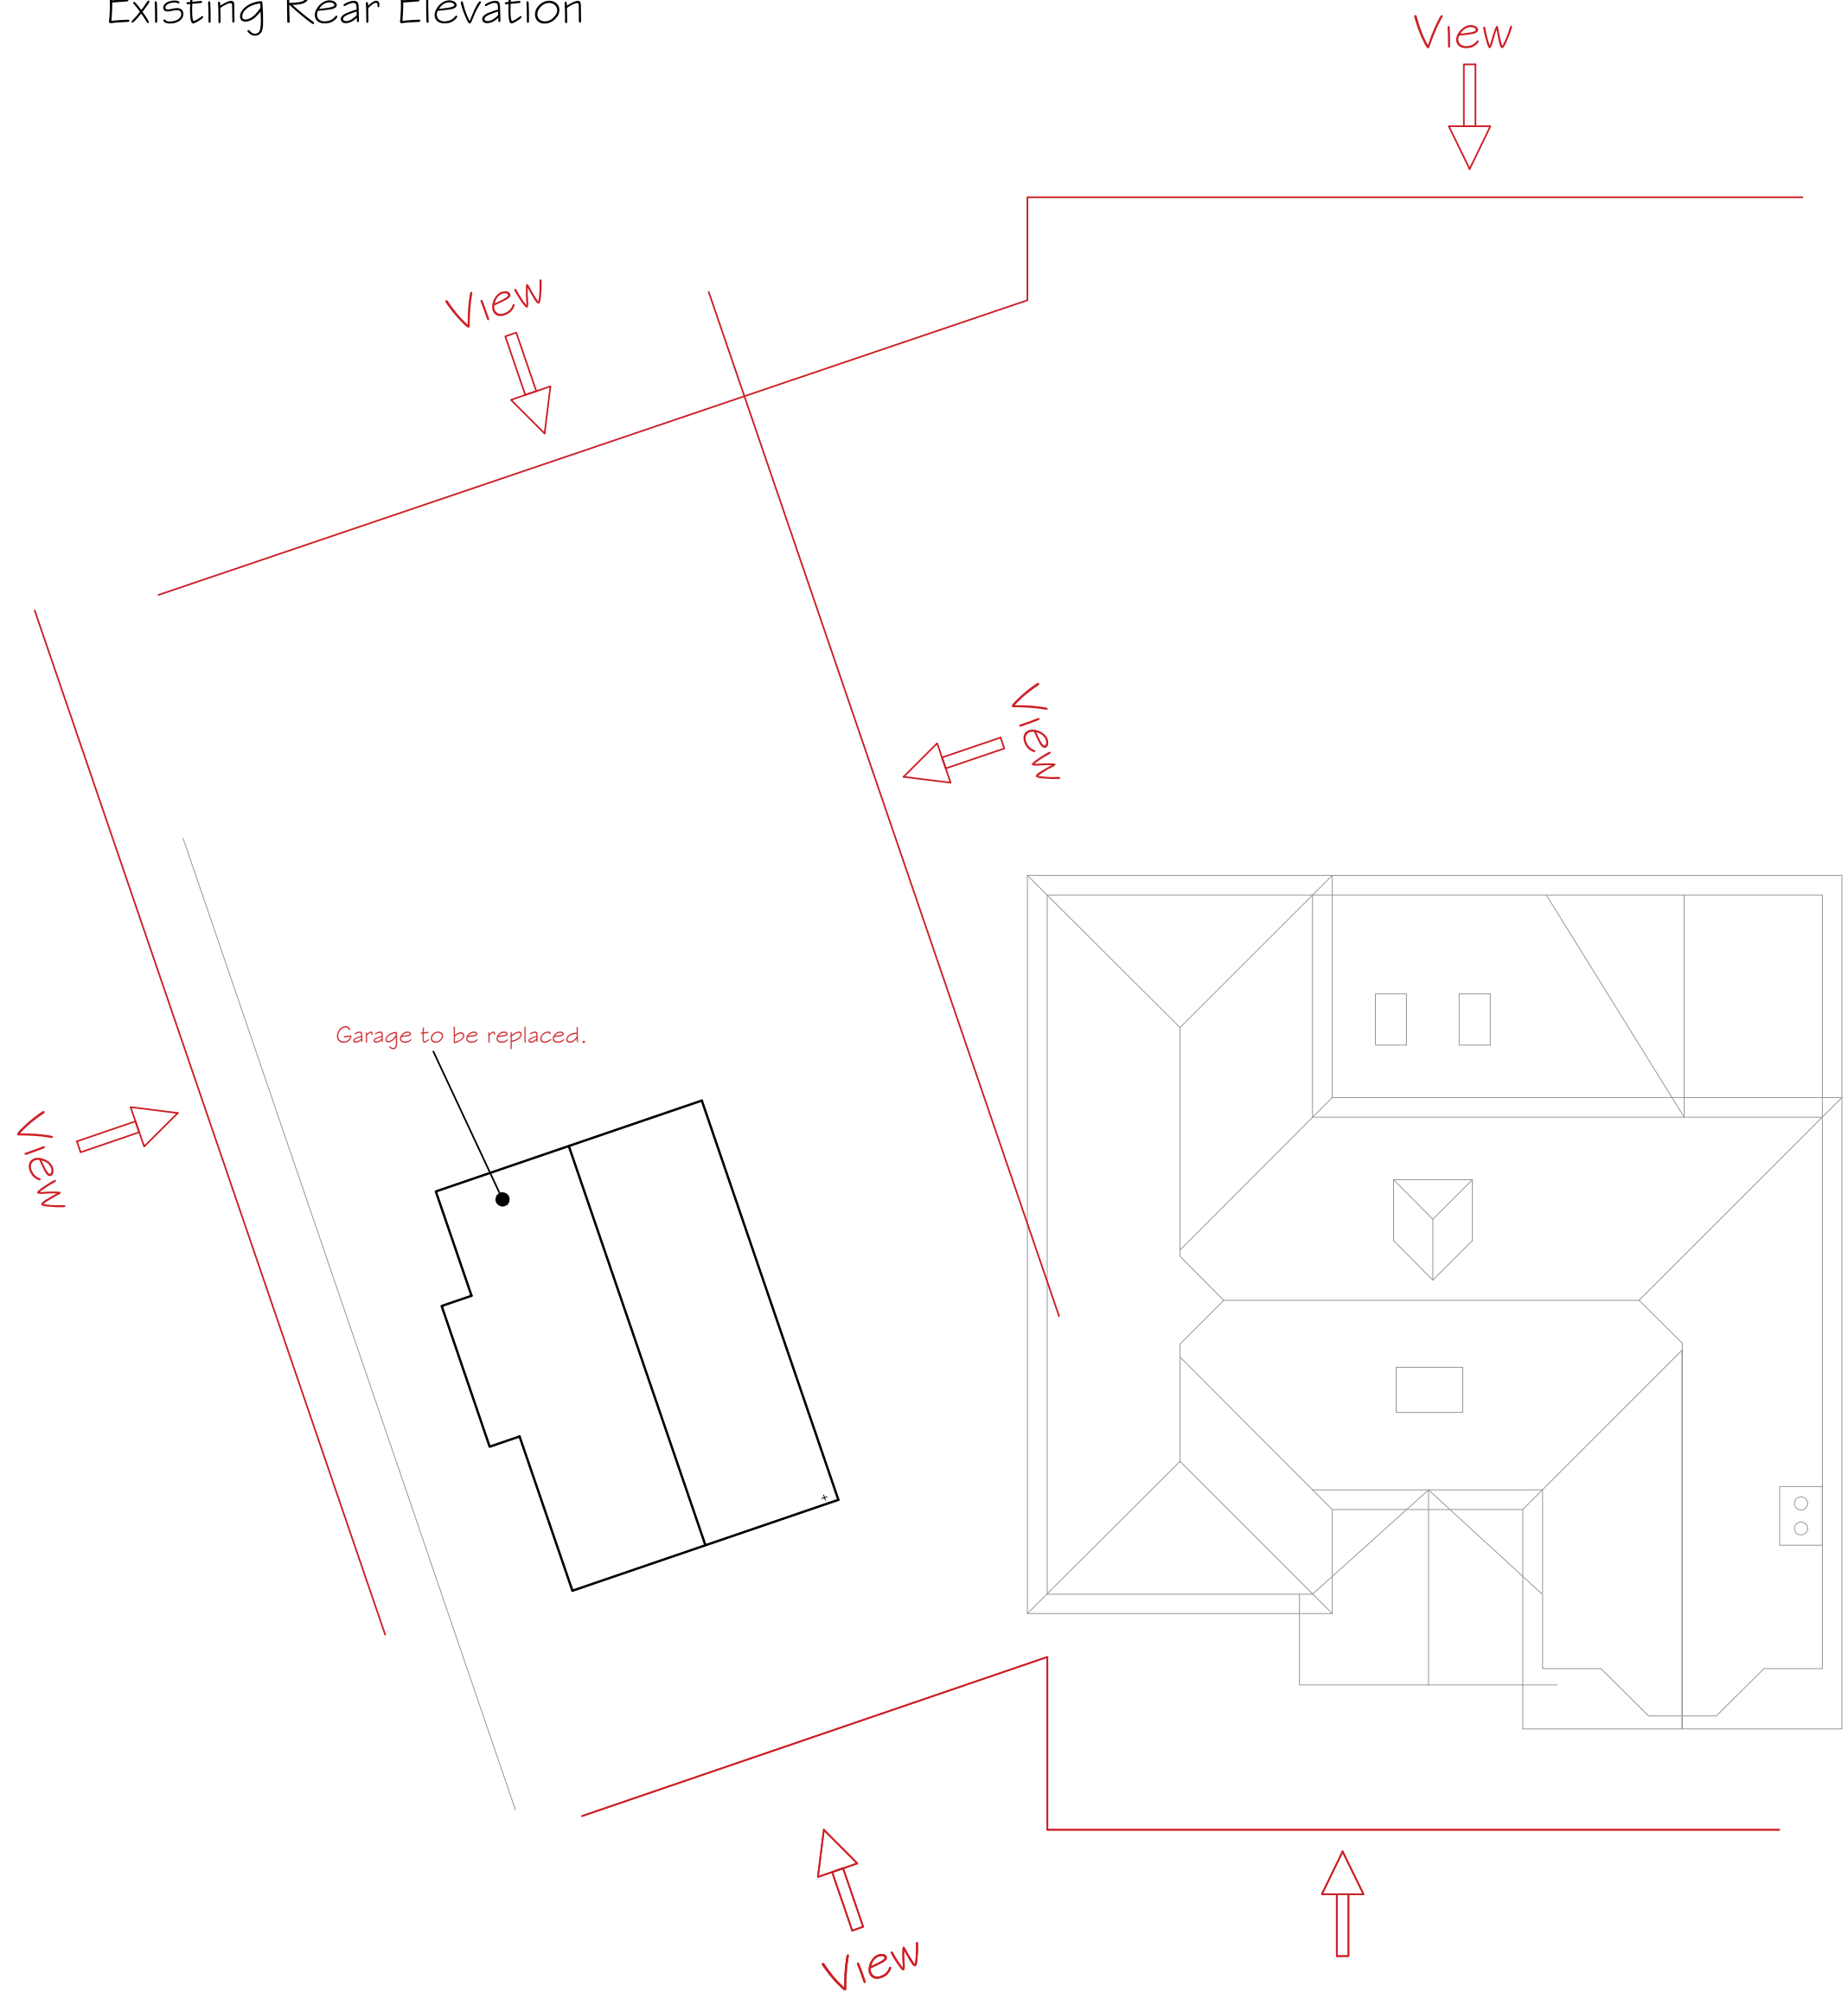

Existing Roof Plan

Drawing Notes:

The copyright of this drawing belongs solely with BPS Design Consultants Ltd, it should not be copied or reproduced without their written consent.

Written dimensions to take precedent over scaling the drawing however all dimensions to be checked and verified on site prior to commencing works. The Contractor shall take all responsibility for setting out. Any discrepancies should be clarified prior to proceeding with work.

All workmanship and materials shall comply with BS 8000 Parts 1-15.

Issued for Planning Approval

BPS Design Consultants Ltd
Architectural Services and Structural Engineers
Seafields, Dodwell lane, Bursledon, Southampton, SO31 1DJ
Tel: 023 8040 4017
robert@bpsdesign.co.uk colin@bpsdesign.co.uk
Mobile: 07915 604 293 Mobile: 07886 855 897
www.bpsdesign.co.uk

Project: Rosewood Brook Lane Botley SO30 2ER		
Client: Mr and Mrs G Bowers		
Dwg Title: Existing Garage		
Dwg No: PL01	Revision: -	
Date: Jan 2023	By: rjn	Scale: As Shown

The Copyright of this drawing belongs solely to BPS Design Consultants Ltd. It should not be copied or reproduced without consent from BPS Design Consultants Ltd. Original drawing at A1 size.

Existing Garage/House Elevations and Plans 1:100