
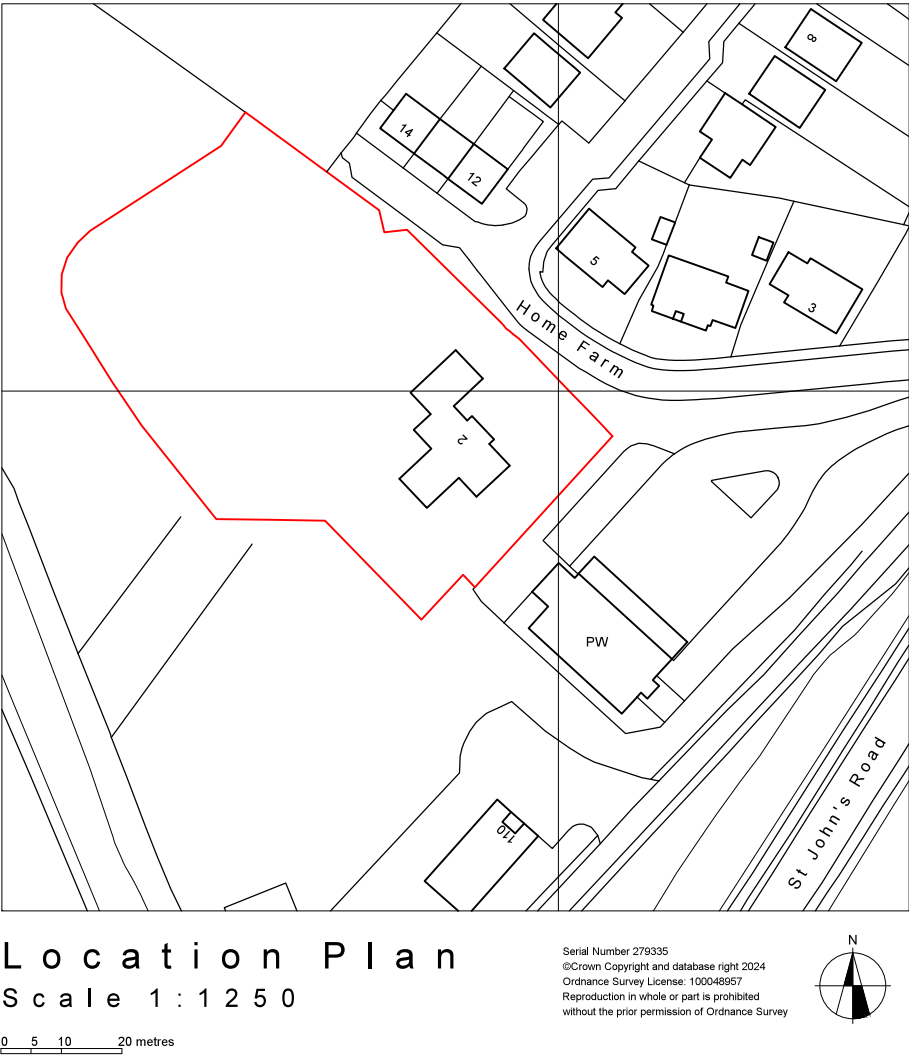


This drawing and its contents are the strict copyright of Architectura Design. No reproduction without permission. Do not scale. Written dimensions to be used where given. All dimensions and details to be checked on site. FOR PLANNING PURPOSES ONLY

26/02/2024   Revision A   Roof plan removed from drawing

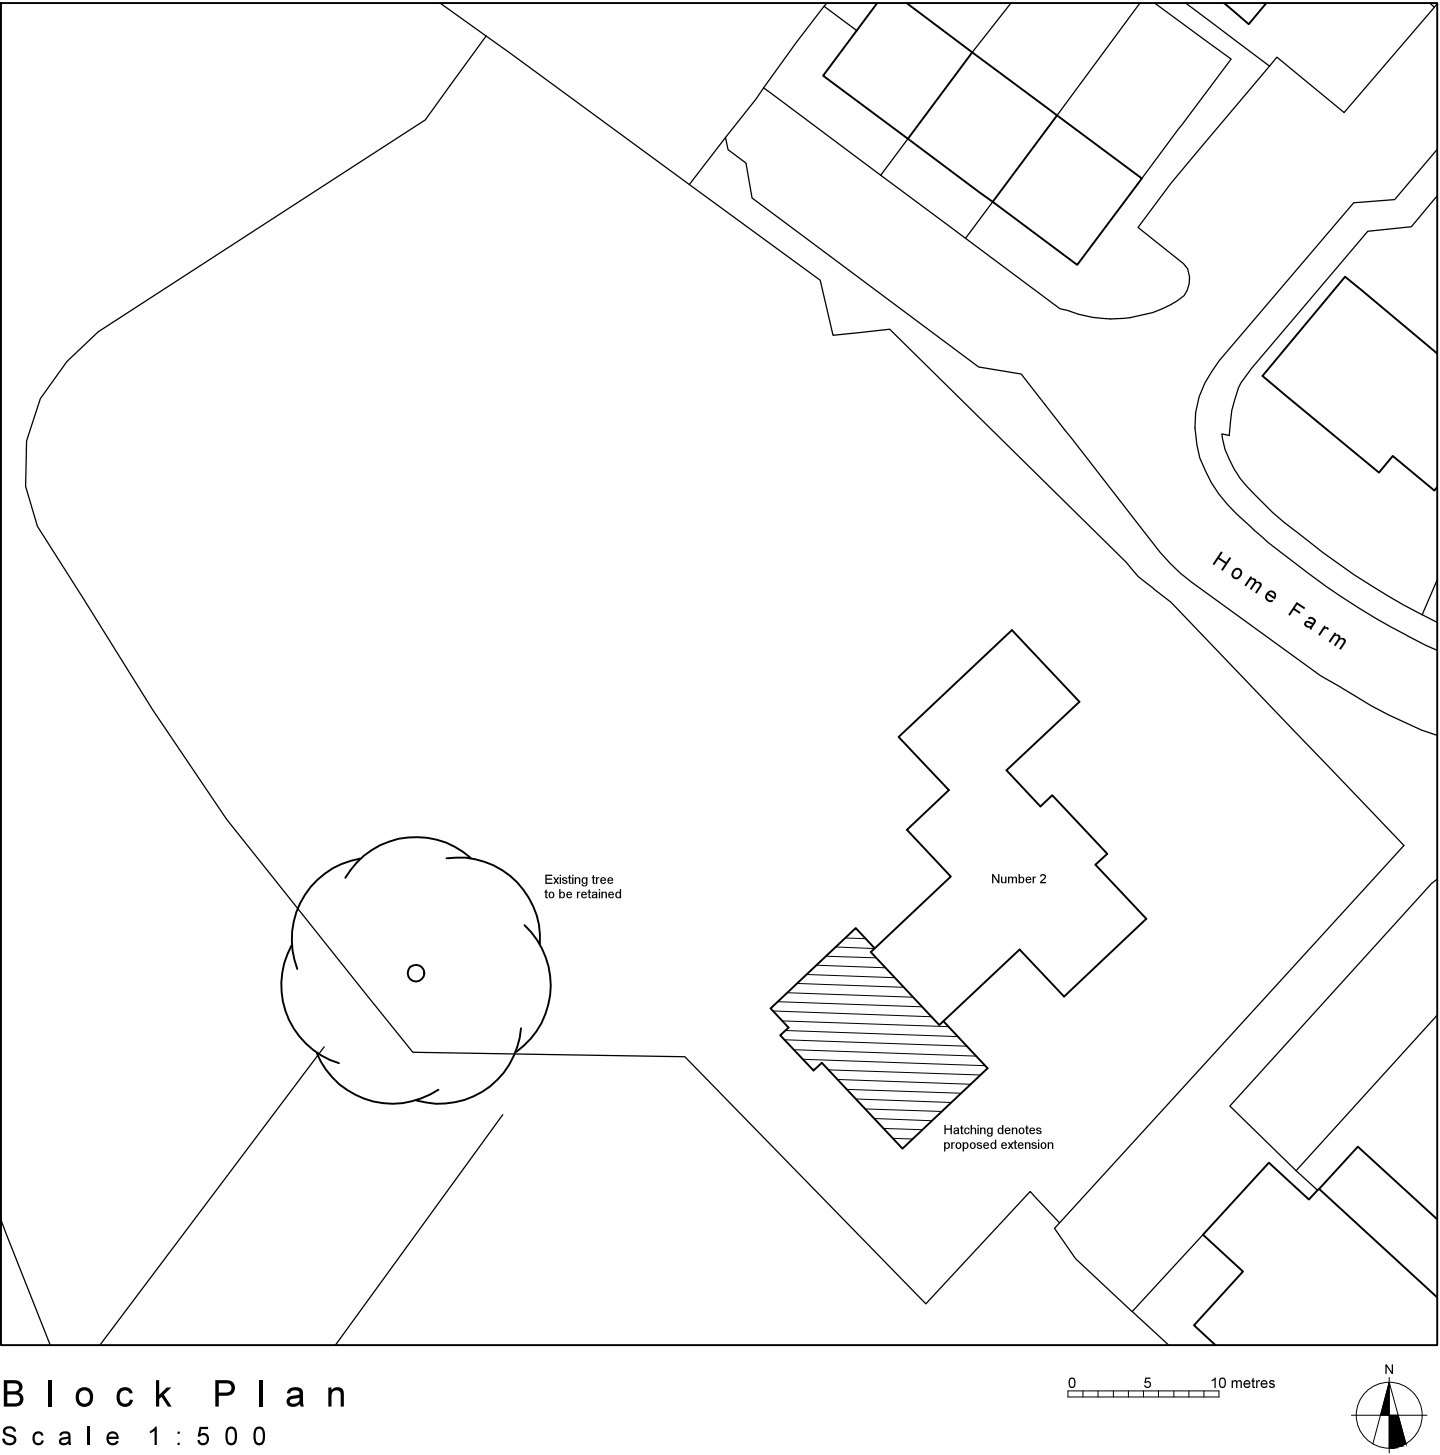

**A**rchitectura  
Architectural Design & Drawing Service  
Design

0 1 2 3 4 metres

**P**roposed Extension and Alterations  
at 2 Home Farm, St Johns Road, Hedge End  
for Mr and Mrs J Lipscombe  
Drawing P02a January 2024   Scale 1:500 / 1:1250 @ A3  
Planning Drawing - Proposed Block & Location Plans