


This drawing and its contents are the strict copyright of Architectura Design. No reproduction without permission. Do not scale. Written dimensions to be used where given. All dimensions and details to be checked on site. FOR PLANNING PURPOSES ONLY

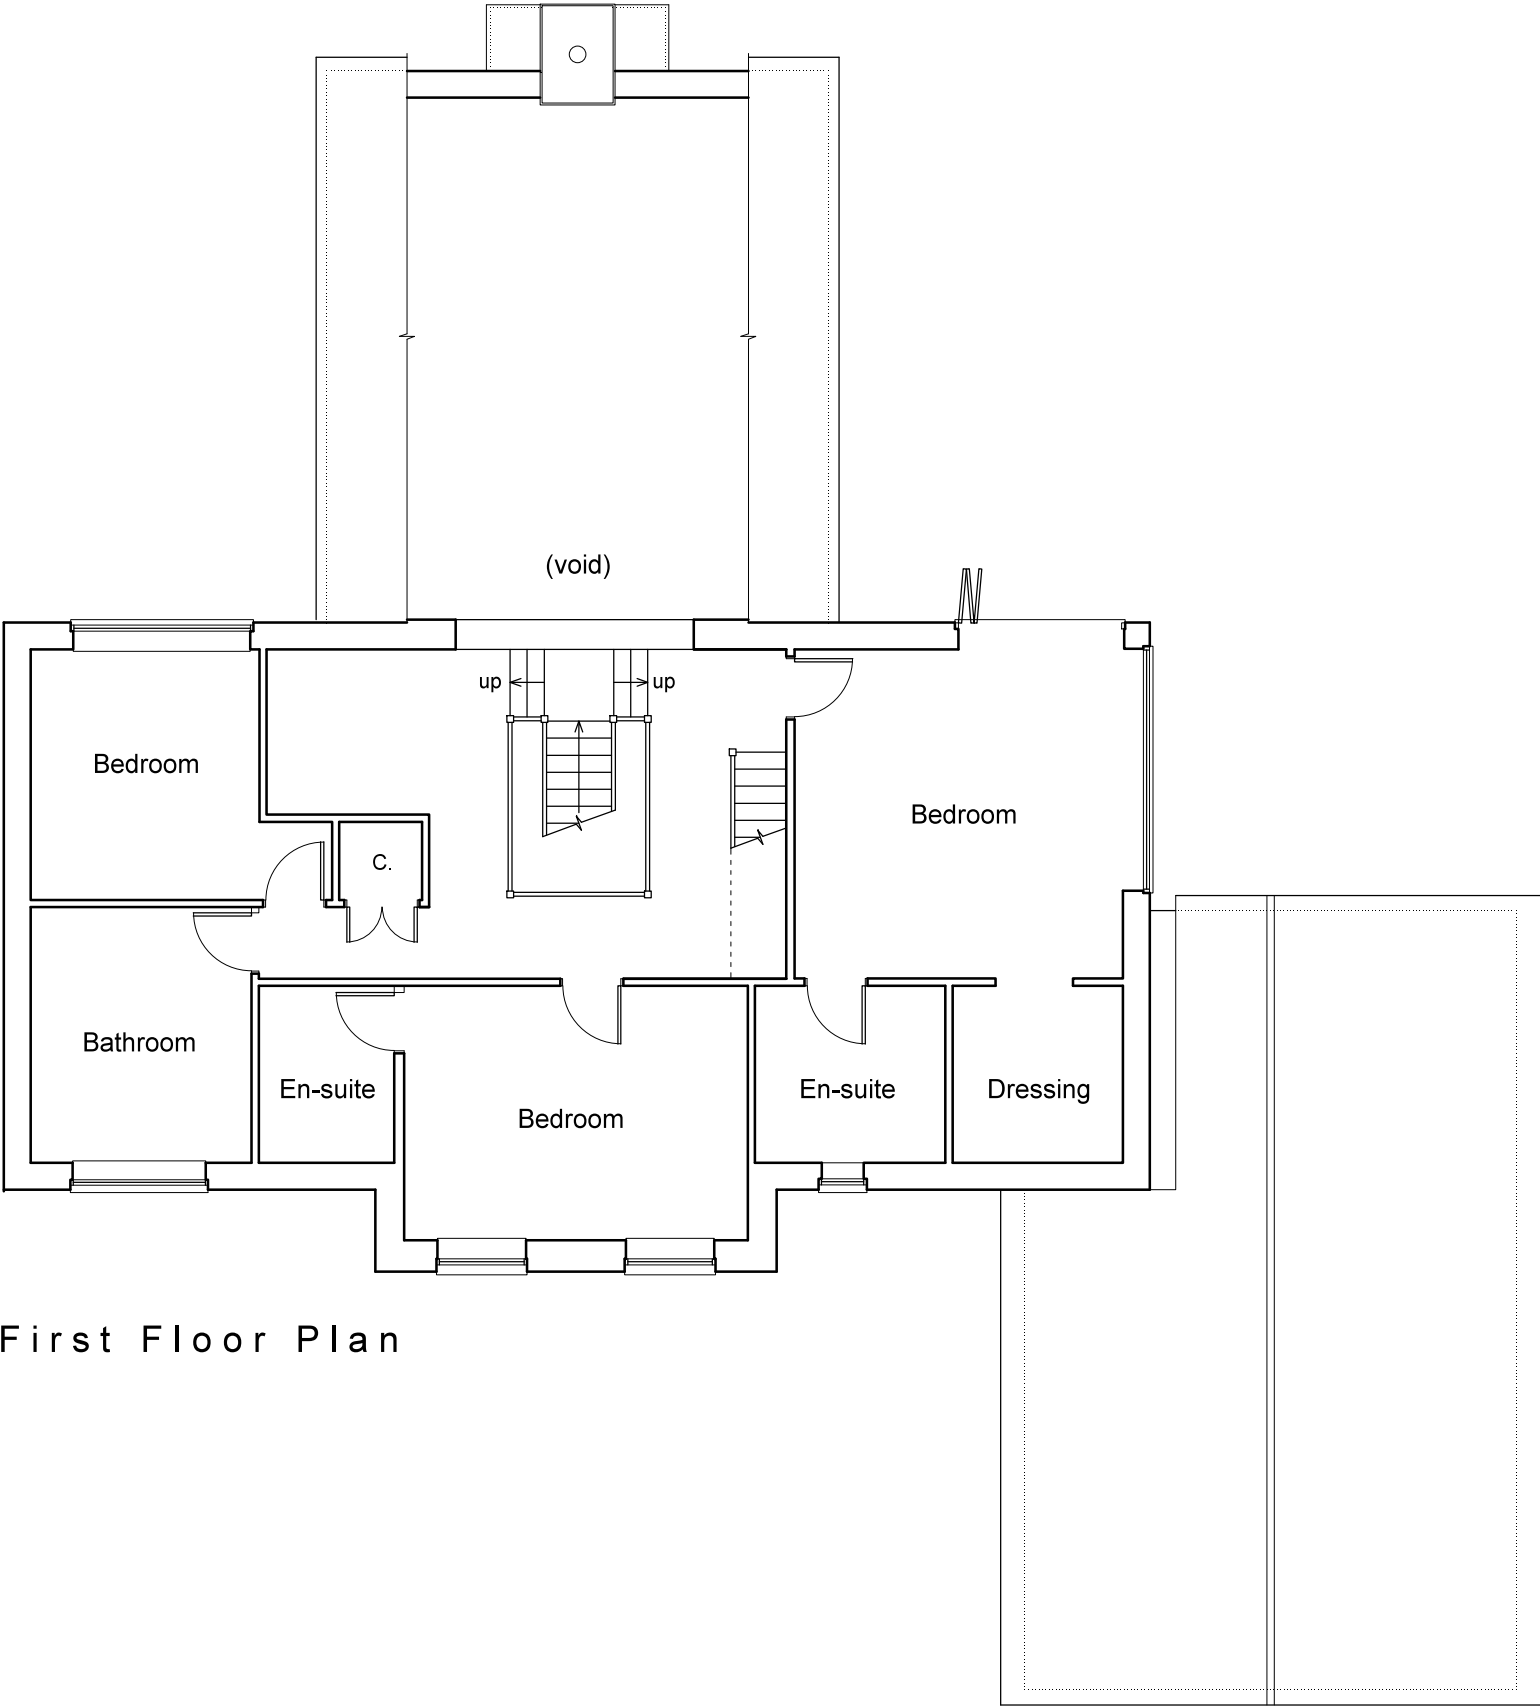

First Floor Plan



Architectura
Architectural Design & Drawing Service
Design

Proposed Extension and Alterations
at Home Farm, St Johns Road, Hedge End
for Mr and Mrs J Lipscombe

Drawing S04 December 2023 Scale 1:100 @ A3
Survey Drawing - Existing First Floor Plan