


Proposed Extension and Alterations
at 2 Home Farm, St Johns Road, Hedge End
for Mr and Mrs J Lipscombe
Drawing P01a January 2024 Scale 1:100 @ A3
Planning Drawing - Proposed Ground Floor Plan & Elevation

This drawing and its contents are the strict copyright of Architectura Design. No reproduction without permission.
Do not scale. Written dimensions to be used where given.
All dimensions and details to be checked on site.
FOR PLANNING PURPOSES ONLY

26/02/2024 Revision A Scope of ground floor plan increased

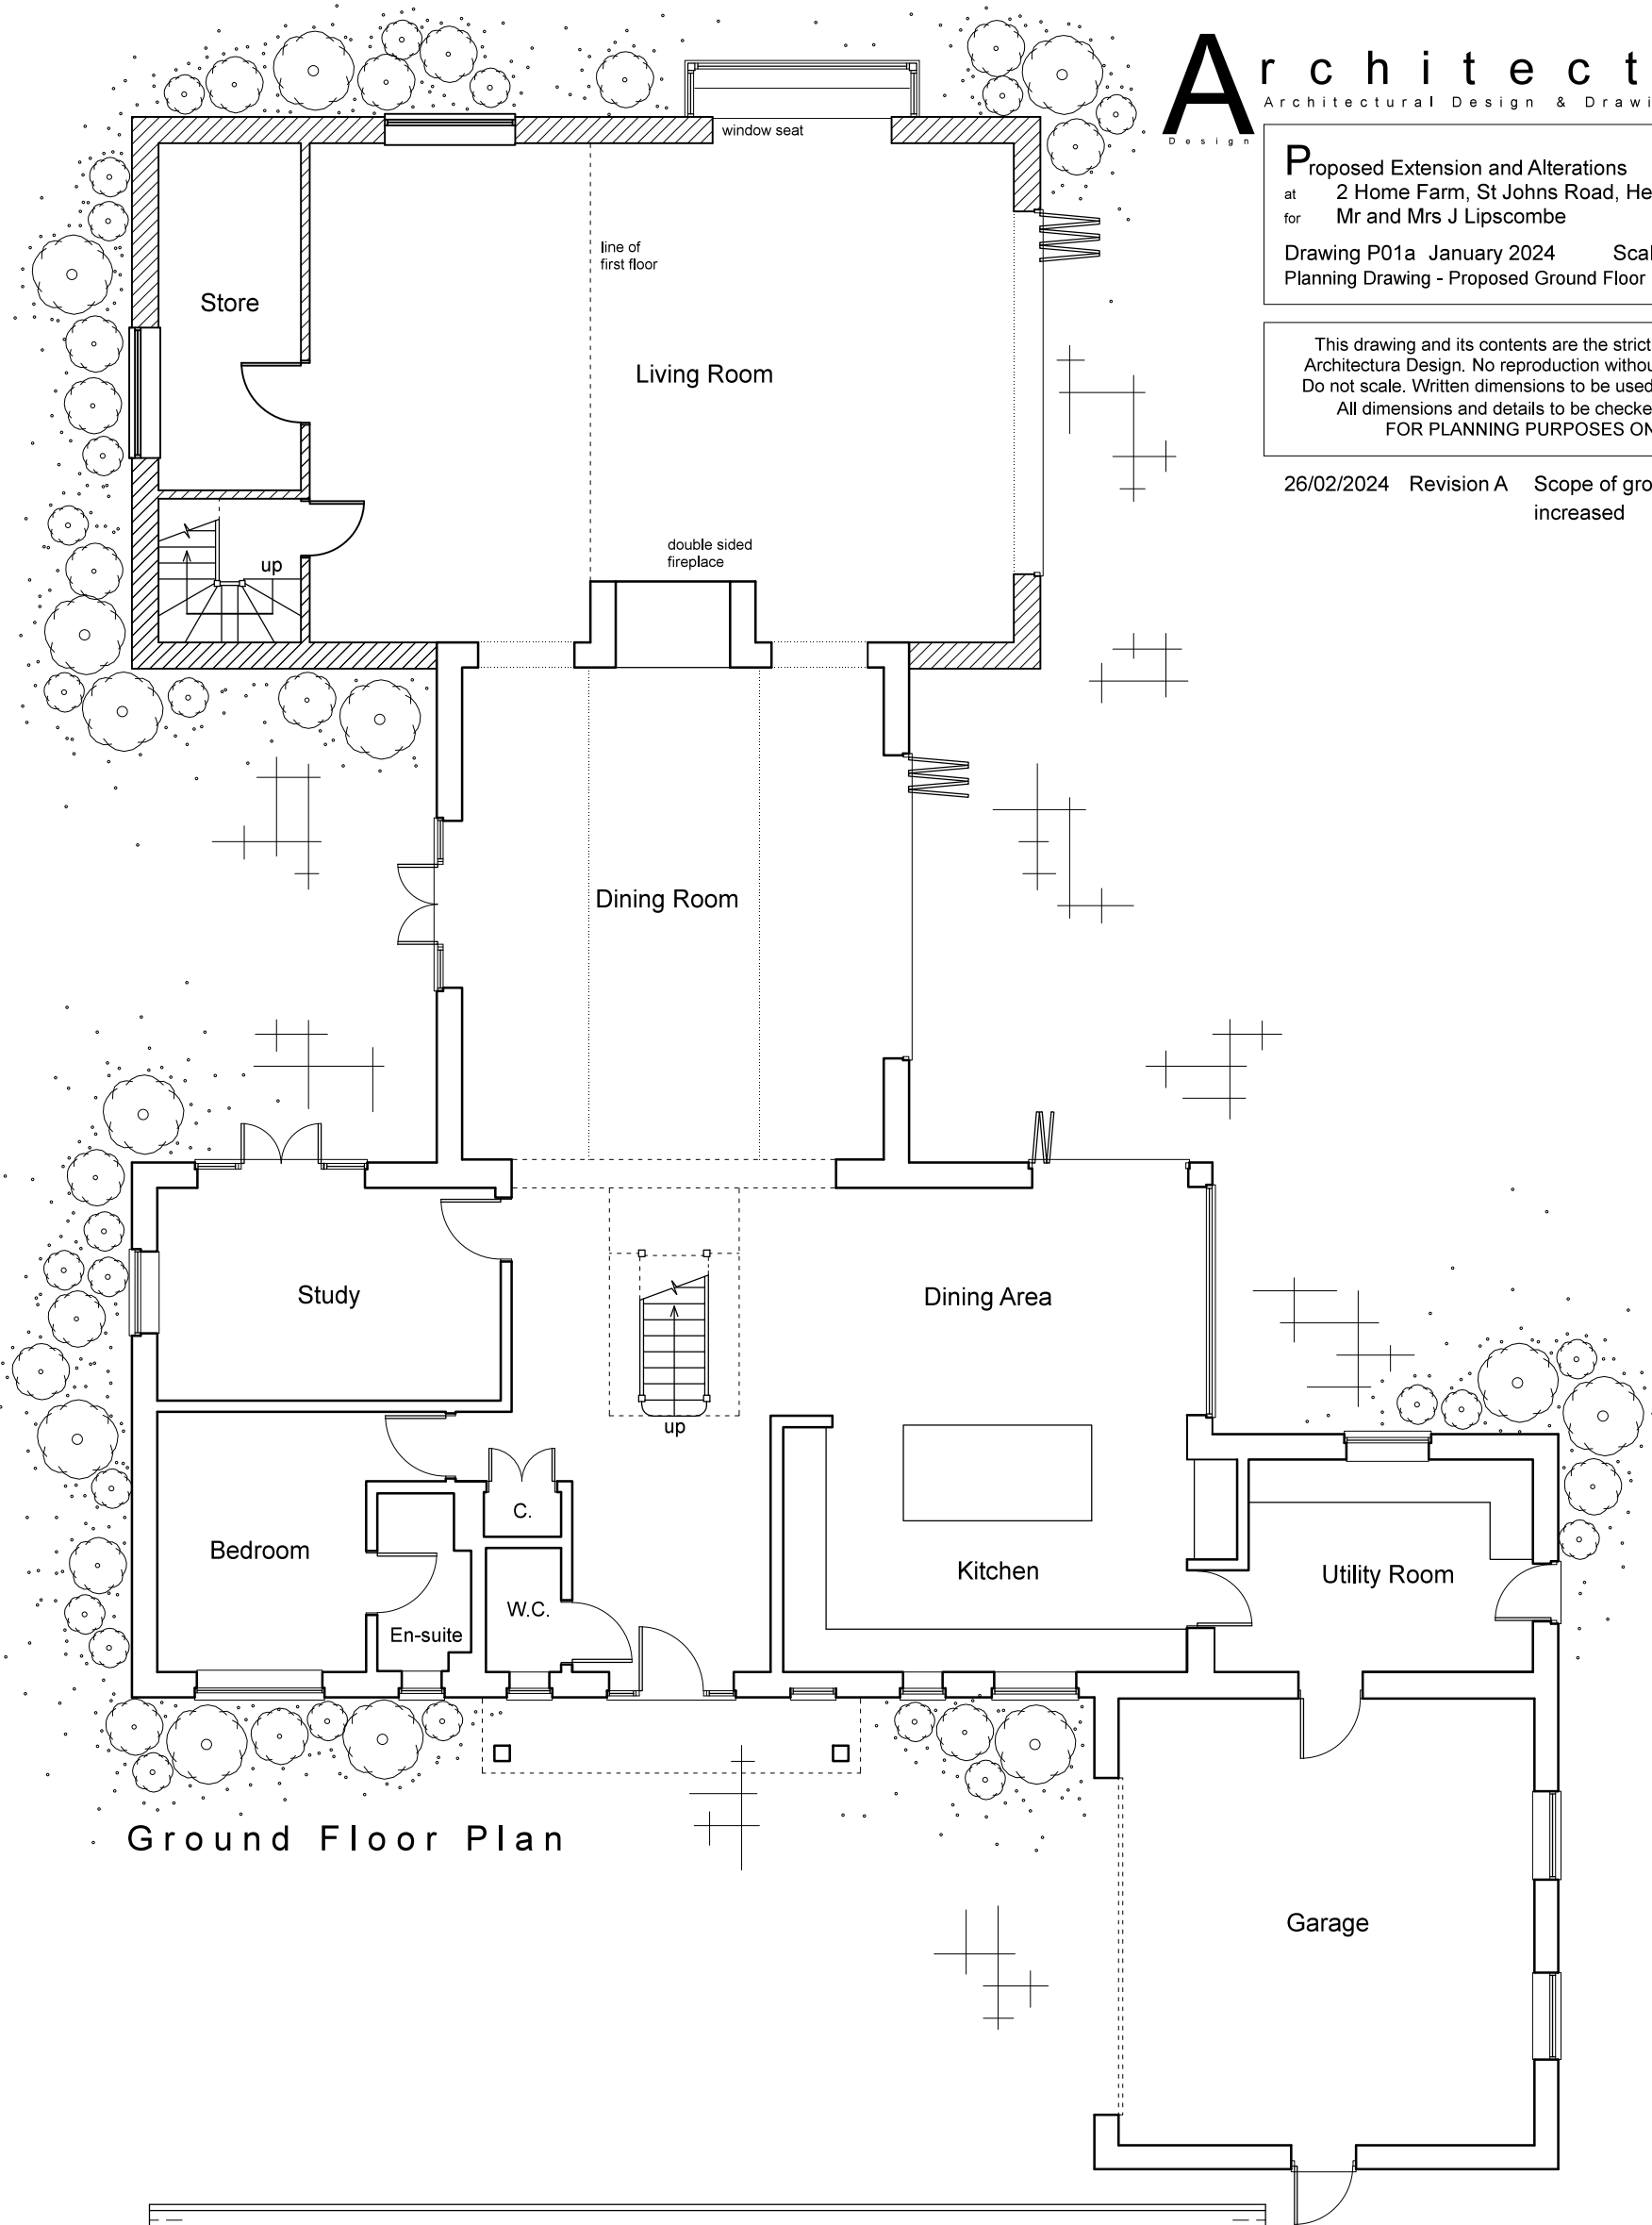

0 1 2 3 4 metres