

Drawing Notes:

The Copyright of this drawing belongs solely to BPS Design Consultants Ltd and it should not be copied or reproduced without written consent from BPS Design Consultants.

Any written dimensions to take precedent over scaling and all dimensions should be checked on site.


This drawing has been prepared for the purposes of planning consent and should NOT be used for construction or any other use.




Existing Front Elevation



Existing Rear Elevation

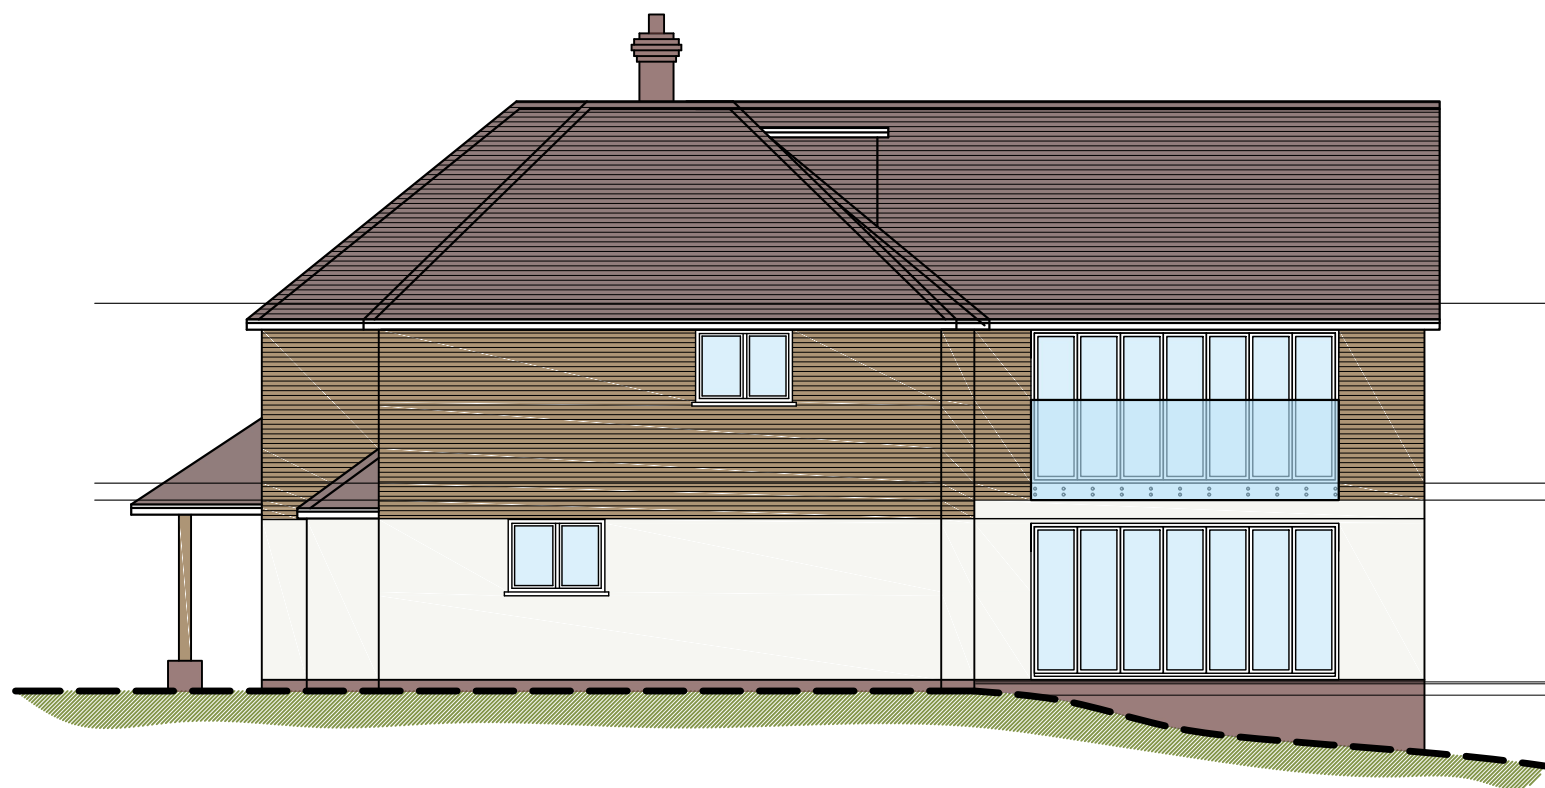


Existing Side Elevation

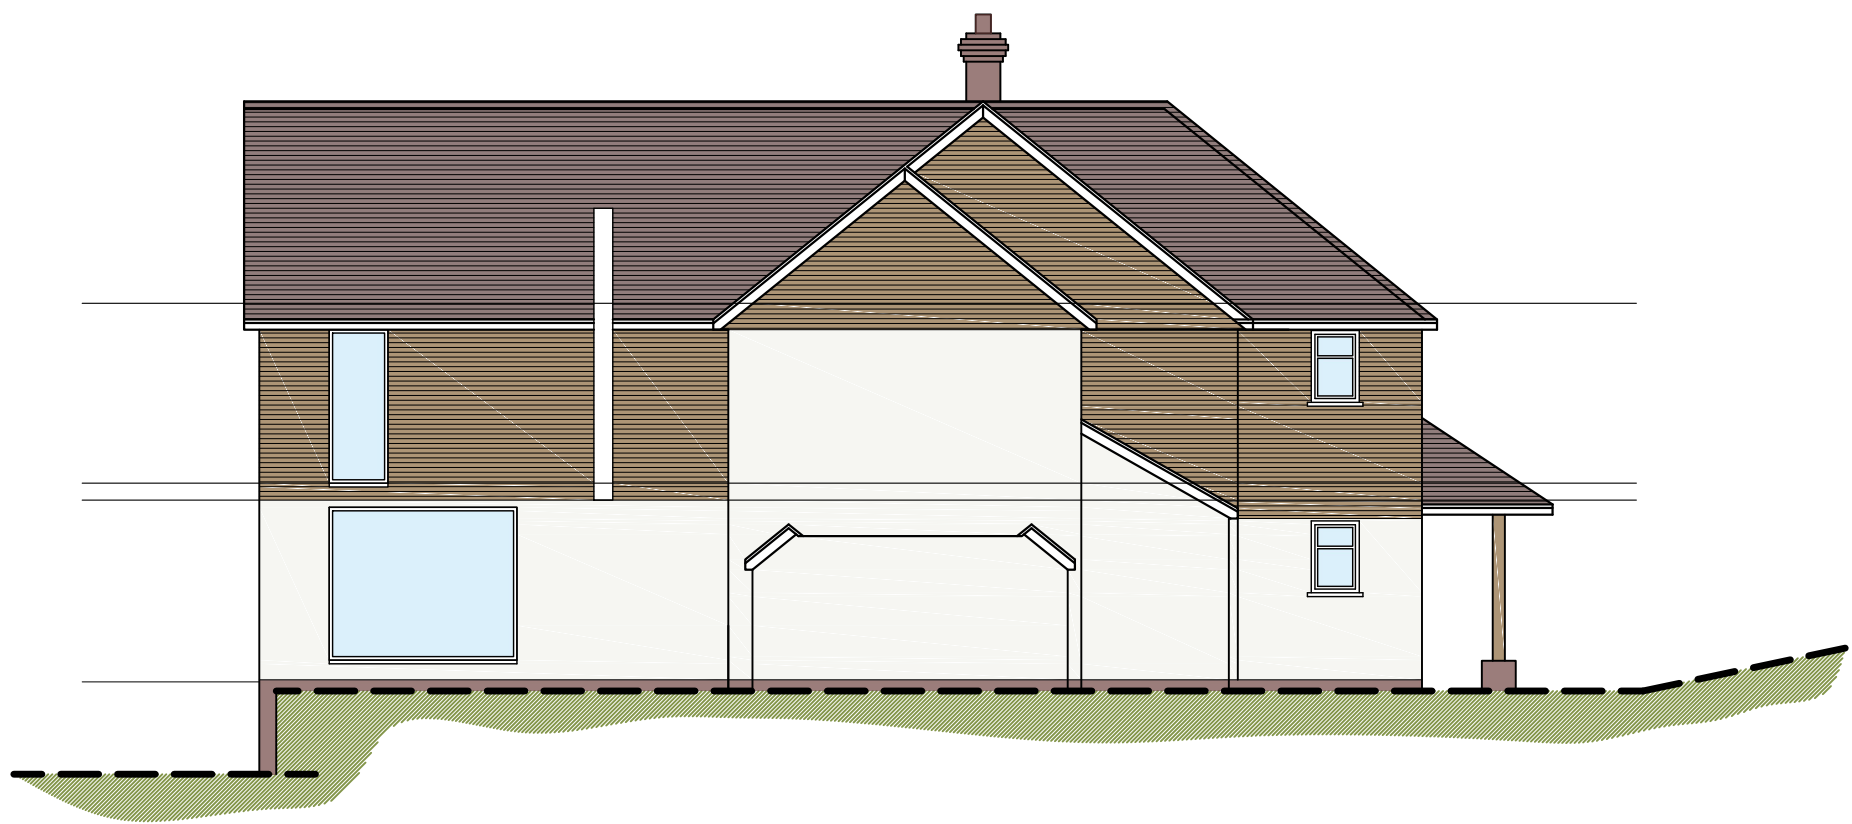

Existing Side Elevation

Existing Elevations 1:100

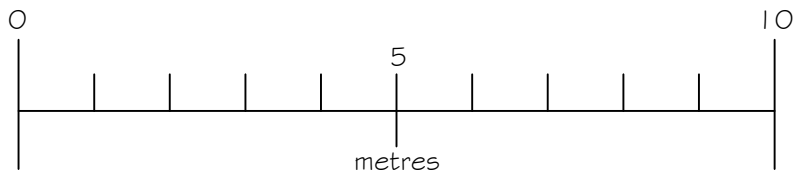

BPS Design Consultants Ltd

Architectural Services and Structural Engineering

Seafields, Dodwell lane, Bursledon, Southampton, SO31 1DJ

Tel: 023 8040 4017

robert@bpsdesign.co.uk

Mobile: 07915 604 293

colin@bpsdesign.co.uk

Mobile: 07886 855 897

www.bpsdesign.co.uk

Project:

Southwoods
Salterns Lane
Bursledon

Client:

Mrs J Wong

Dwg Title:

Existing Elevations

Dwg No:

PL01

Revision:

-

Date:

Jan 2024

By:

rjn

Scale:

As Shown

The Copyright of this drawing belongs solely to BPS Design Consultants Ltd. It should not be copied or reproduced without consent from BPS Design Consultants Ltd. Original drawing at A1 size.