




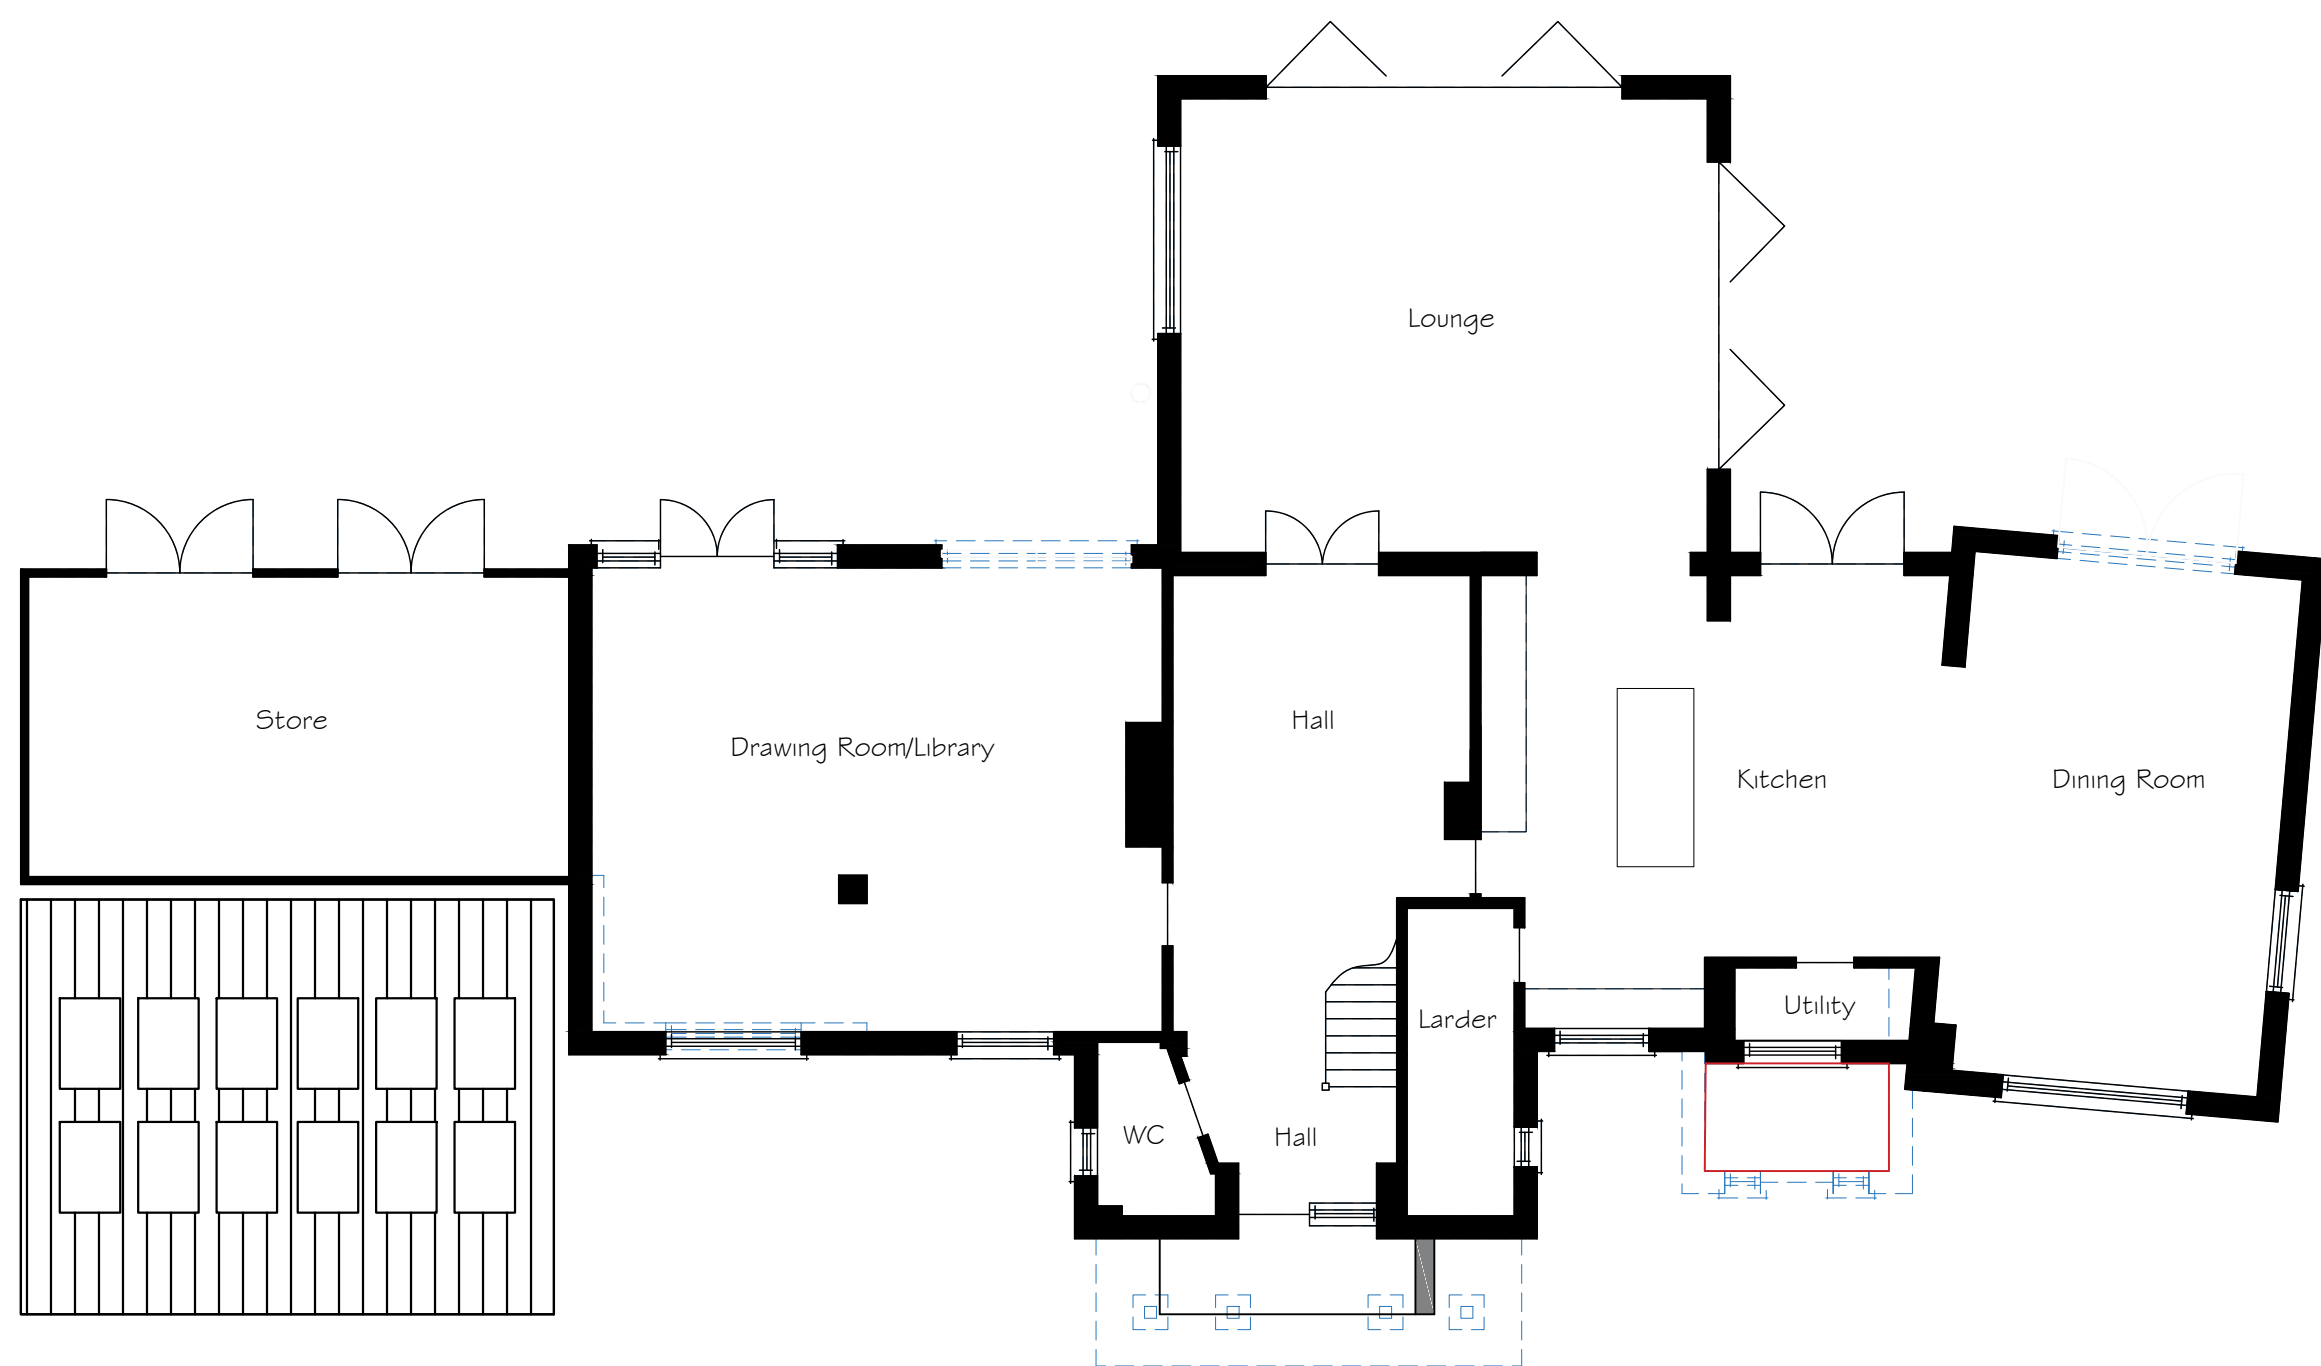


Proposed Ground Floor Plan

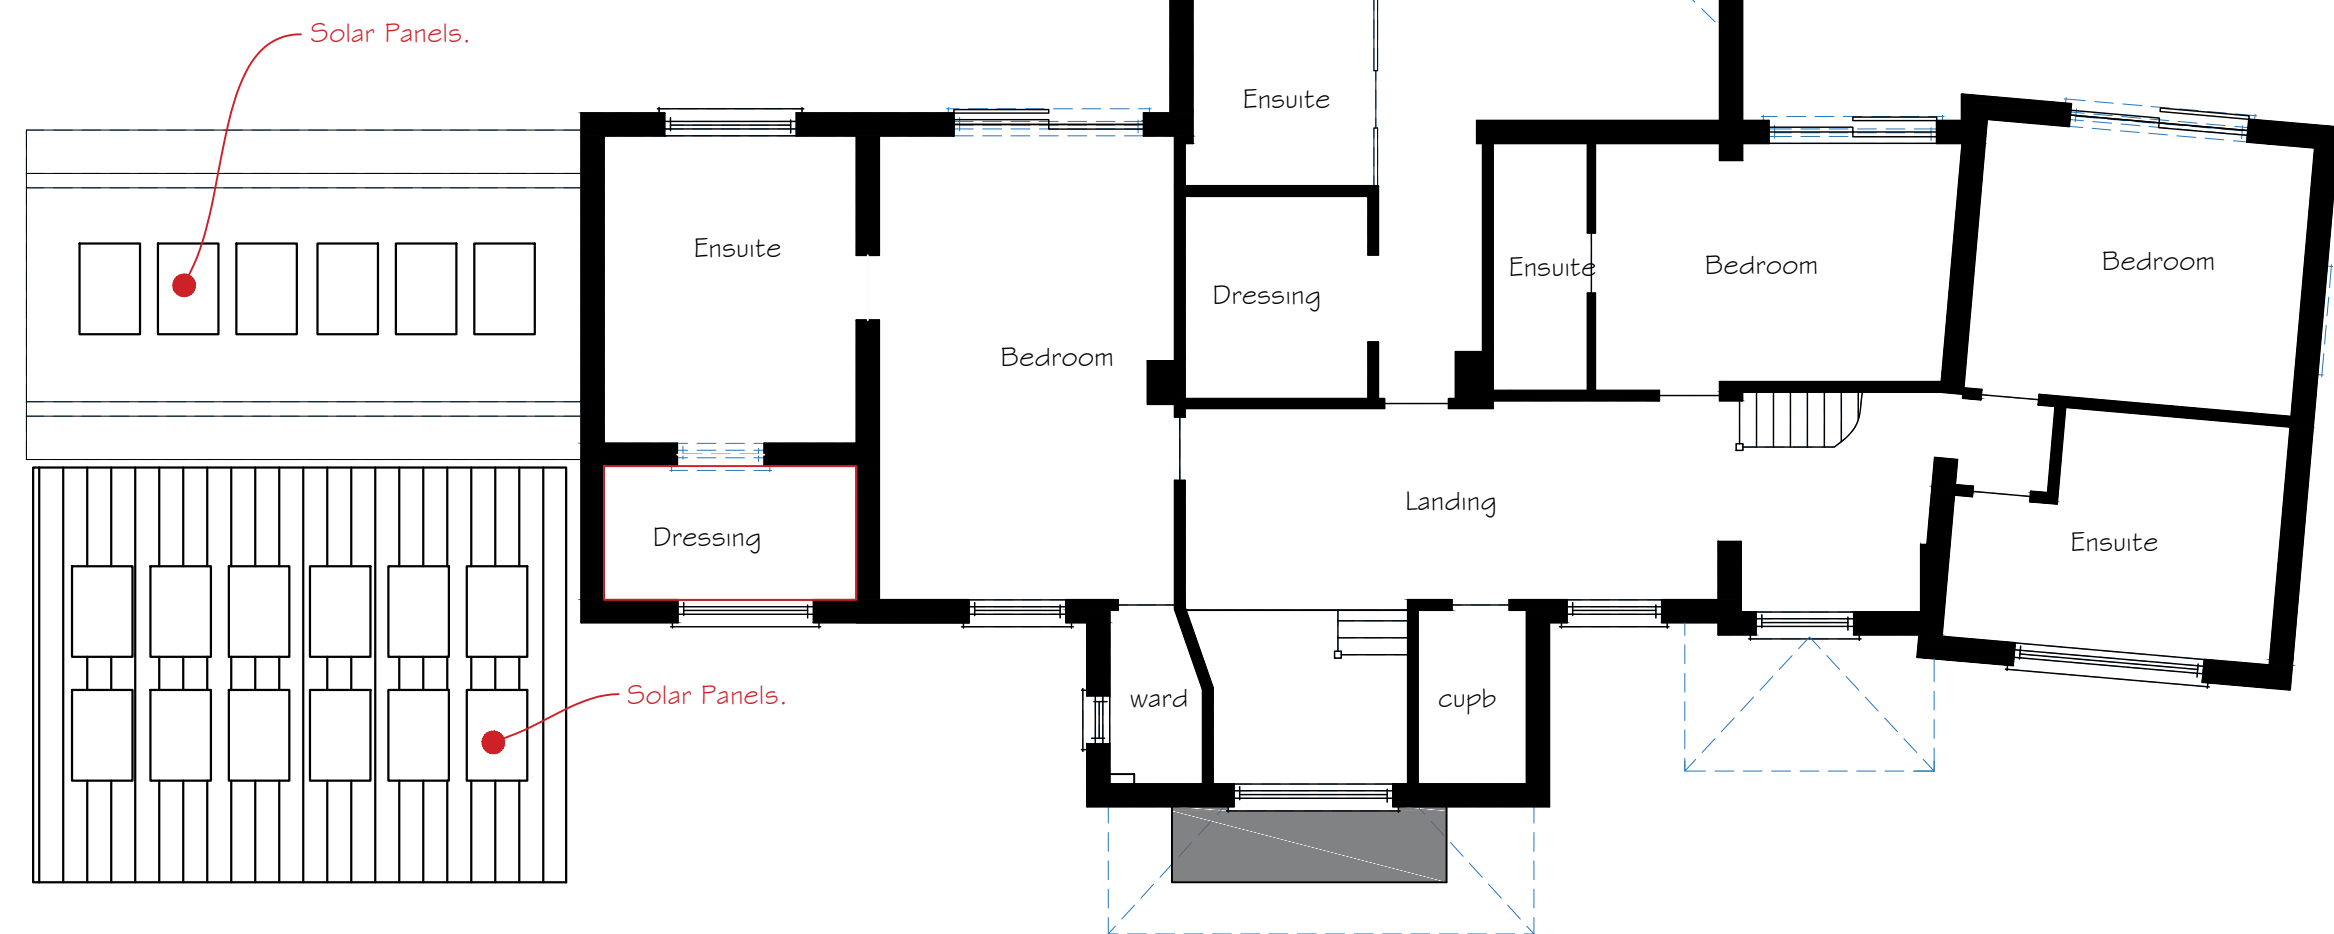

Proposed First Floor Plan

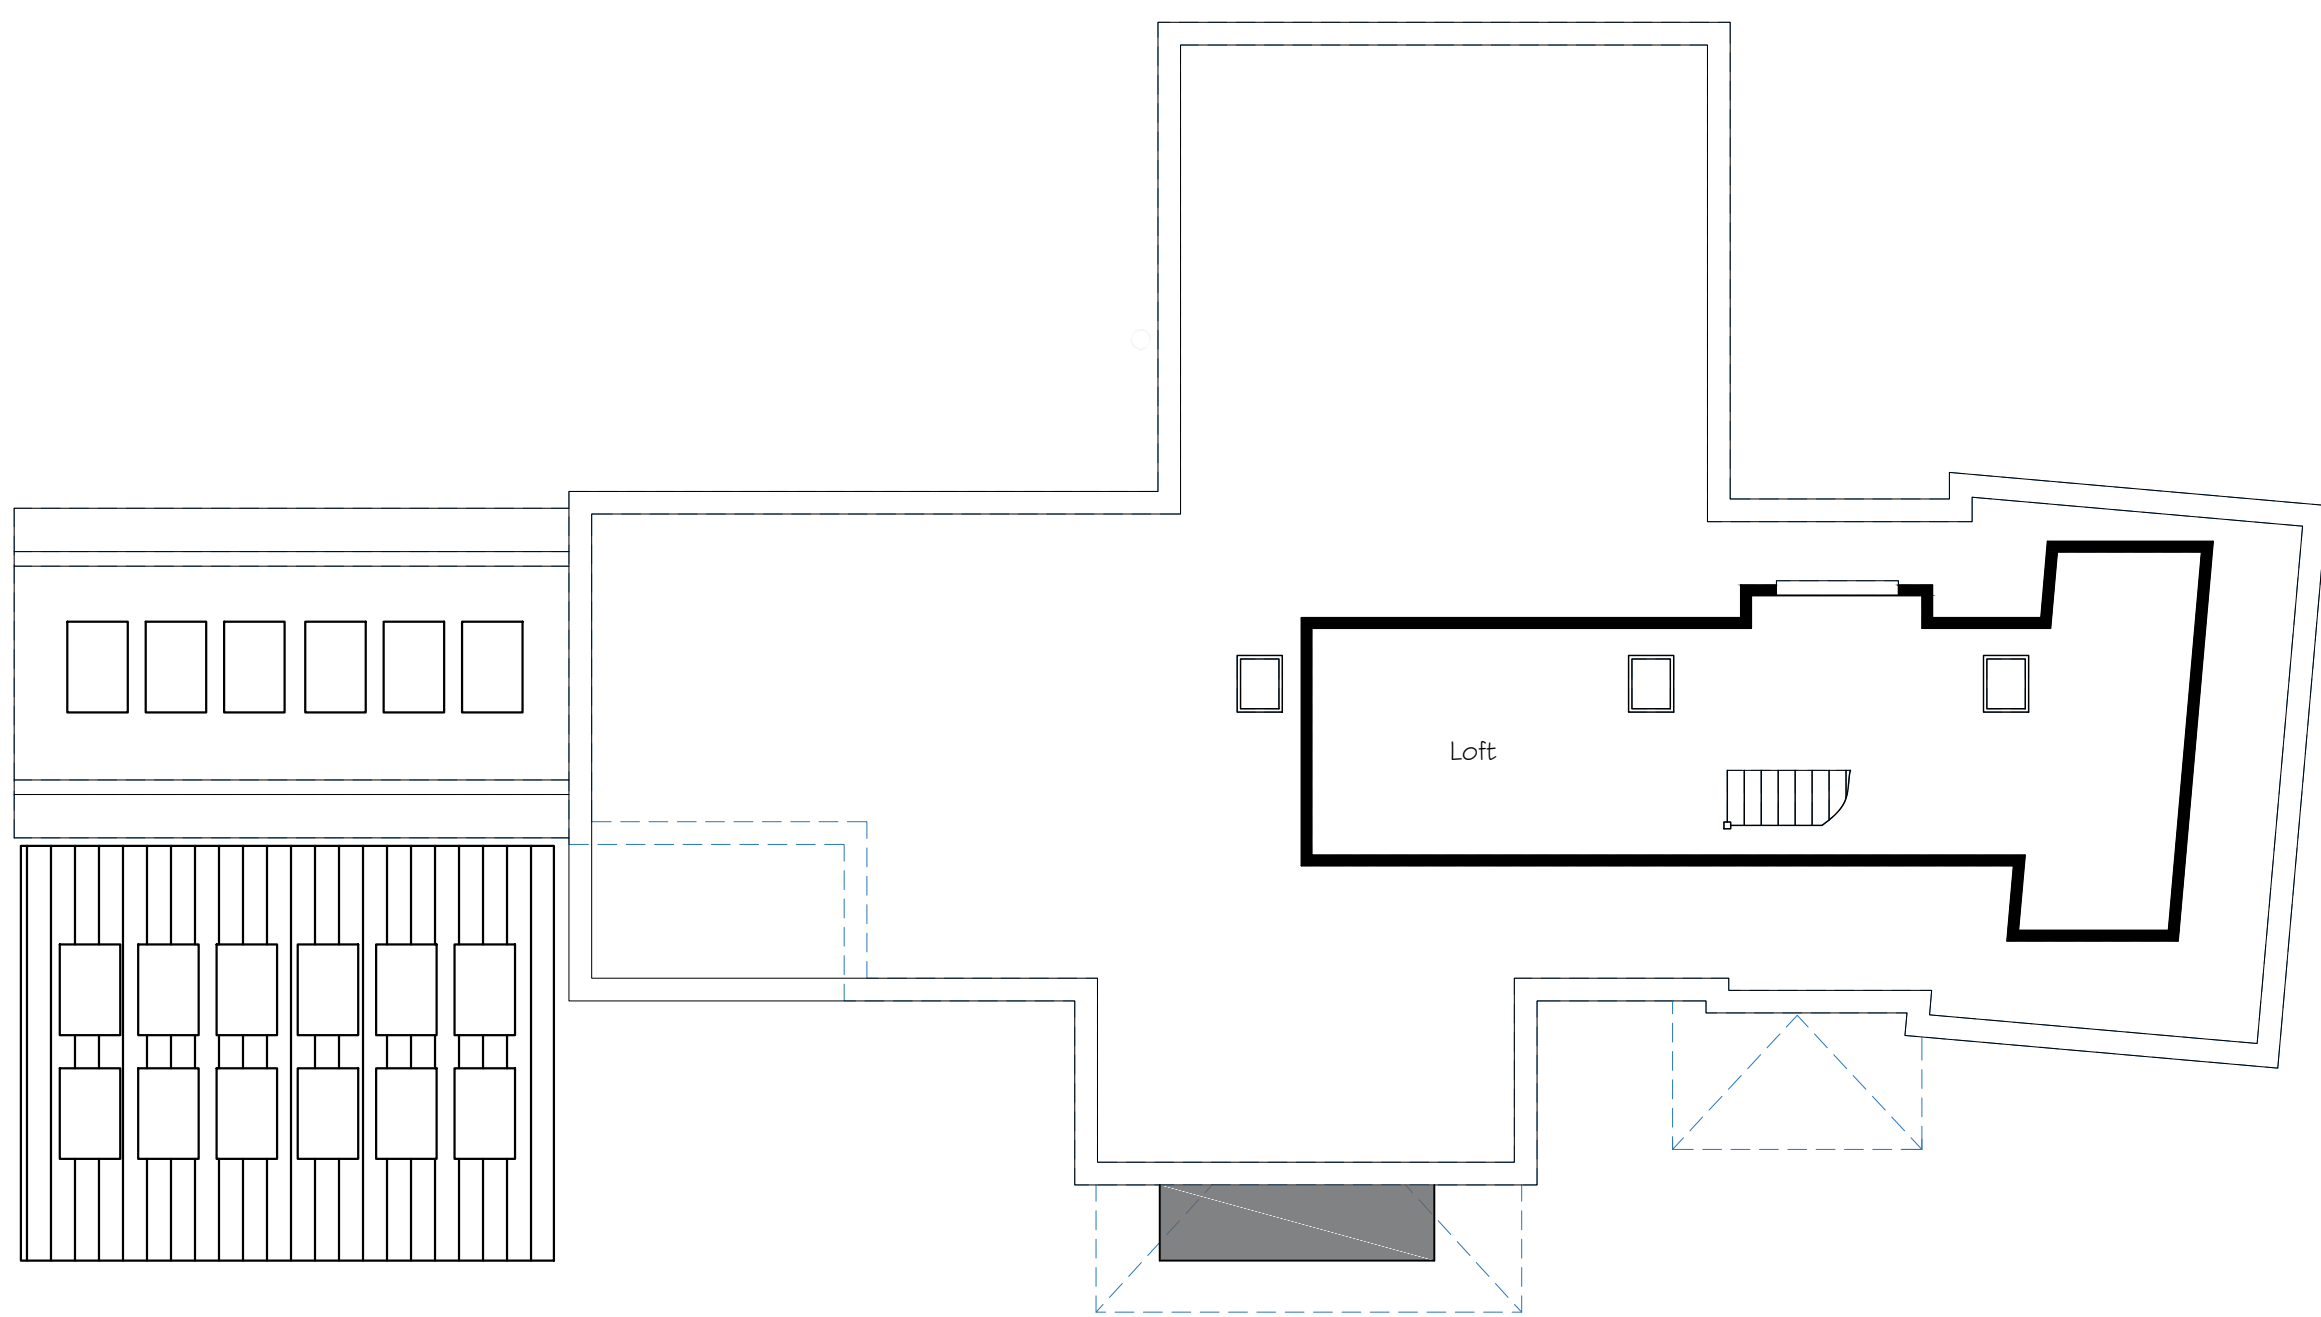

Proposed Loft Plan

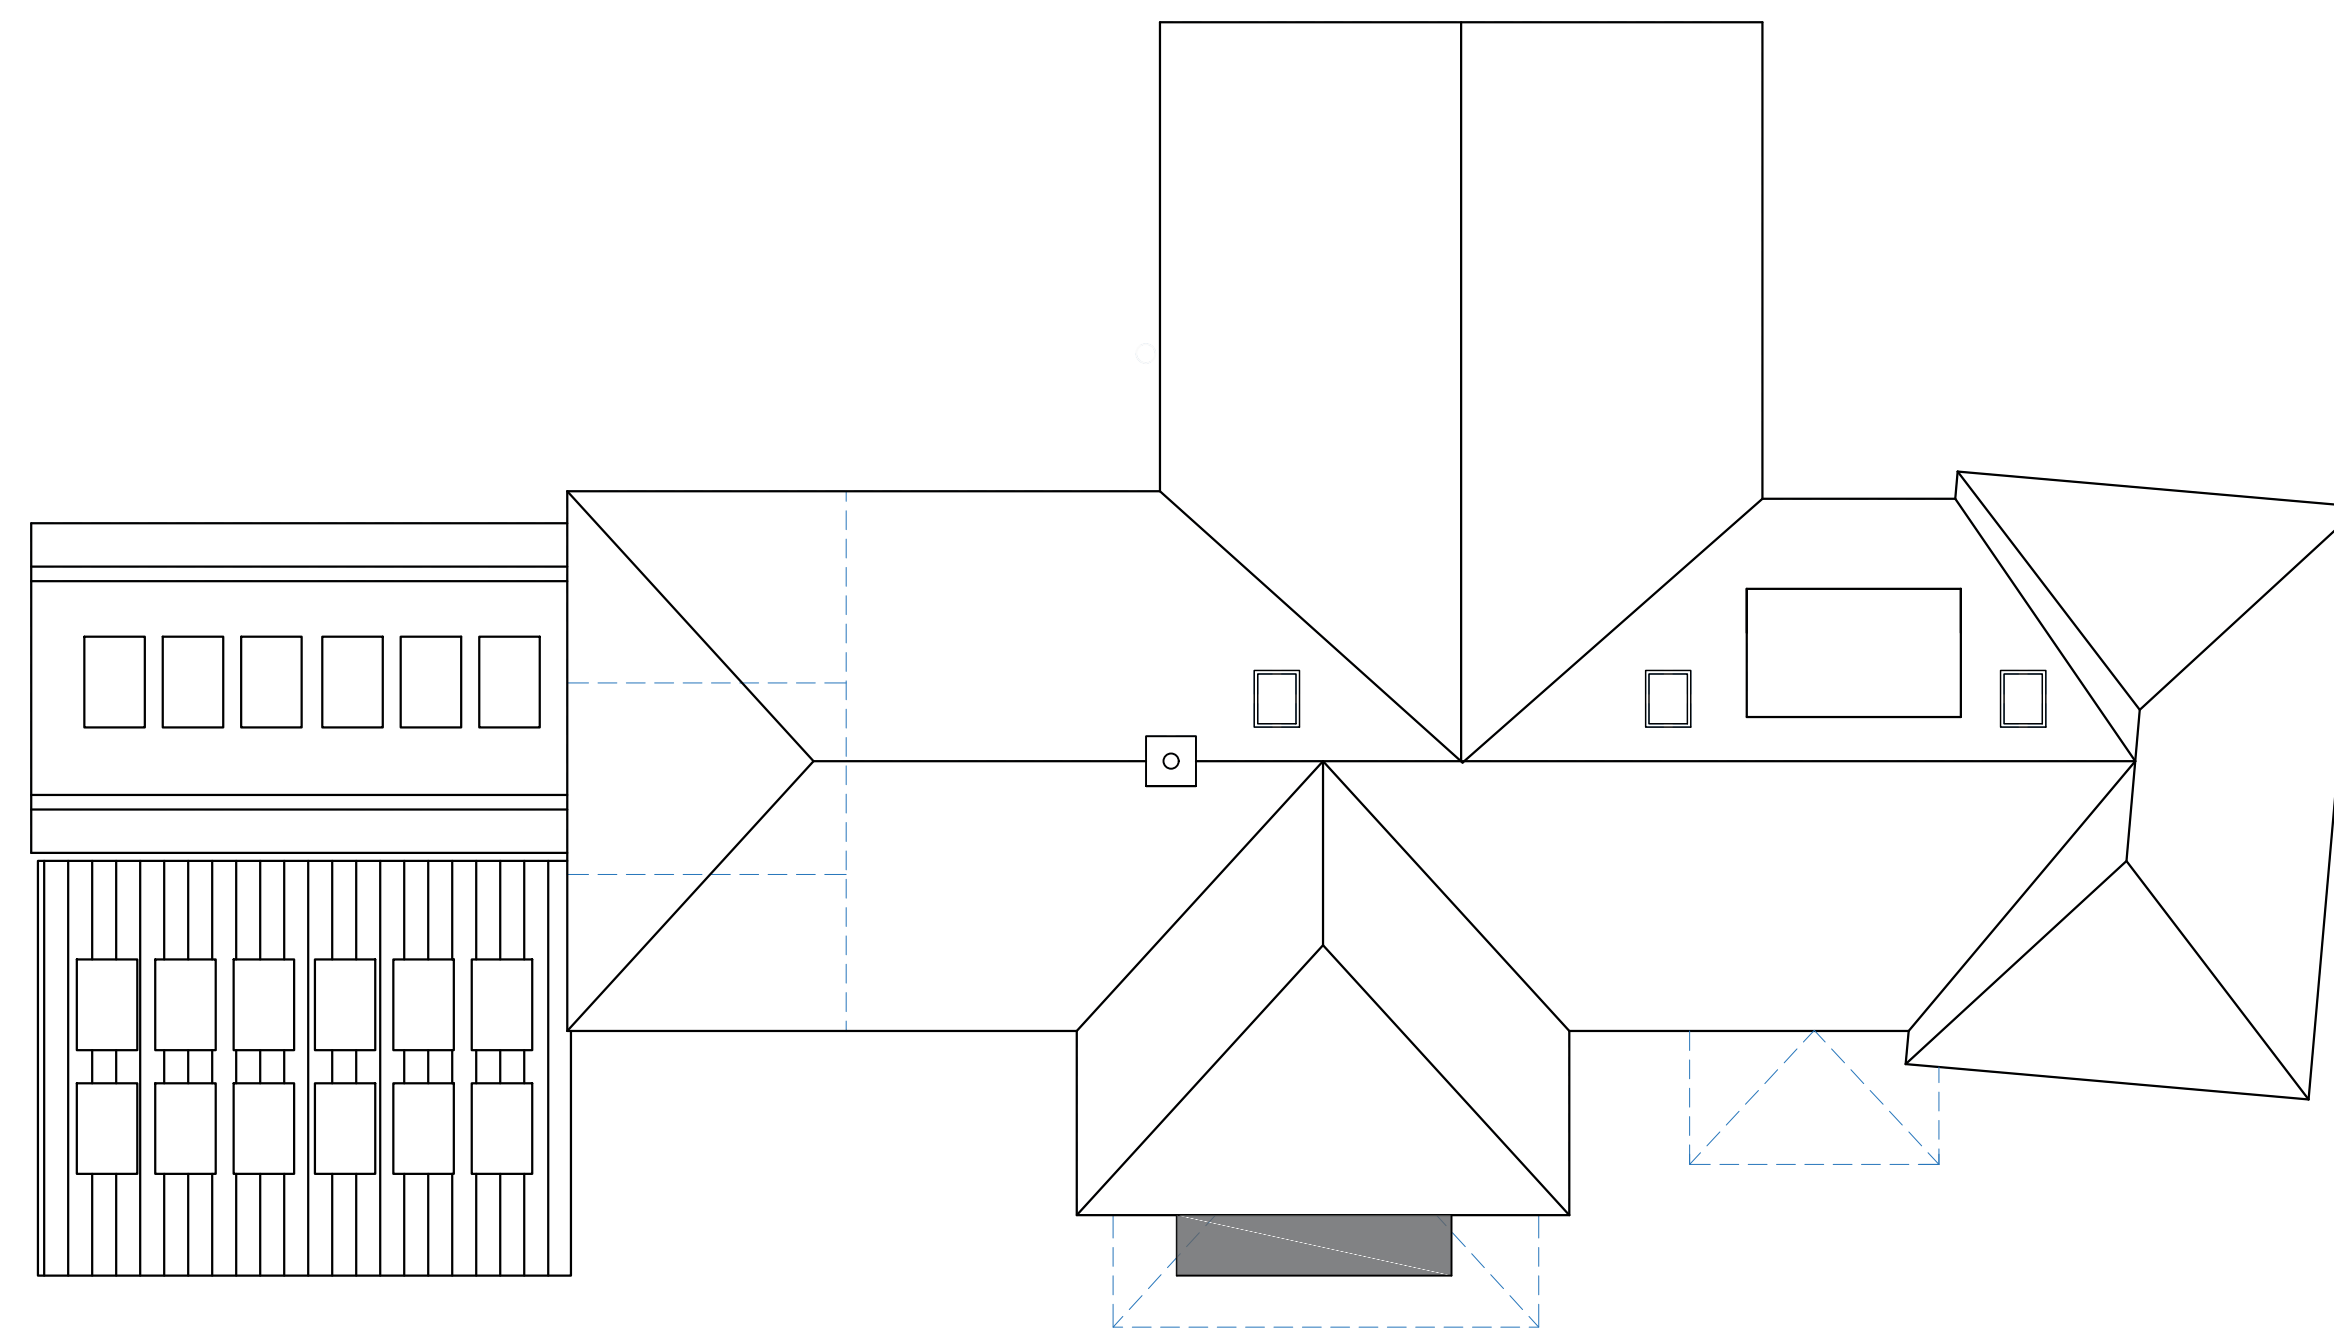

Proposed Roof Plan



Drawing Notes:

The Copyright of this drawing belongs solely to BPS Design Consultants Ltd and it should not be copied or reproduced without written consent from BPS Design Consultants.

Any written dimensions to take precedent over scaling and all dimensions should be checked on site.

This drawing has been prepared for the purposes of planning consent and should NOT be used for construction or any other use.

Proposed Plans 1:100

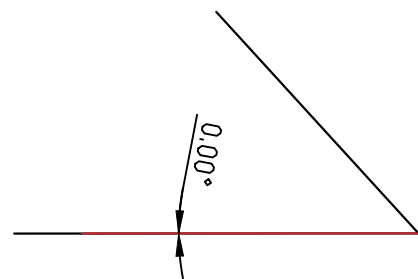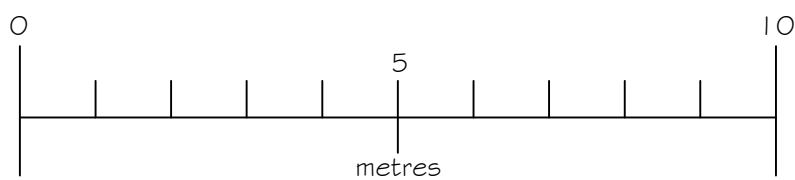

BPS Design Consultants Ltd Architectural Services and Structural Engineering	
Seafields, Dodwell lane, Bursledon, Southampton, SO31 1DJ	
Tel: 023 8040 4017	
robert@bpsdesign.co.uk Mobile: 07915 604 293	colin@bpsdesign.co.uk Mobile: 07886 855 897
www.bpsdesign.co.uk	
Project: Southwoods Salterns Lane Bursledon	
Client: Mrs J Wong	
Dwg Title: Proposed House Plans	
Dwg No: PL/05	Revision: -
Date: Jan 2024	By: rjn Scale: As Shown
The Copyright of this drawing belongs solely to BPS Design Consultants Ltd. It should not be copied or reproduced without consent from BPS Design Consultants Ltd. Original drawing at A1 size.	