




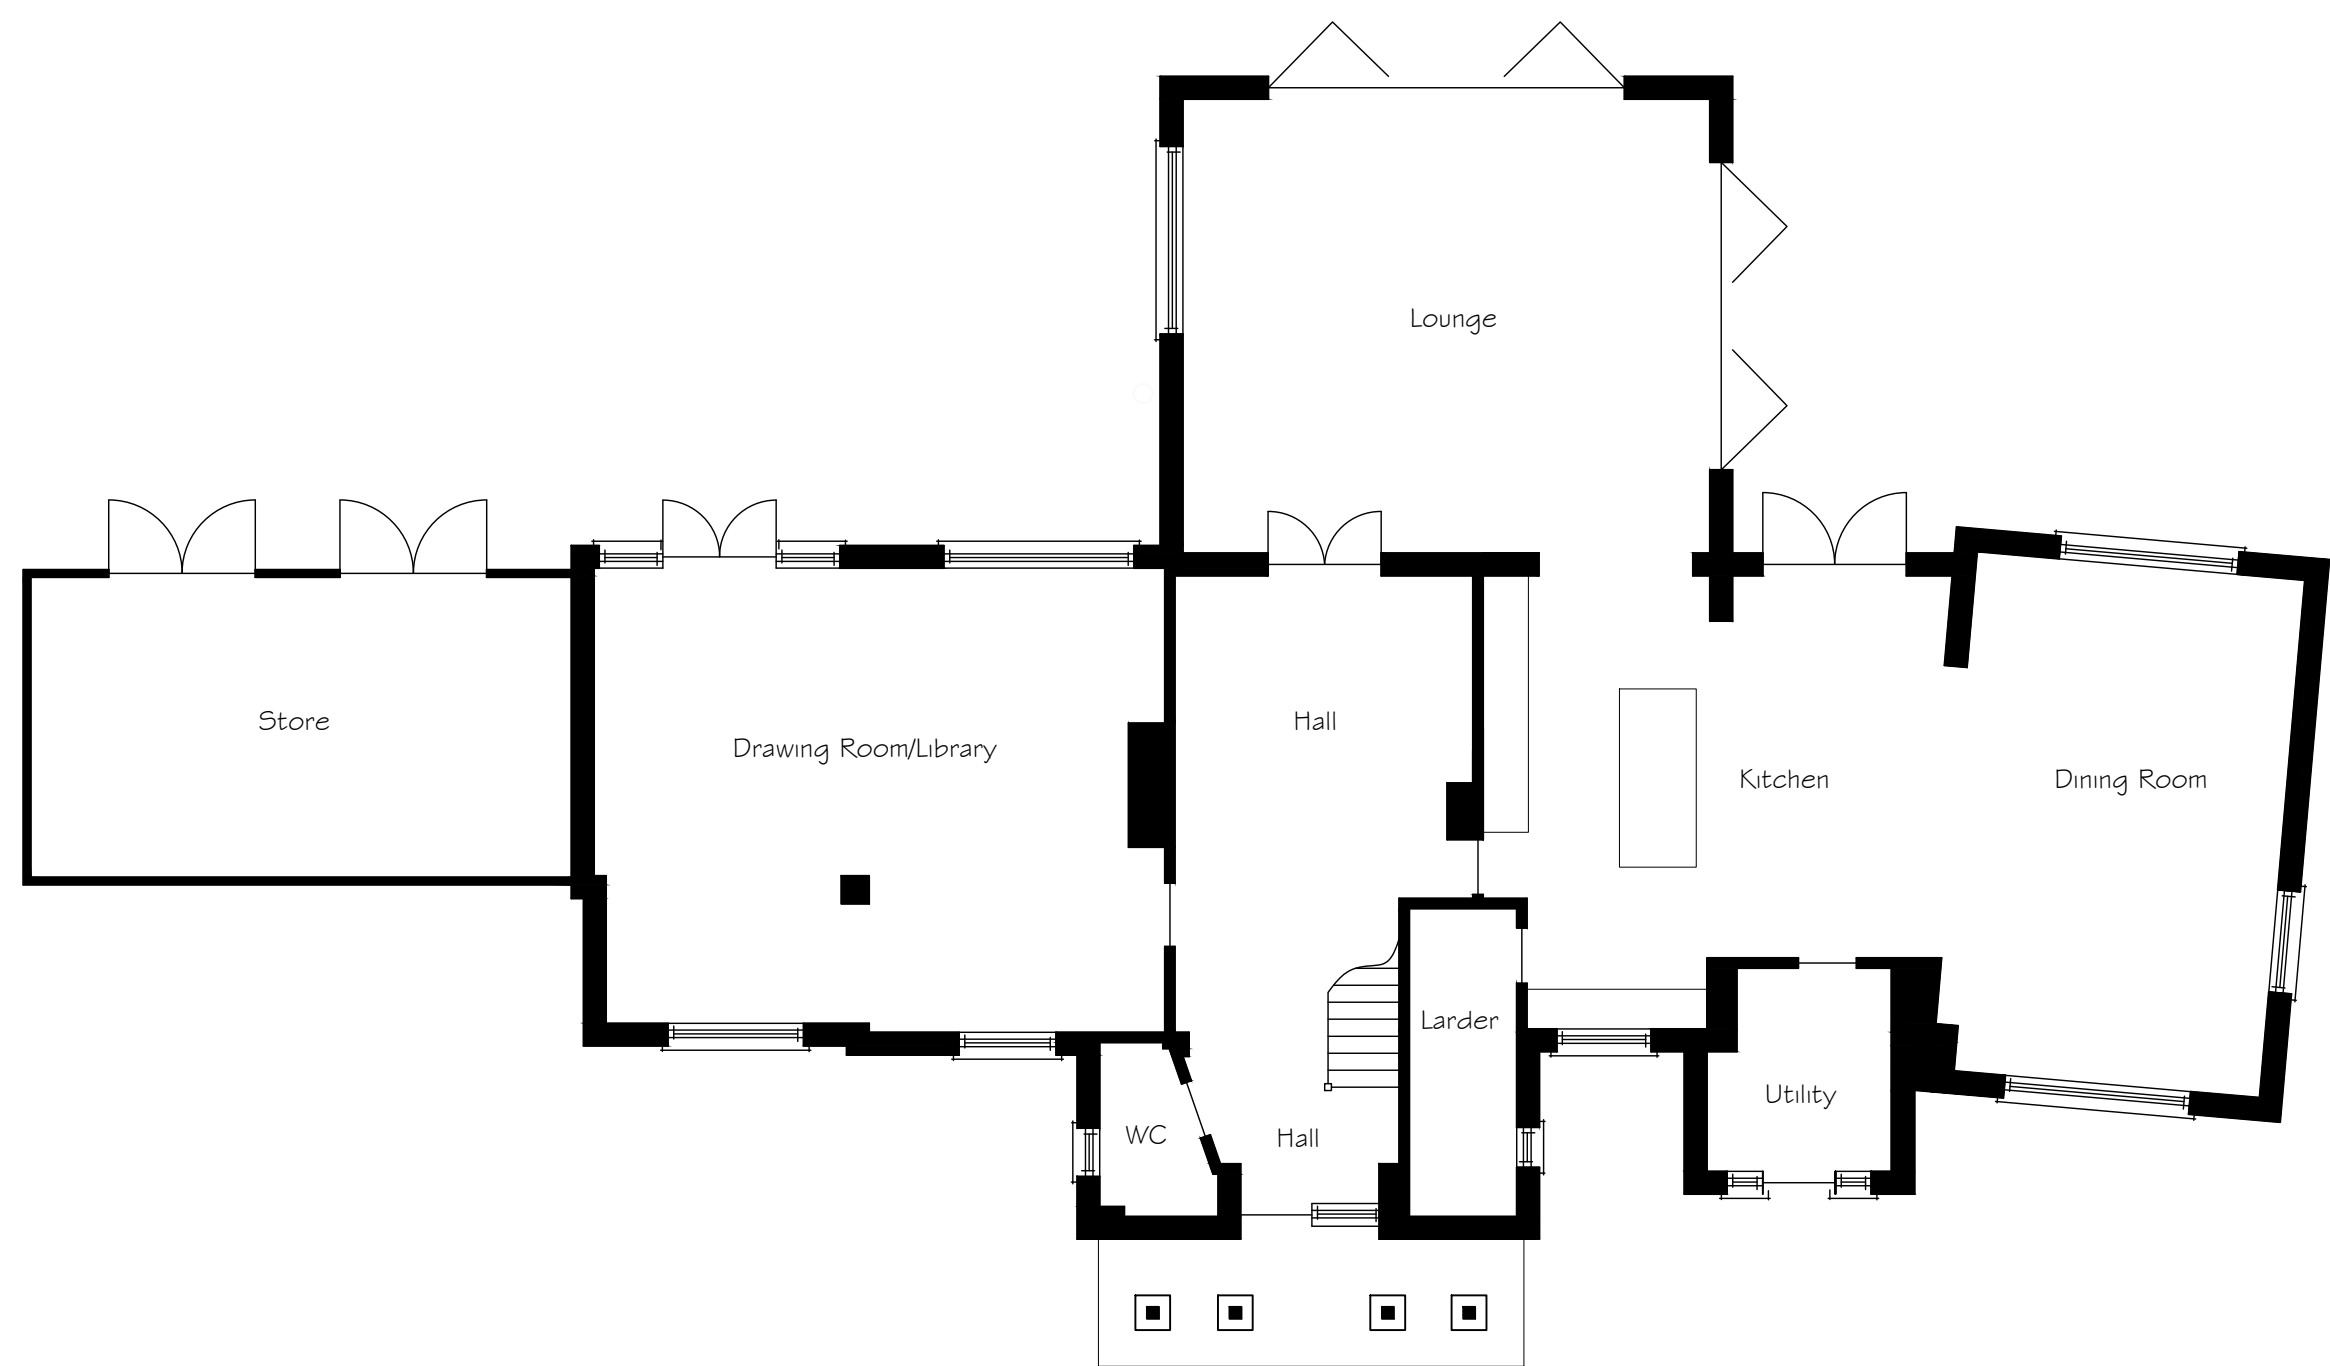


Existing Ground Floor Plan

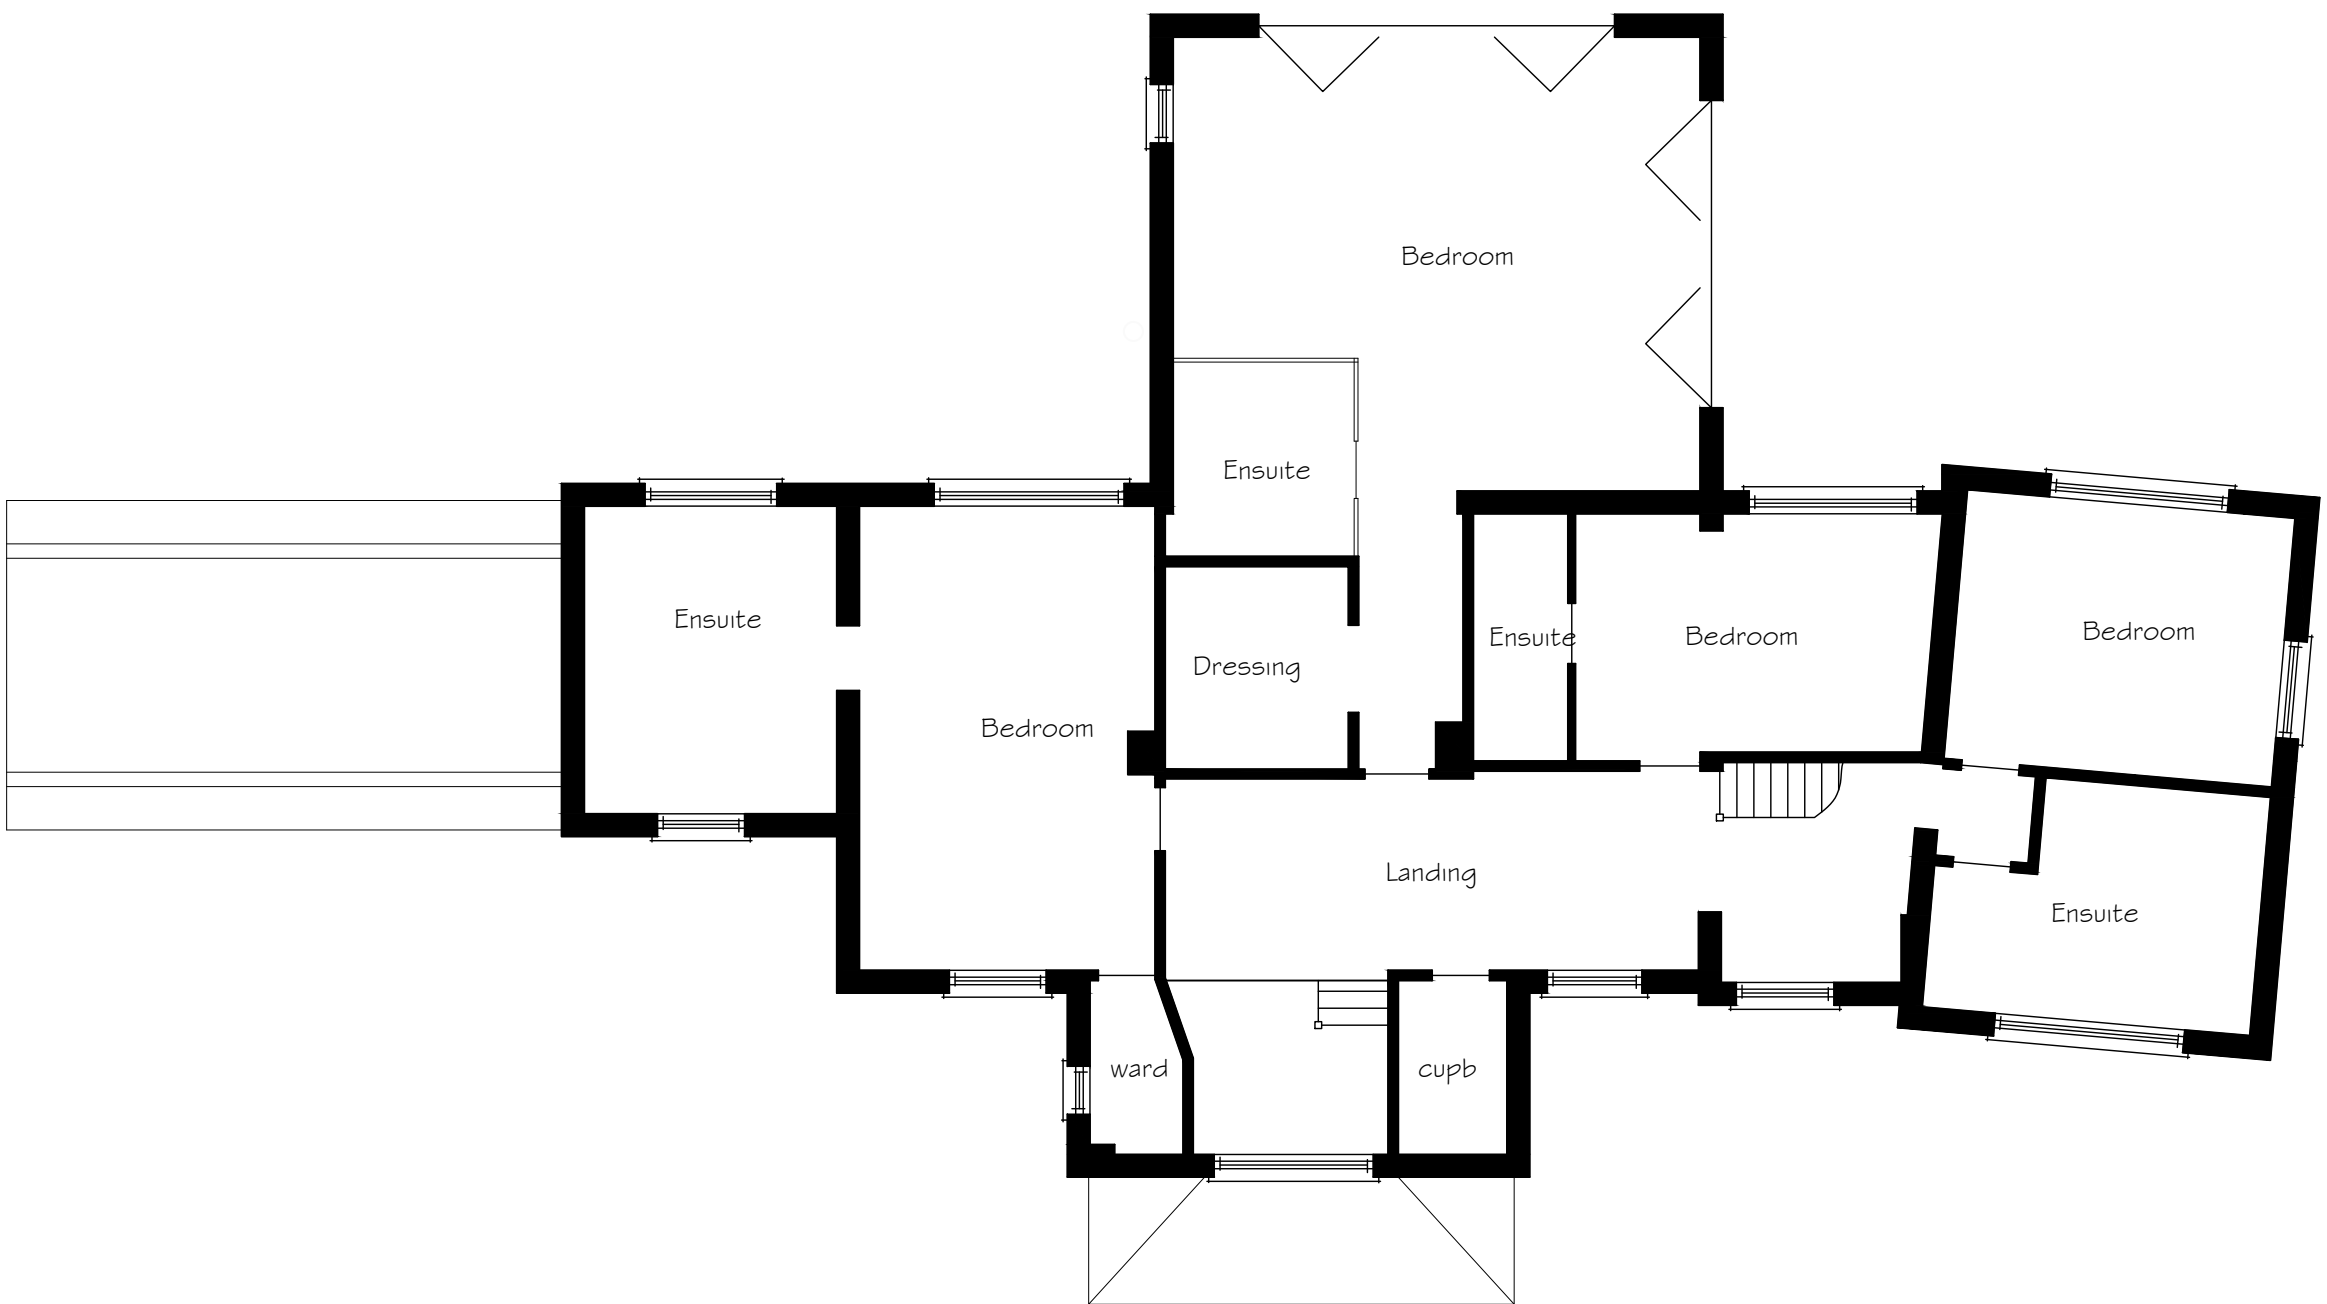

Existing First Floor Plan

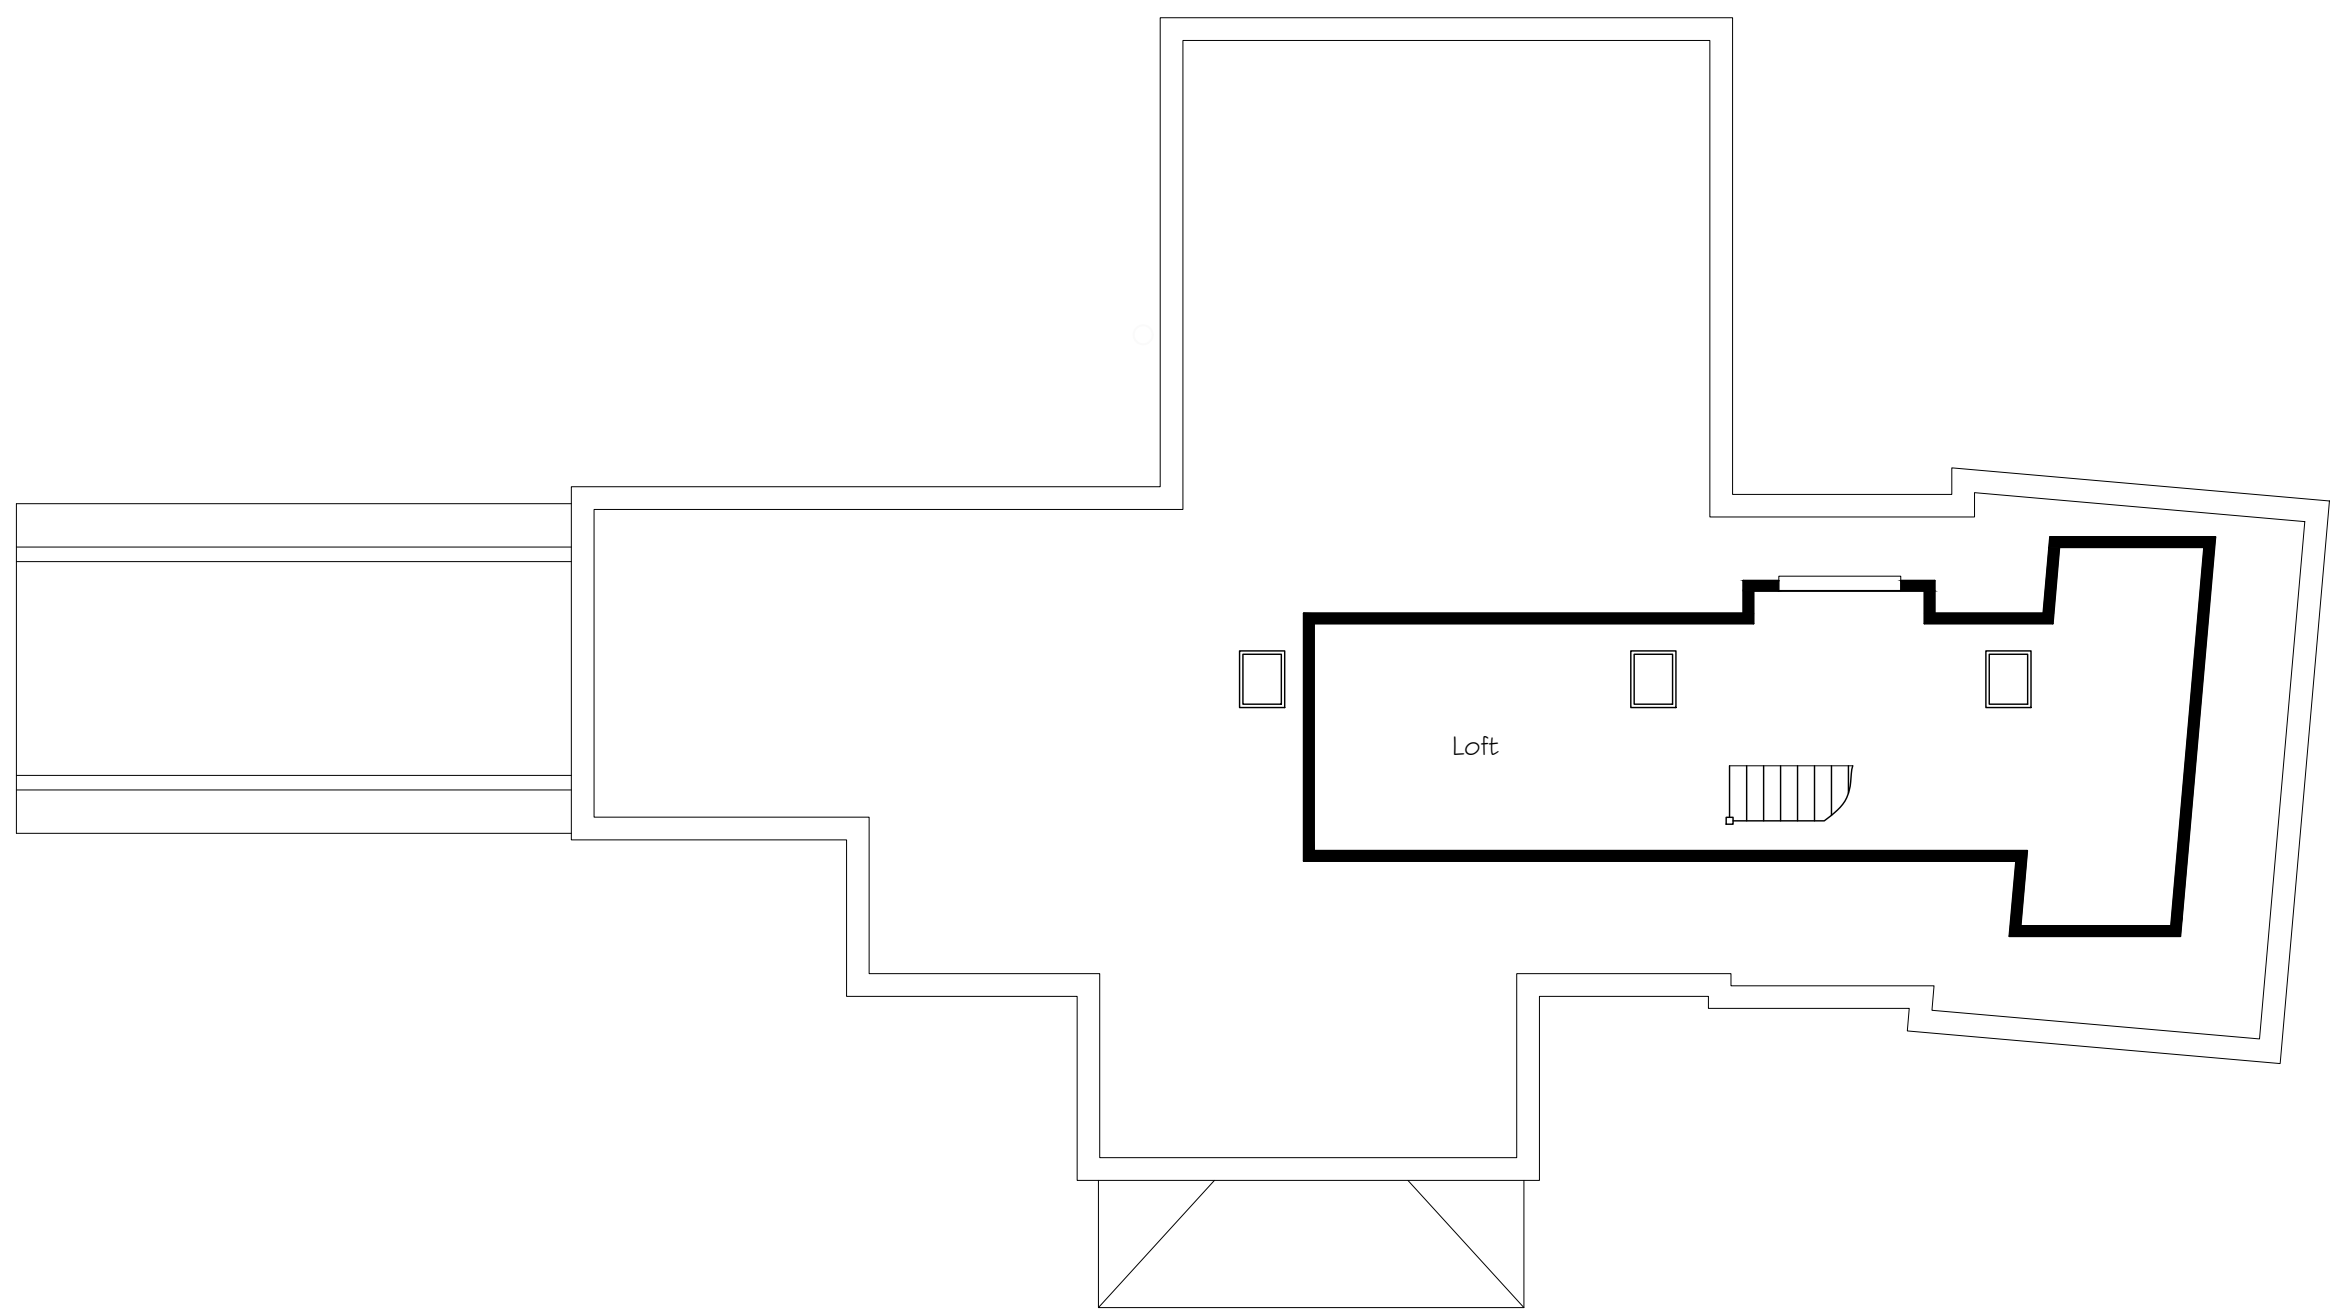


Existing Loft Plan

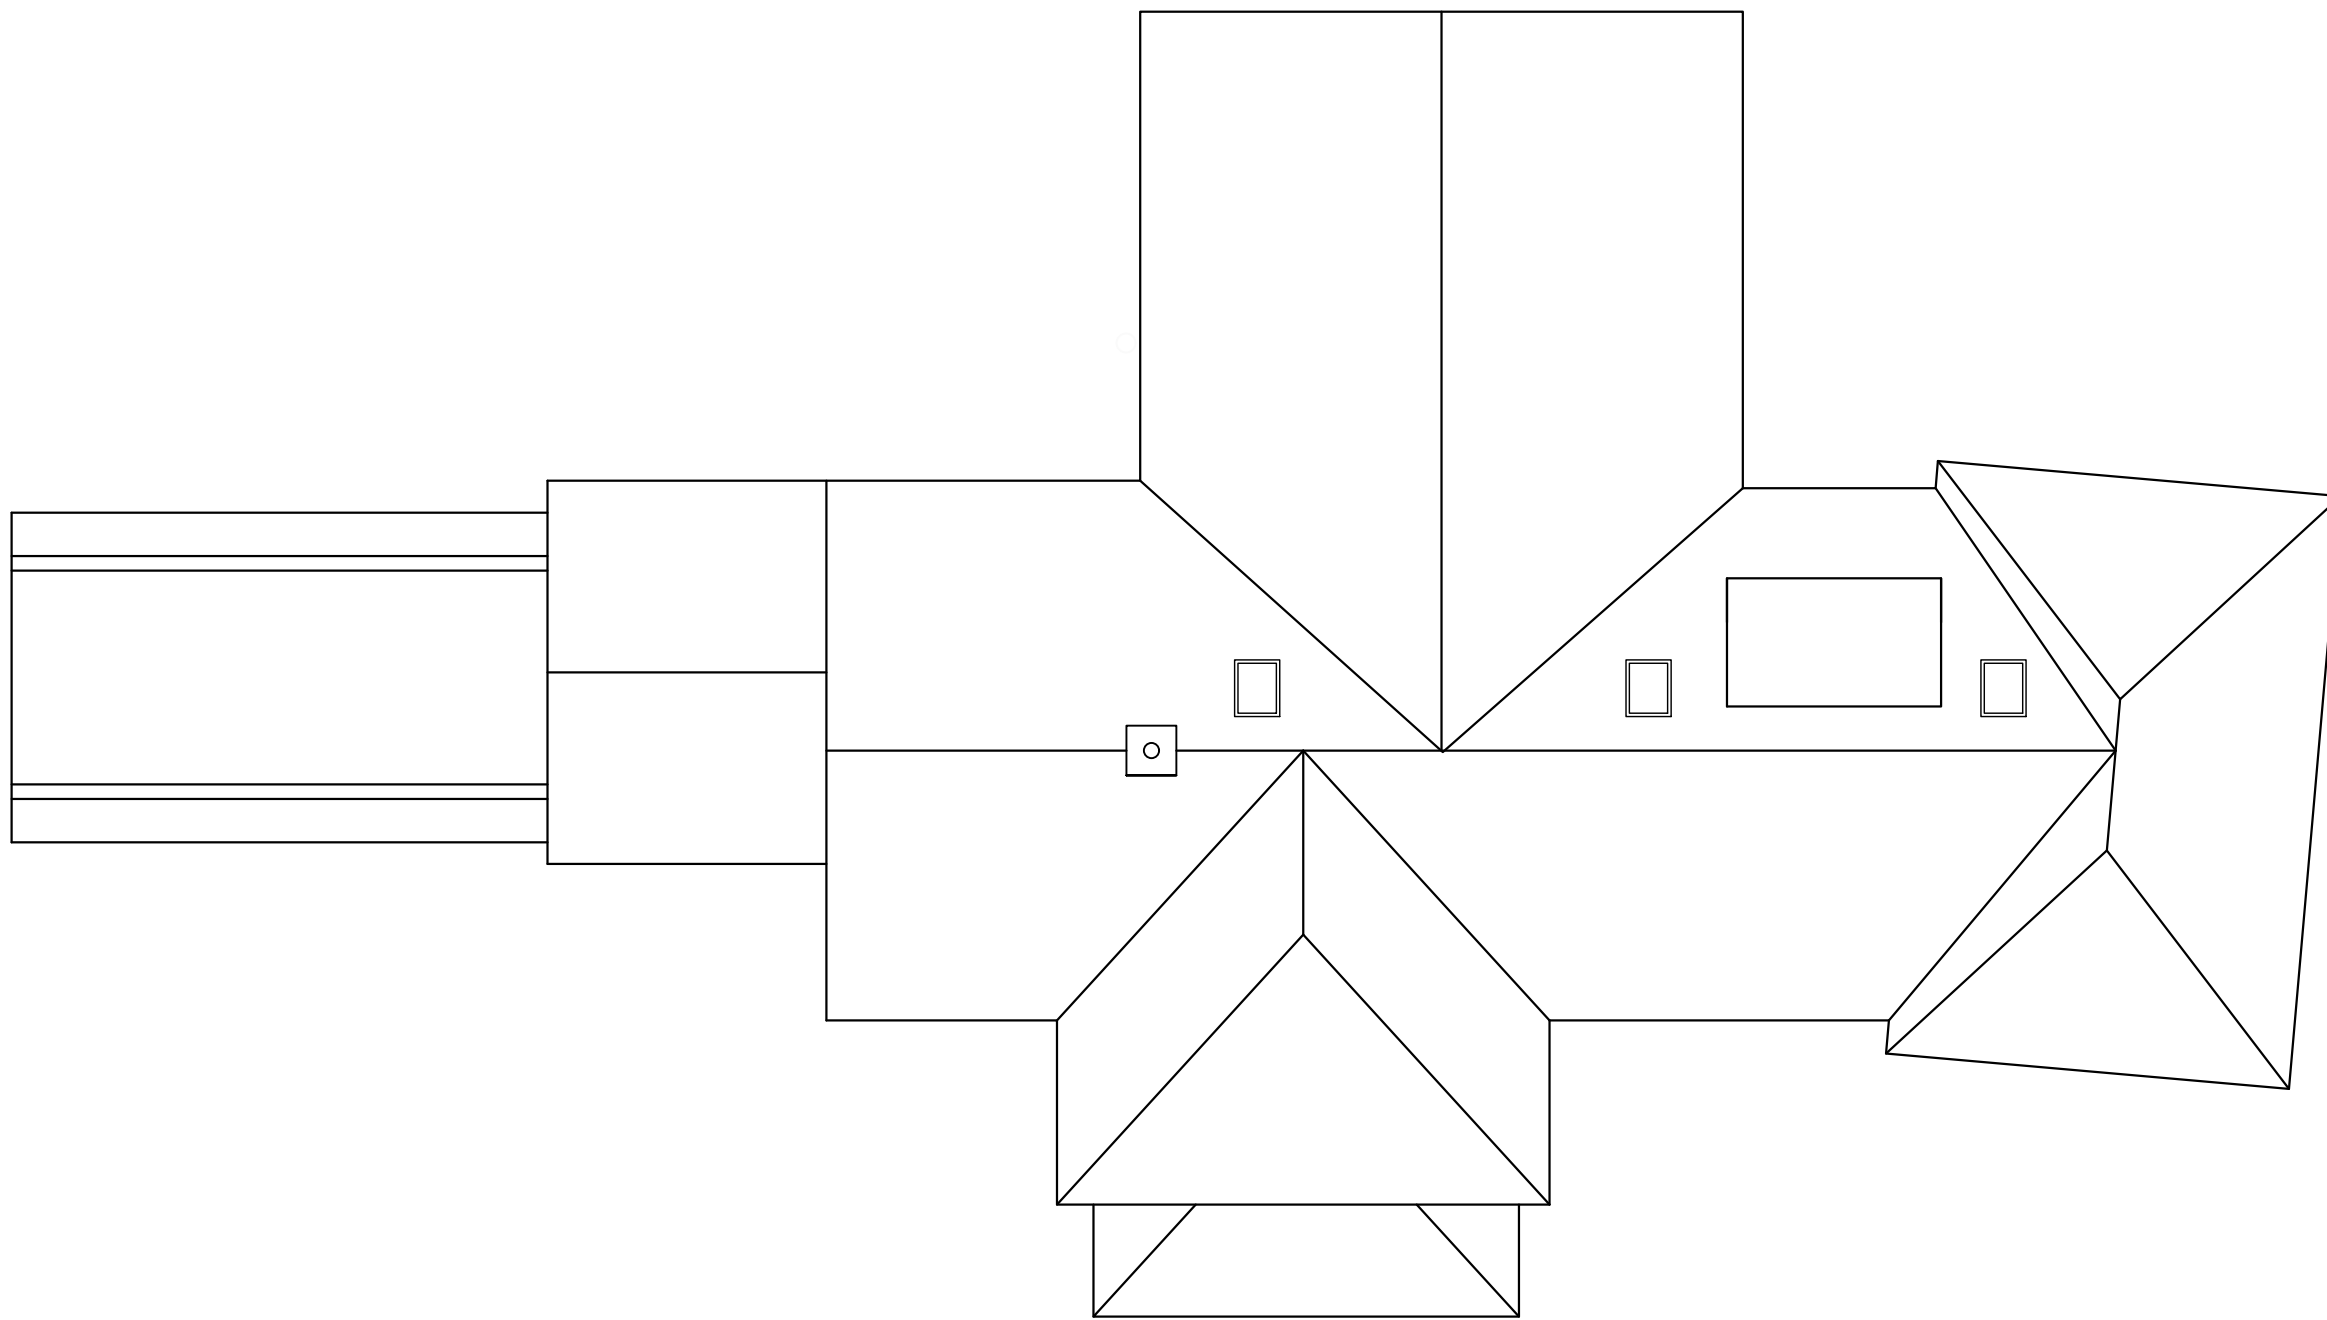

Existing Roof Plan

Existing Plans 1 : 100

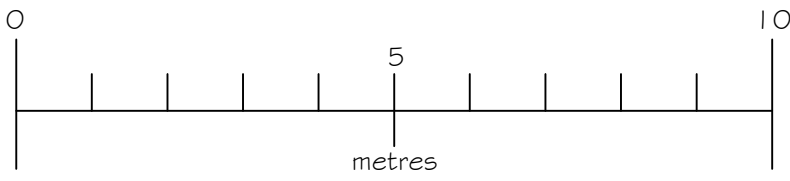

Drawing Notes:

The Copyright of this drawing belongs solely to BPS Design Consultants Ltd and it should not be copied or reproduced without written consent from BPS Design Consultants.

Any written dimensions to take precedent over scaling and all dimensions should be checked on site.

This drawing has been prepared for the purposes of planning consent and should NOT be used for construction or any other use.



BPS Design Consultants Ltd
Architectural Services and Structural Engineering

Seafields, Dodwell lane, Bursledon, Southampton, SO31 1DJ

Tel: 023 8040 4017

robert@bpsdesign.co.uk
Mobile: 07915 604 293

colin@bpsdesign.co.uk
Mobile: 07886 855 897

www.bpsdesign.co.uk

Project:		
Southwoods Salterns Lane Bursledon		
Client:		
Mrs J Wong		
Dwg Title:		
Existing Plans		
Dwg No:	Revision:	
PL/02	-	
Date:	By:	Scale:
Jan 2024	rjn	As Shown

The Copyright of this drawing belongs solely to BPS Design Consultants Ltd. It should not be copied or reproduced without consent from BPS Design Consultants Ltd. Original drawing at A1 size.