






EXISTING FRONT ELEVATION
SCALE 1:100

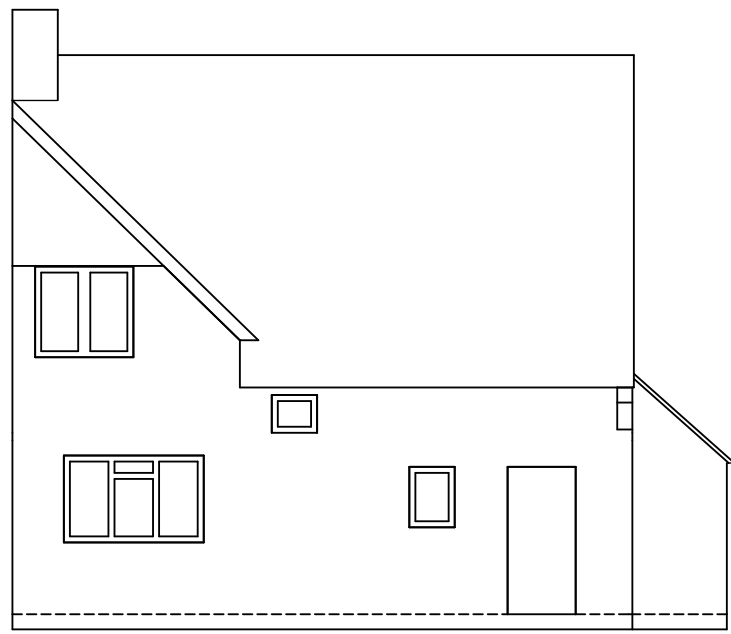


EXISTING SIDE ELEVATION
SCALE 1:100

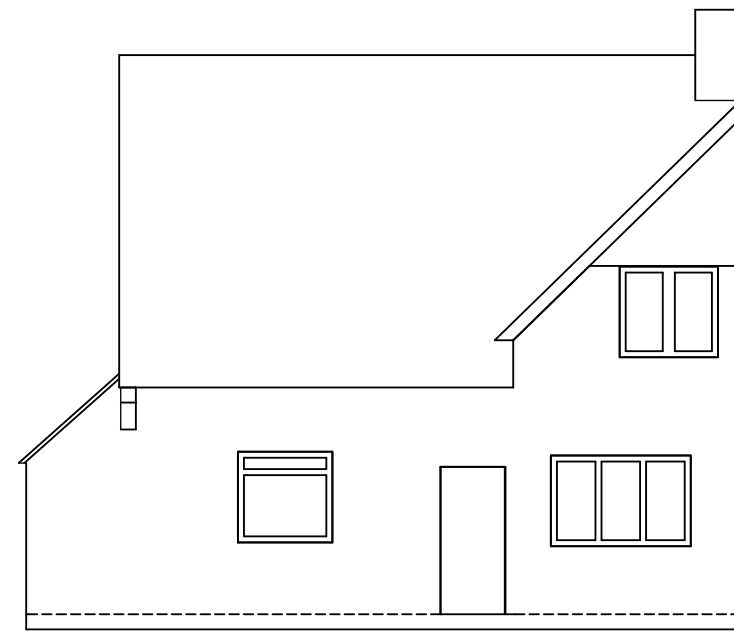


EXISTING REAR ELEVATION
SCALE 1:100

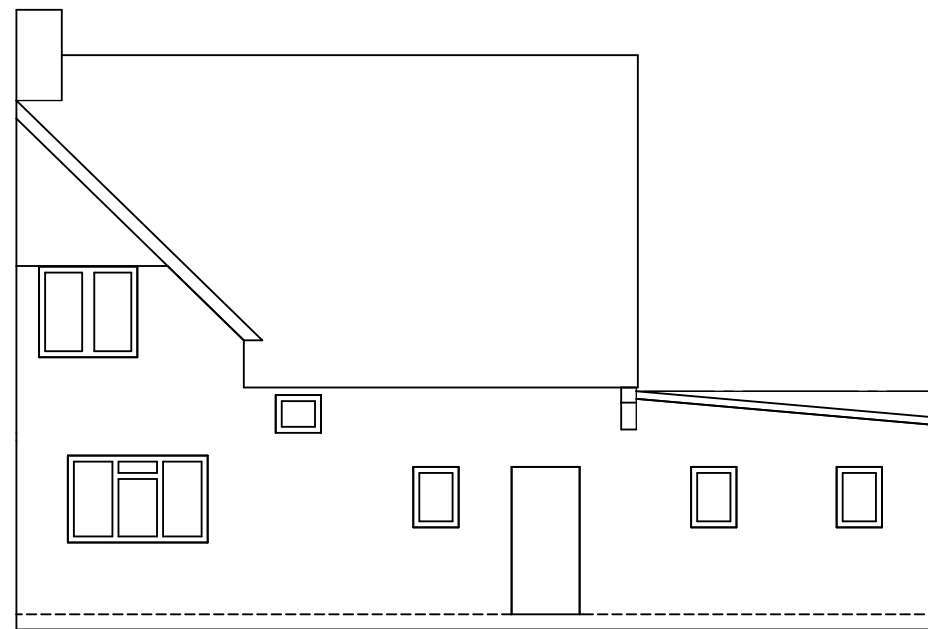


PROPOSED FRONT ELEVATION
SCALE 1:100

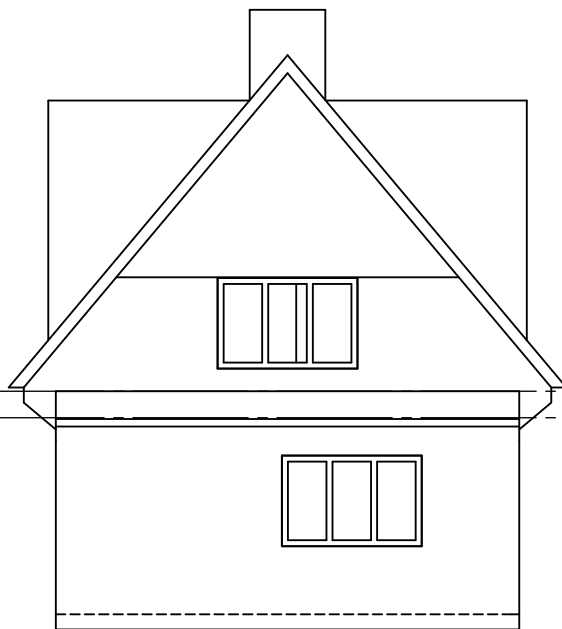


PROPOSED SIDE ELEVATION
SCALE 1:100

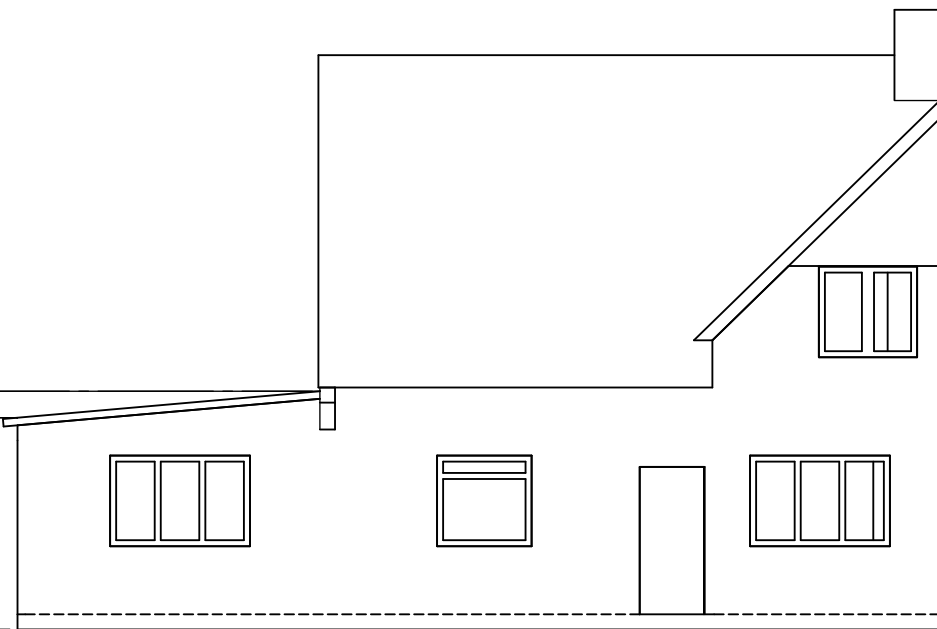

PROPOSED REAR ELEVATION
SCALE 1:100

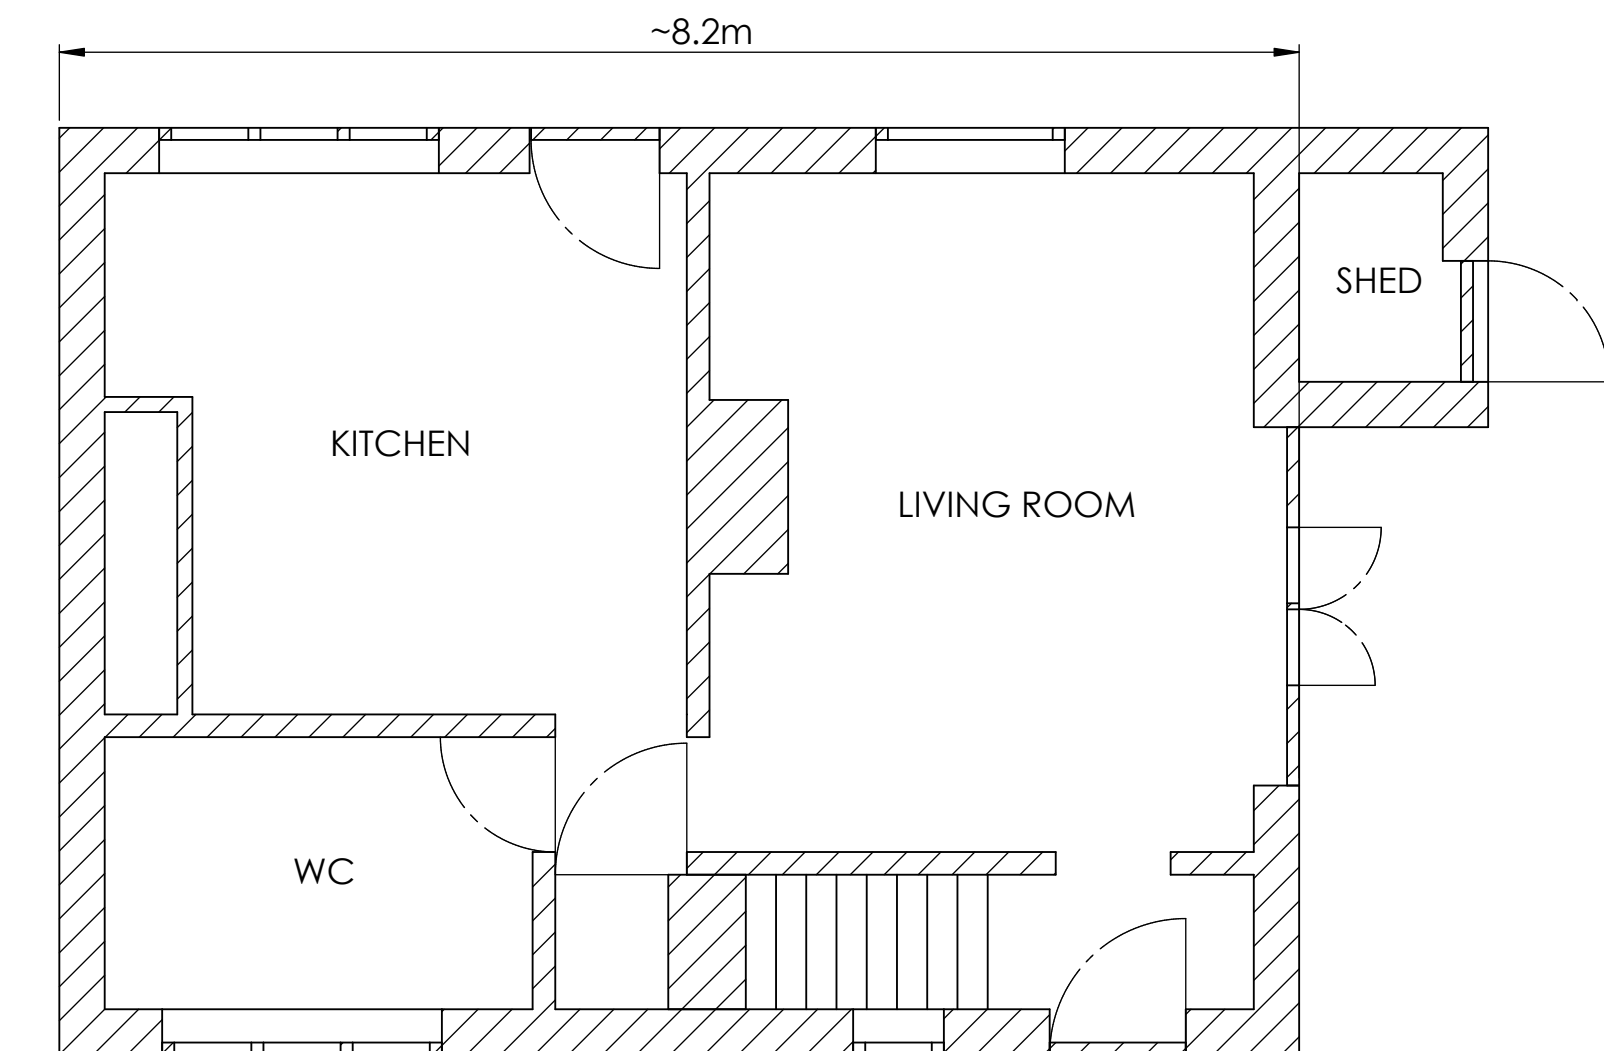

EXISTING GROUND FLOOR PLAN
SCALE 1:50

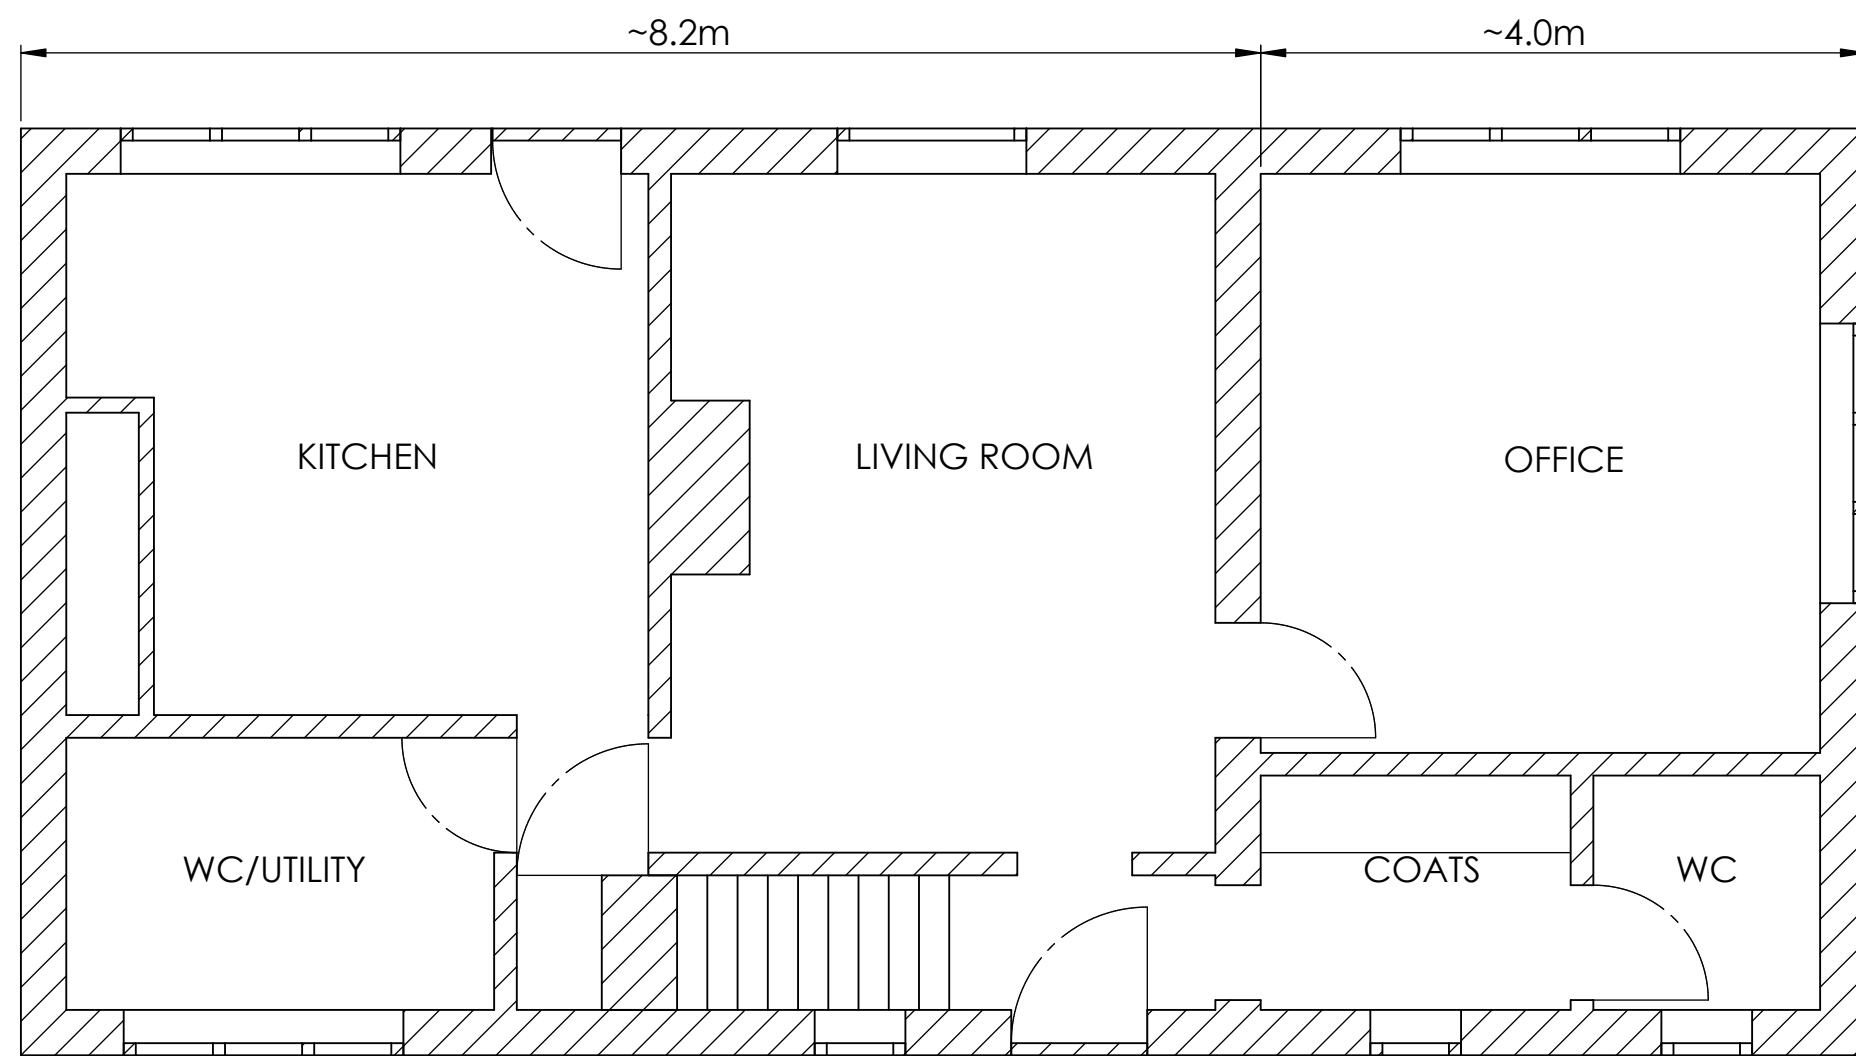

PROPOSED GROUND FLOOR PLAN
SCALE 1:50

NOTES:
EXTERNAL WALLS RENDERED TO MATCH CURRENT FINISH

ADDRESS:
**10 KNOWLE LANE
HORTON HEATH
EASTLEIGH
HAMPSHIRE
SO50 7DZ**

OWNER:
MR AND MRS TEW


PROJECT:
**PERMITTED DEVELOPMENT APPLICATION
SINGLE STORY SIDE EXTENSION**

DRAWING NUMBER:
01-25022024


DRAWING REVISION:
A

SCALES:
1:100 & 1:50 @ A1

DATE:
25/02/2024

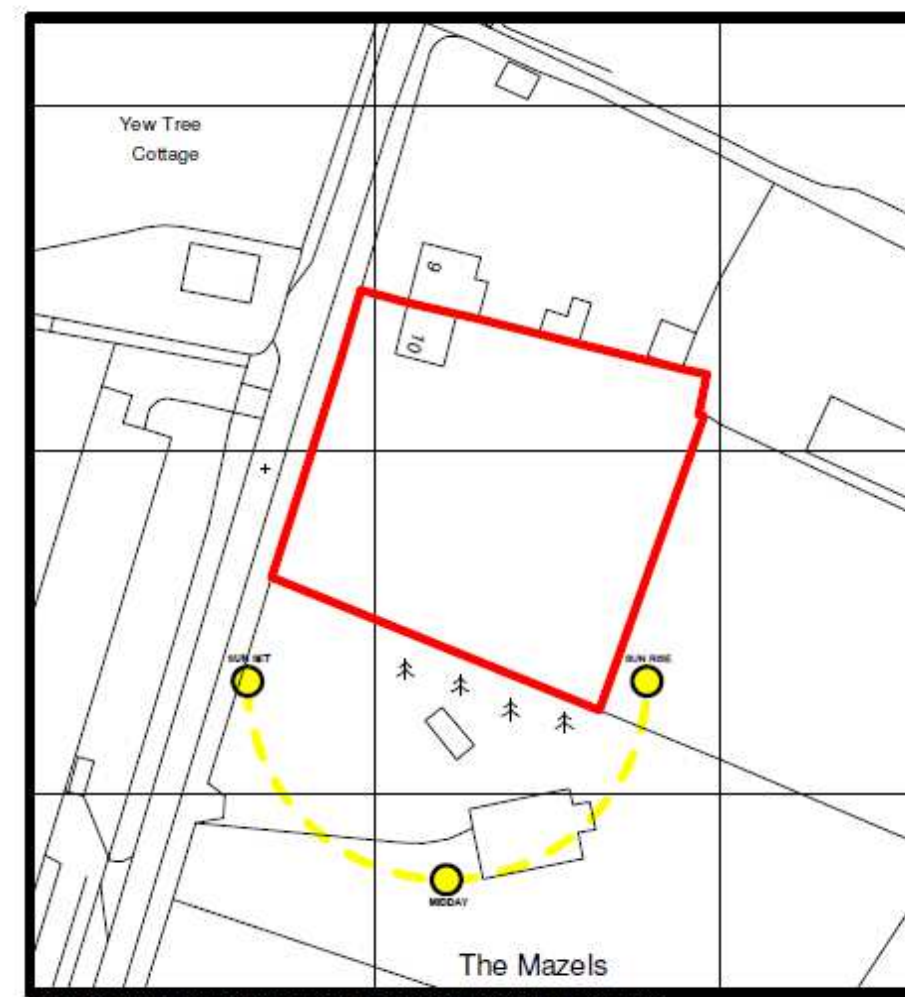

Location Plan 1:1250

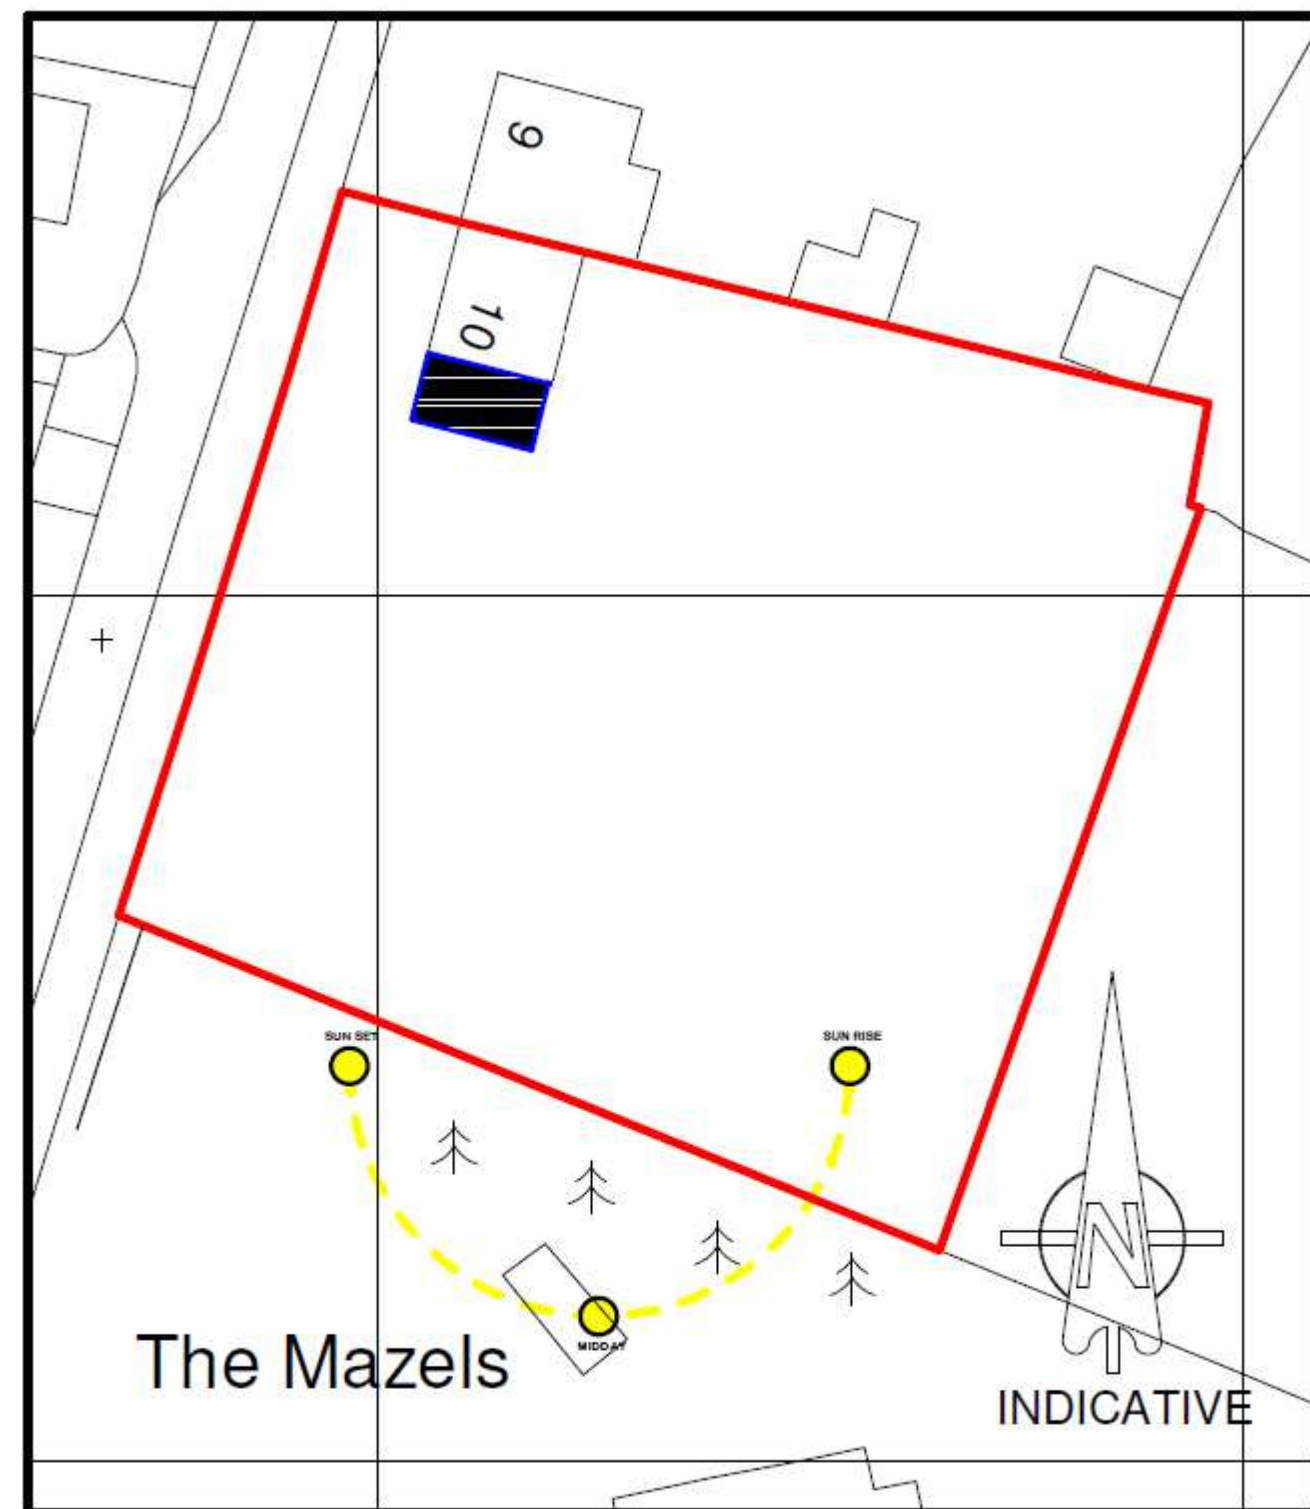

Ordnance Survey (c) Crown Copyright 2023. All rights reserved. Licence number 100022432

Site Plan 1:500