




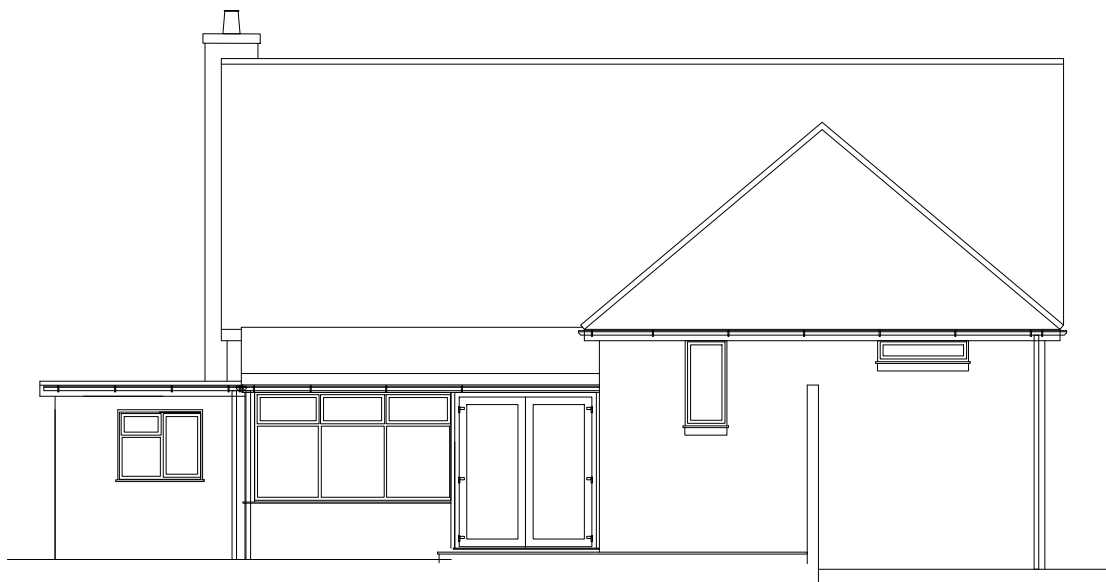

1 existing east elevation
scale 1:100 @ A3

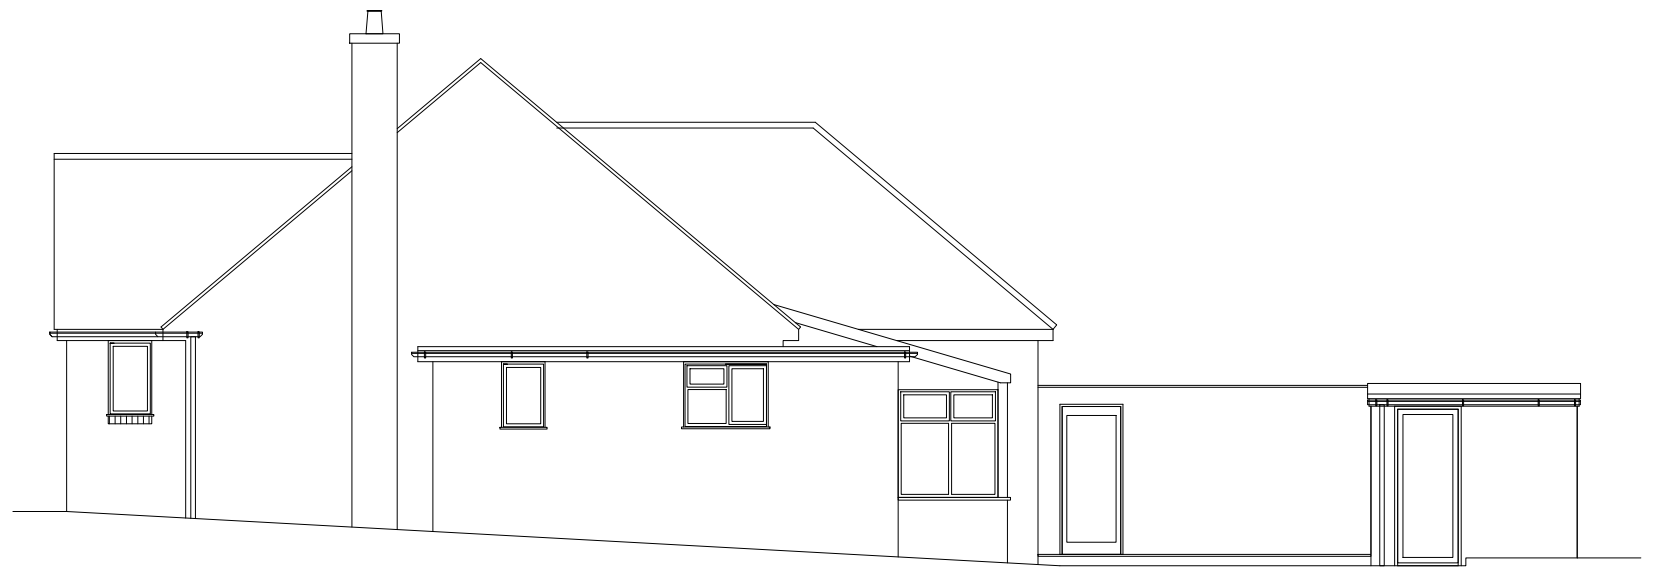


2 existing south elevation
scale 1:100 @ A3

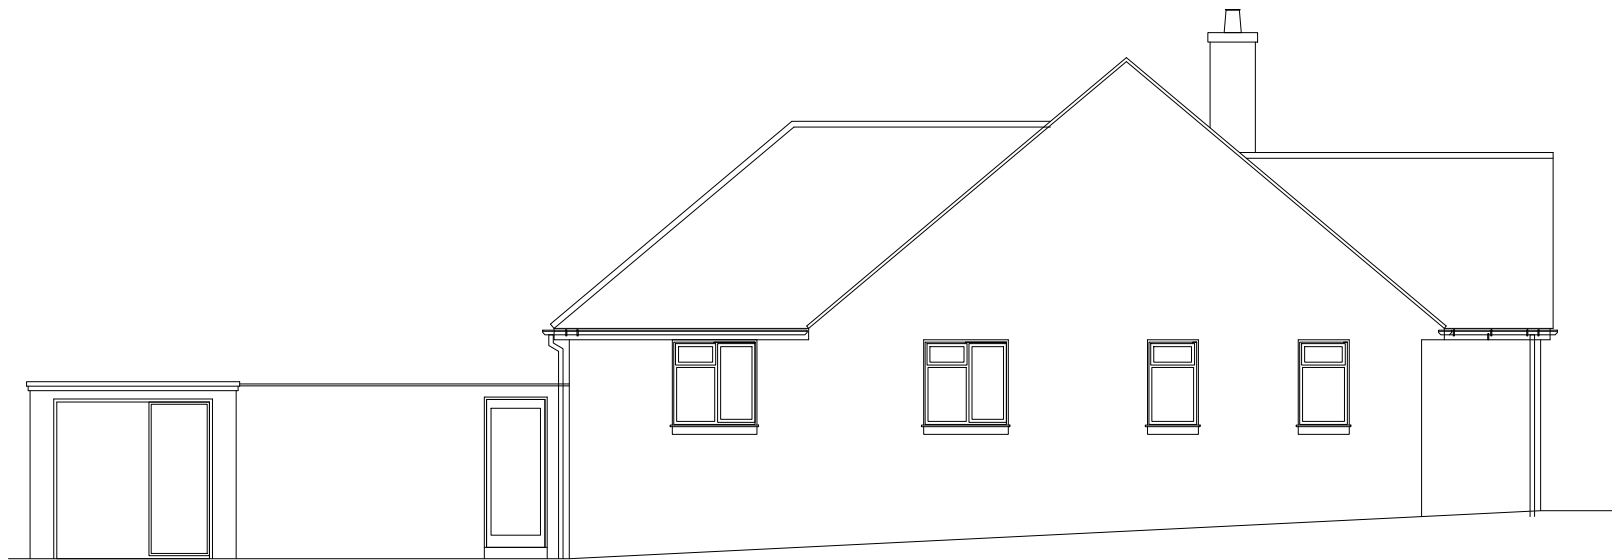


3 existing north elevation
scale 1:100 @ A3



4 existing west elevation
scale 1:100 @ A3

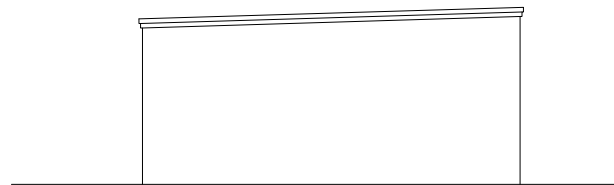

5 existing east garage elevation
scale 1:100 @ A3

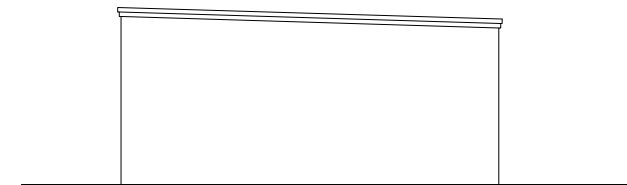

6 existing west garage elevation
scale 1:100 @ A3

preliminary

this drawing is not for
construction
this drawing is the
property of:
dwell design

revisions
a/16.01.2024/labelling corrected
b/21.02.2024/garage east and west elevations shown
c/23.02.2024/garage roof pitch shown

scale bars
1:100
0 1 2 5

scale
1:100 @ A3

job name
46 satchell lane

dwell design
ltd

date
august 2023

job number
23020

drawing number
(pl)03

drawing name
existing elevations

status
preliminary

revision
c