
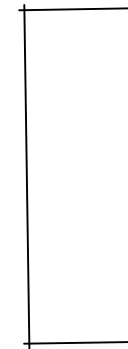
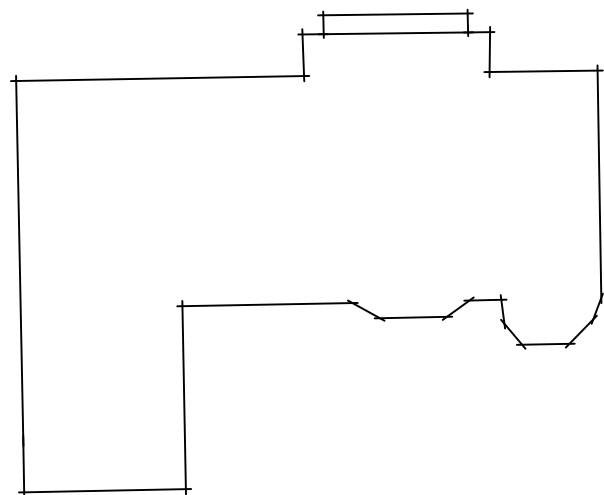
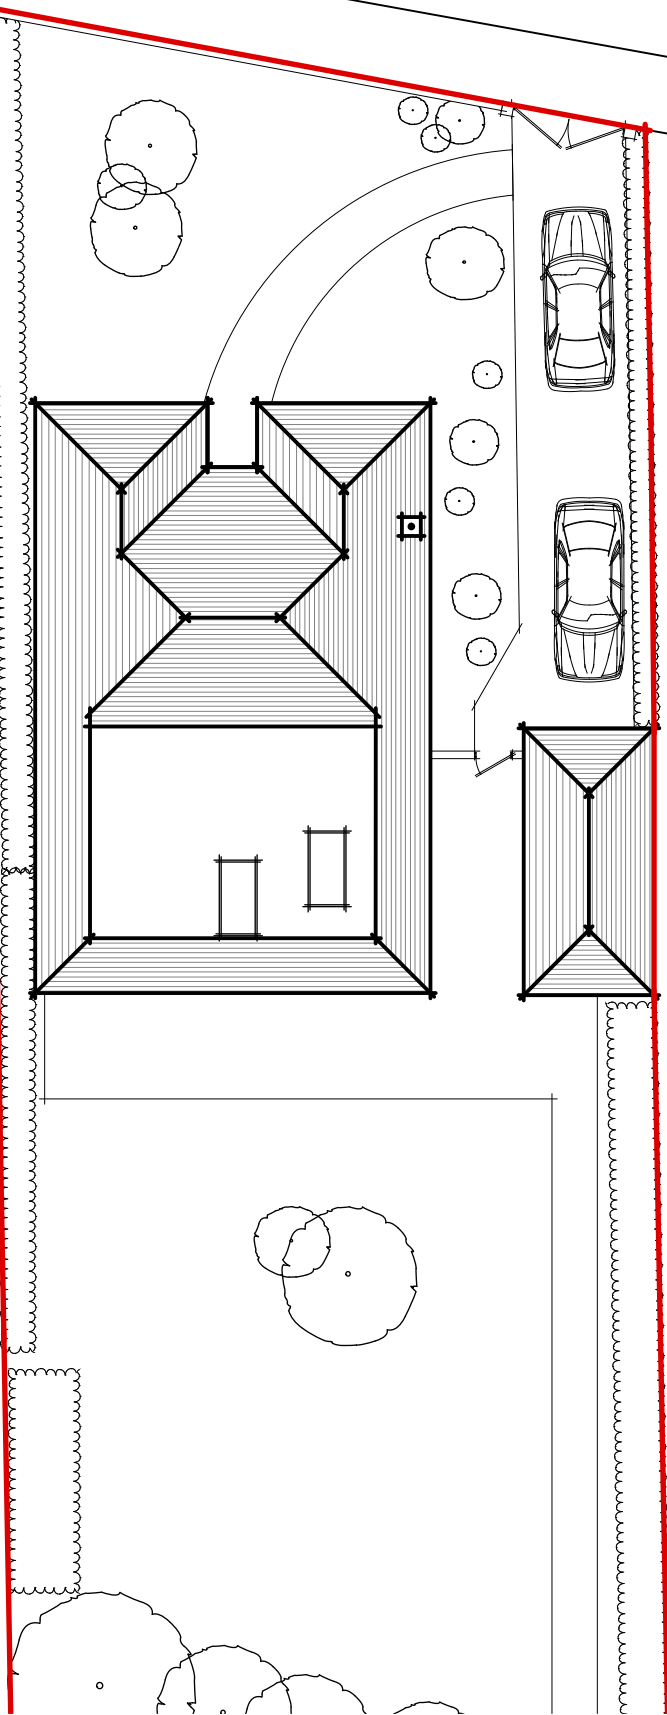
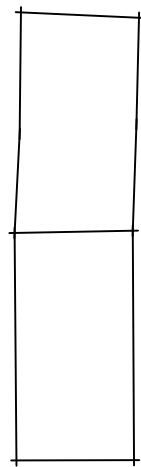
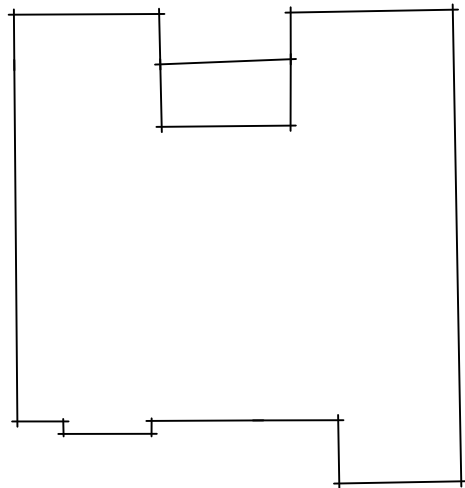


Revisions:


rev	date	drawn	comments
A	26/02/24	TMP	Client Amendments

MARLBOROUGH ROAD

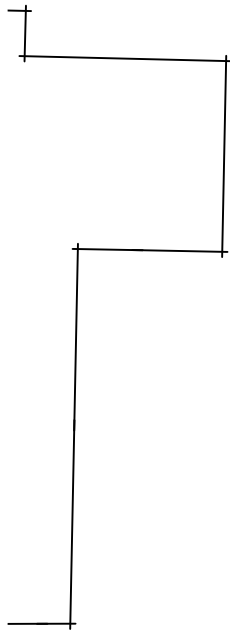

PROPOSED
SITE PLAN

1:200 @ A3

 

Project:

14 MARLBOROUGH RD
CHANDLERS FORD,
HAMPSHIRE
SO53 5DH

Title:

PROPOSED
SITE PLAN

Client:

MR AFSHAR

Date:

FEB 2024

Dwg No:

8278/P/100

Revision:

A

Scale:

1:200 @ A3

Drawn:

TMP

Checked:

PHB

Status:

PLANNING

THE
Genesis Design
STUDIO

CHARTERED ARCHITECTS

MEAD MILL MILL LANE ROMSEY
HAMPSHIRE SO51 8EQ

T : (01794) 519333
F : (01794) 519666
E : mail@thegenesisdesignstudio.com

© The Genesis Design Studio Ltd