


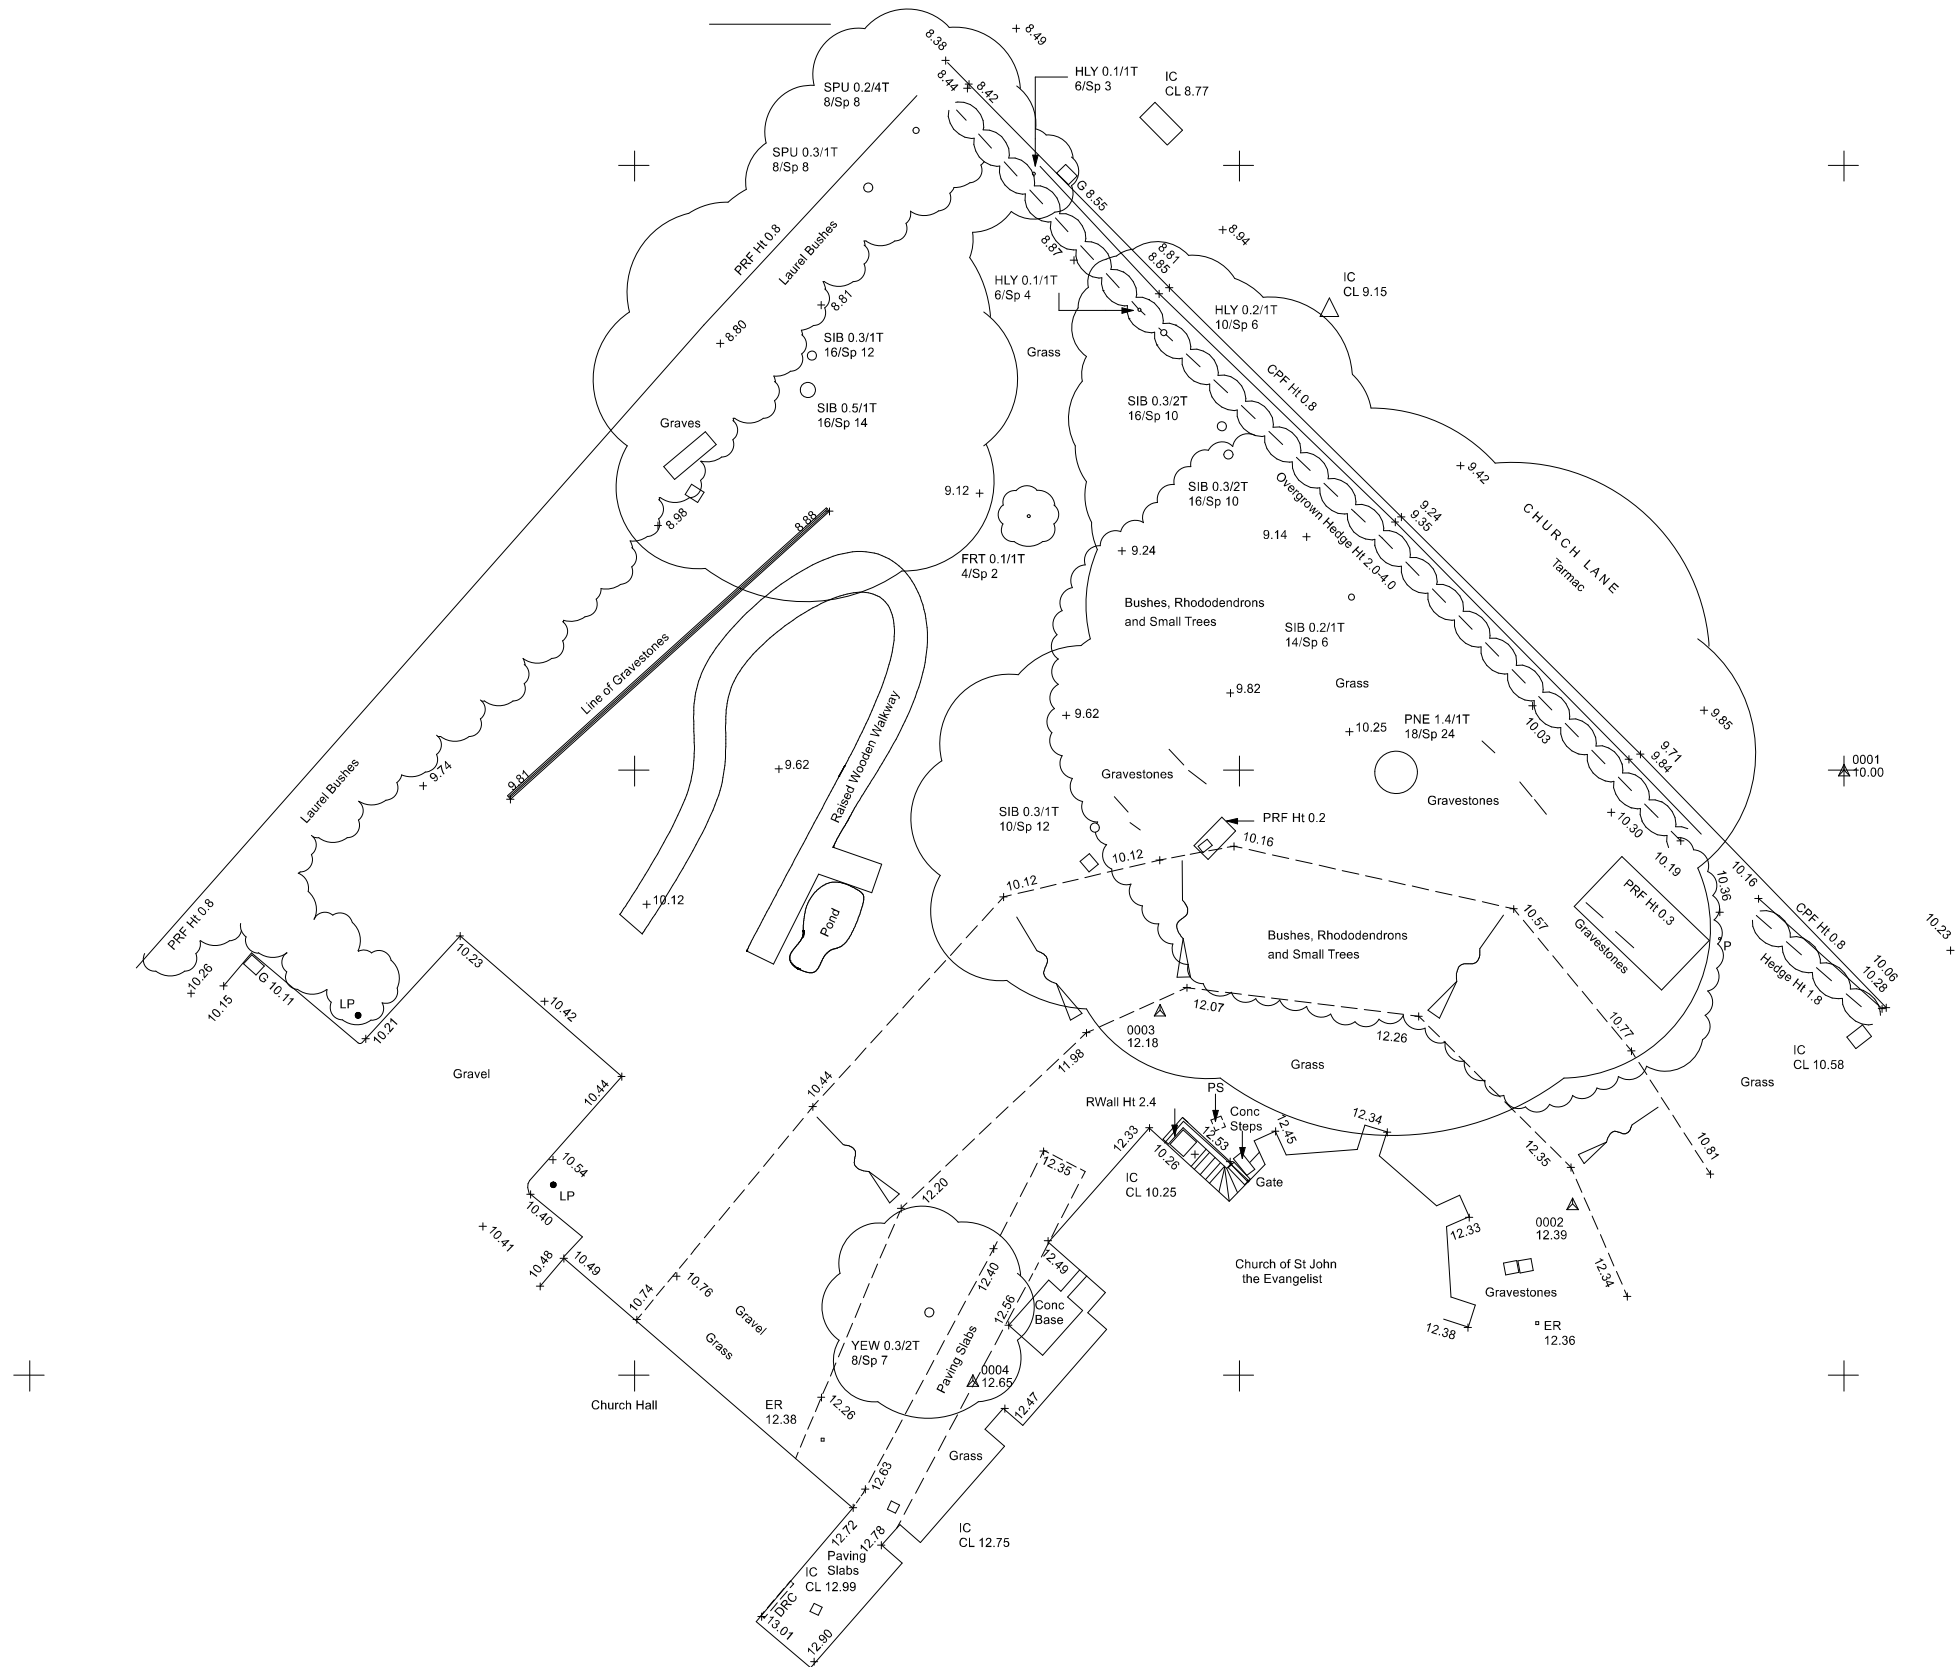

Project:

12m x 8m Stretched Canopy,
The Church of St. John the Evangelist,
76 St John's Rd.
Hedge End.

Drawing Title

Existing Site Plan

Scale: 1:250 @ A3	Date: 27/01/24	Drawn by: PTA
----------------------	-------------------	------------------