





Revisions:

rev	date	drawn	comments
A	26/02/24	TMP	Client Amendments

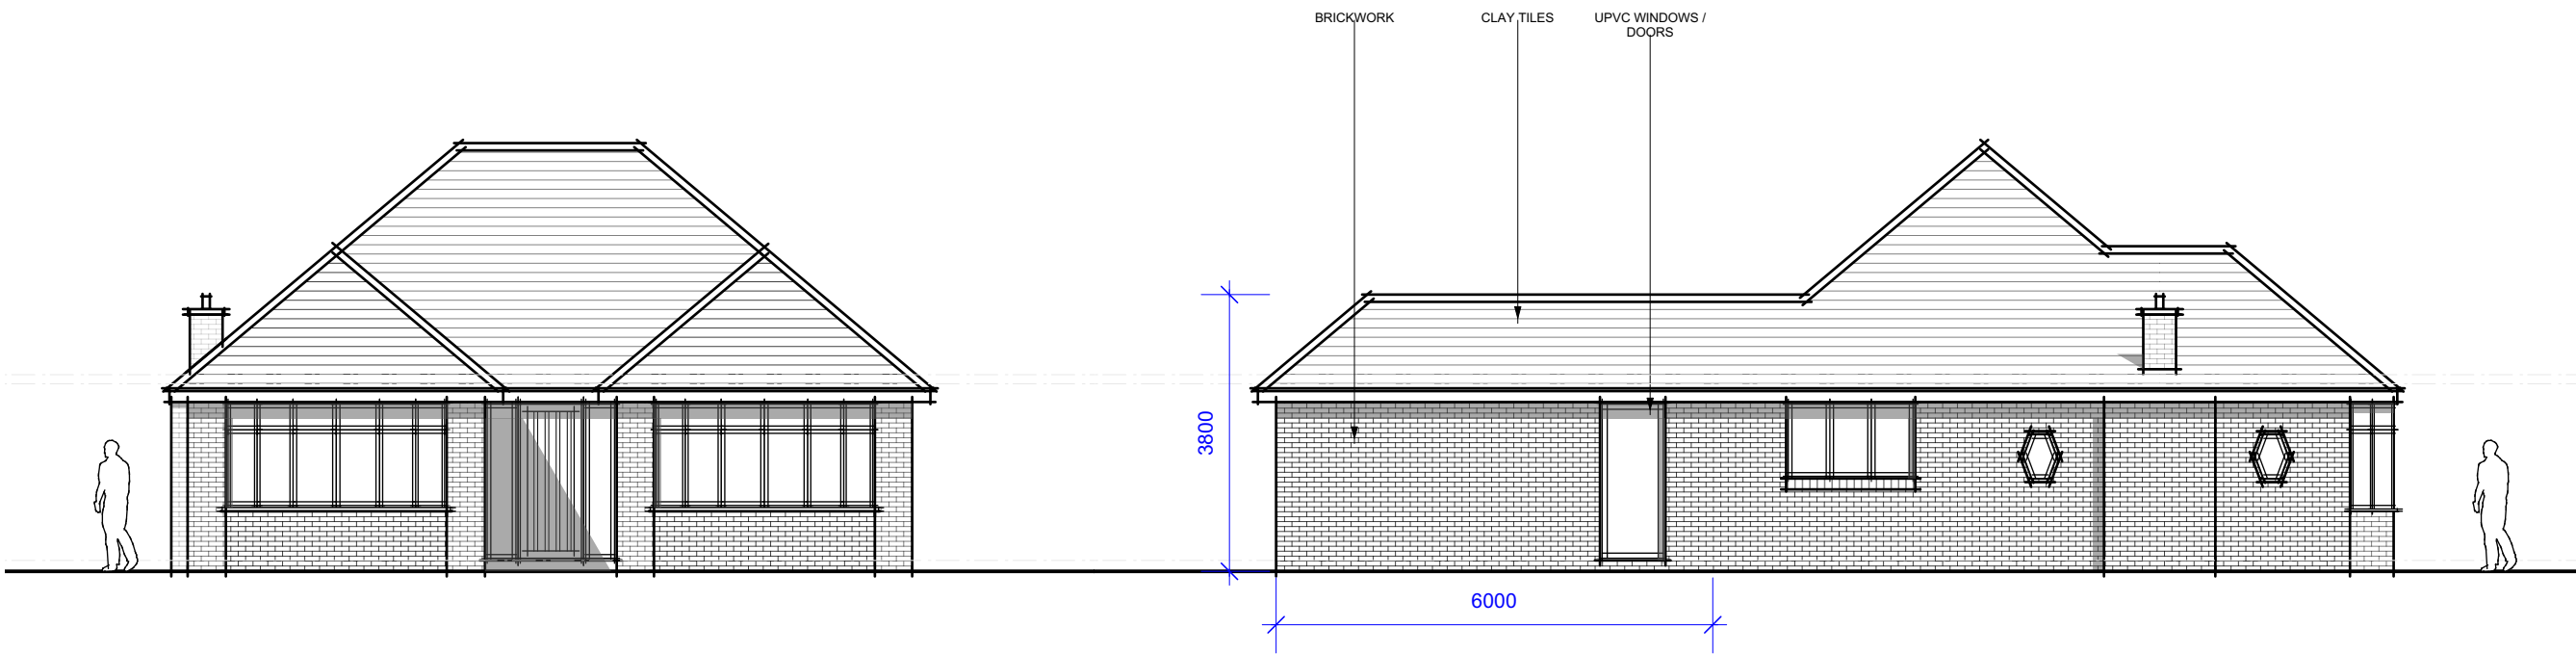


PROPOSED
EAST ELEVATION

PROPOSED
SOUTH ELEVATION

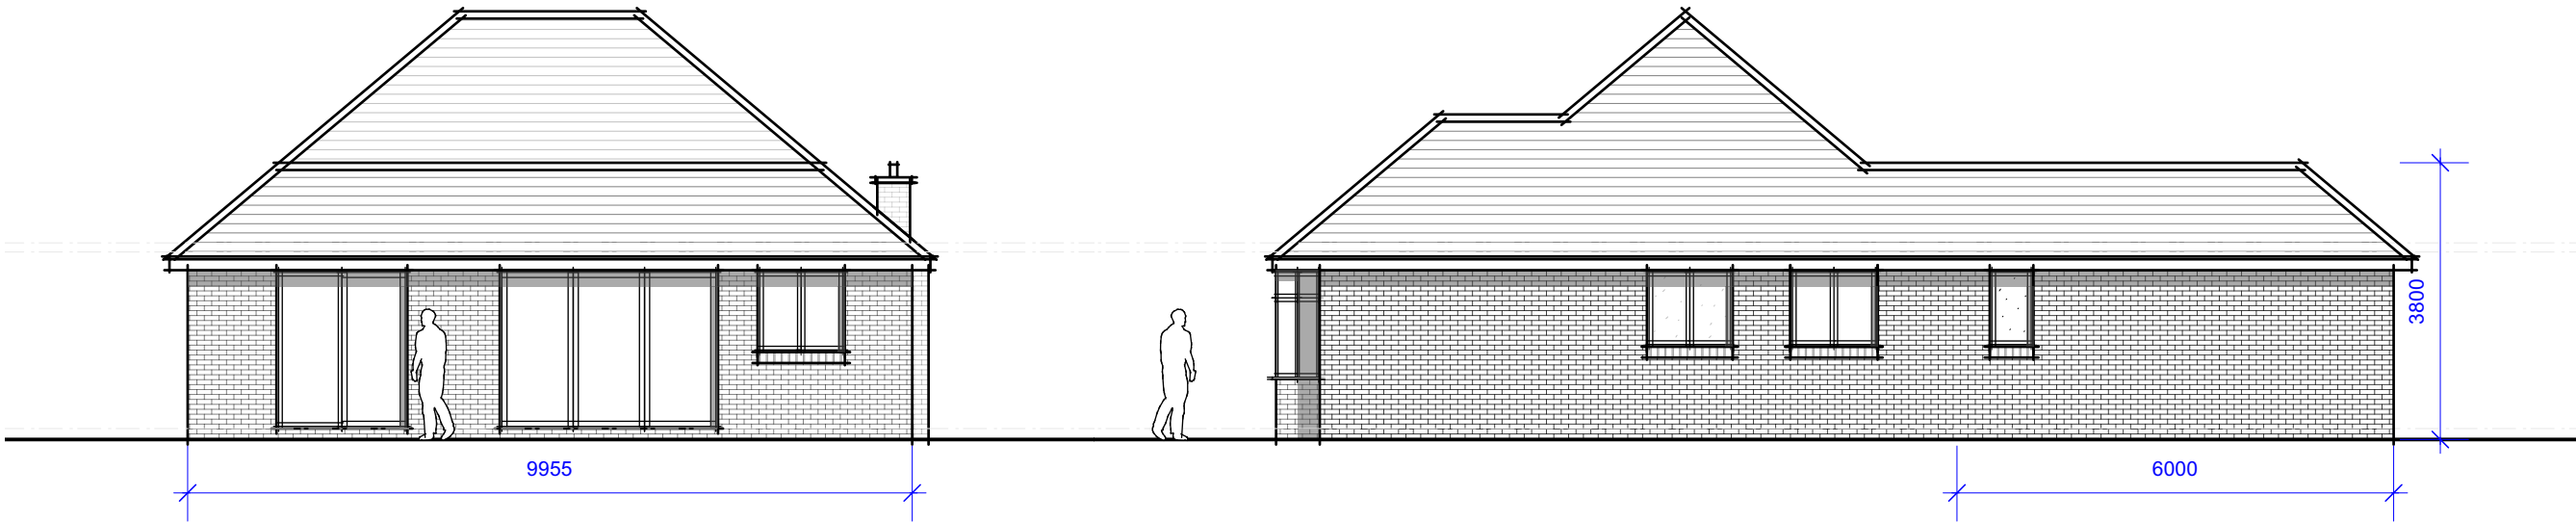

PROPOSED
WEST ELEVATION

PROPOSED
NORTH ELEVATION

 

Project:

14 MARLBOROUGH RD
CHANDLERS FORD,
HAMPSHIRE
SO53 5DH

Title:

PROPOSED
ELEVATIONS

Client:

MR AFSHAR

Date:

FEB 2024

Dwg No:

8278/P/300

Revision:

A

Scale:

1:100 @ A3

Drawn:

TMP

Checked:

PHB

Status:

PRELIM

THE
Genesis Design
STUDIO

CHARTERED ARCHITECTS

MEAD MILL MILL LANE ROMSEY
HAMPSHIRE SO51 8EQ

T : (01794) 519333
F : (01794) 519666
E : mail@thegenesisdesignstudio.com

© The Genesis Design Studio Ltd