
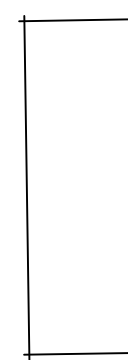
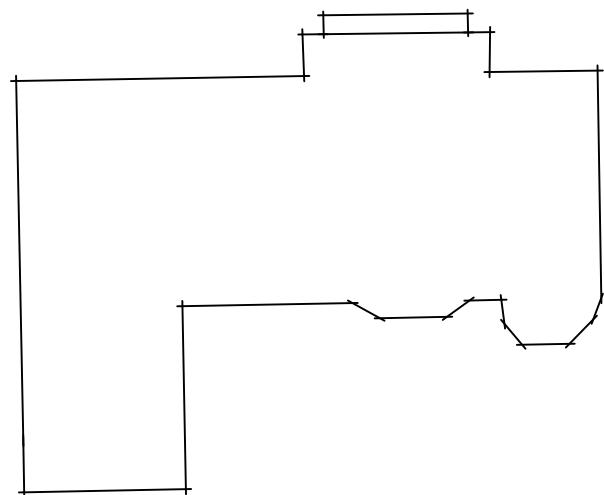
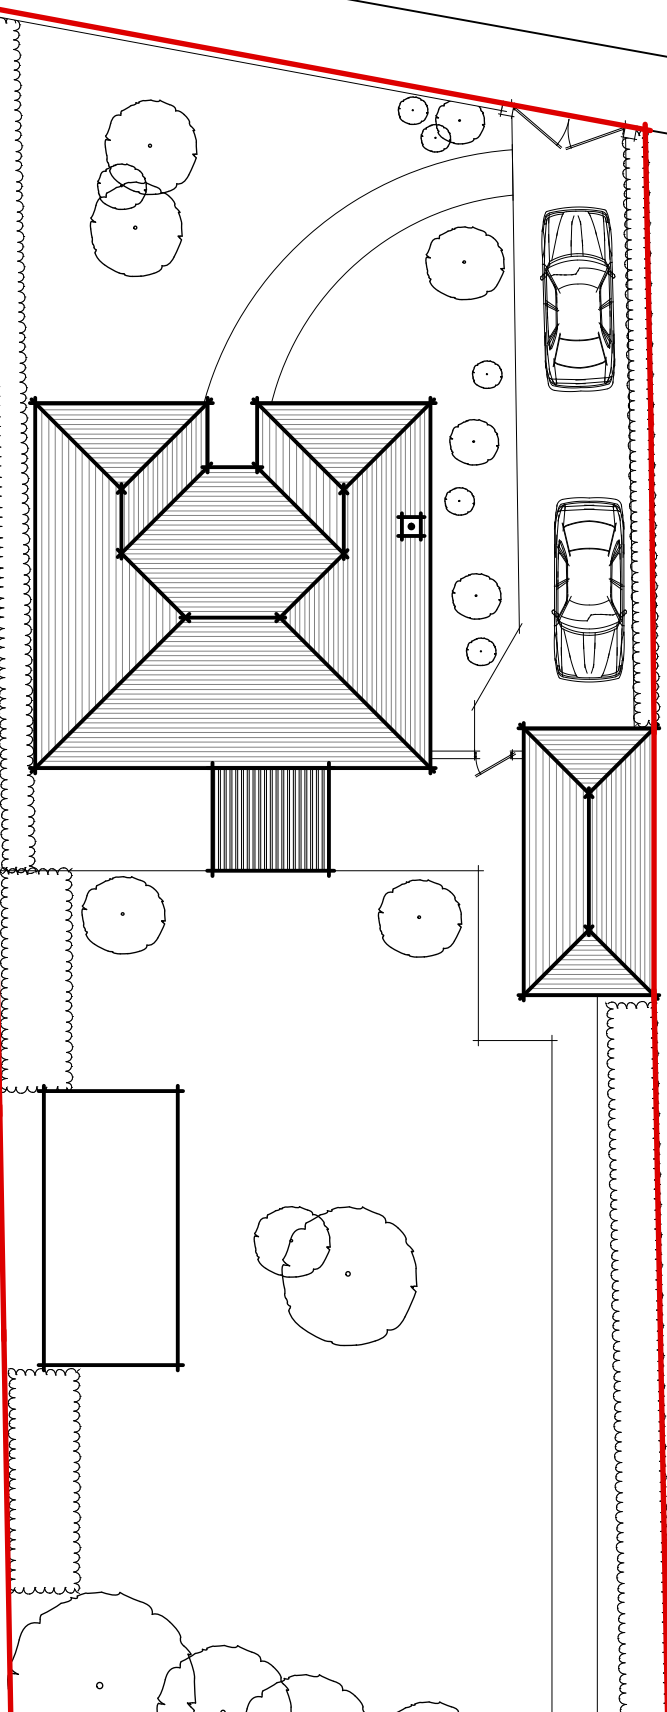
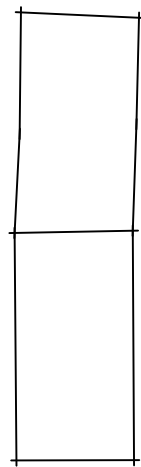
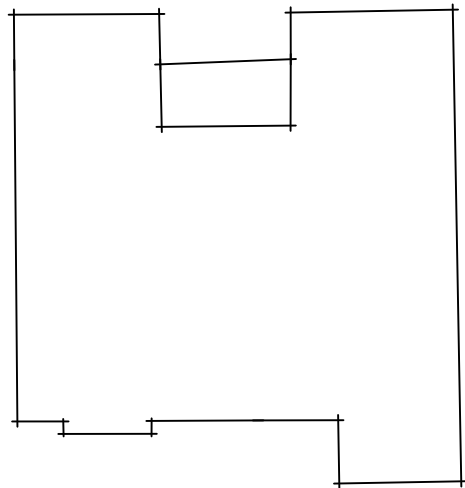



| Revisions: |      |       |          |
|------------|------|-------|----------|
| rev        | date | drawn | comments |
|            |      |       |          |

MARLBOROUGH ROAD

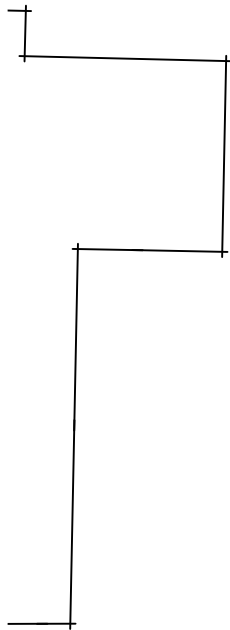

EXISTING  
SITE PLAN

1:200 @ A3

 

Project:  
14 MARLBOROUGH RD  
CHANDLERS FORD,  
HAMPSHIRE  
SO53 5DH

Title:  
EXISTING  
SITE PLAN

Client:  
MR AFSHAR

Date:  
DEC 2023

| Dwg No:    | Revision: | Scale:     |
|------------|-----------|------------|
| 8278/E/101 | -         | 1:200 @ A3 |
| Drawn:     | Checked:  | Status:    |
| TMP        | PHB       | PRELIM     |

THE  
Genesis Design  
STUDIO

CHARTERED ARCHITECTS

MEAD MILL MILL LANE ROMSEY  
HAMPSHIRE SO51 8EQ

T : (01794) 519333  
F : (01794) 519666  
E : mail@thegenesistudiostudio.com

© The Genesis Design Studio Ltd