




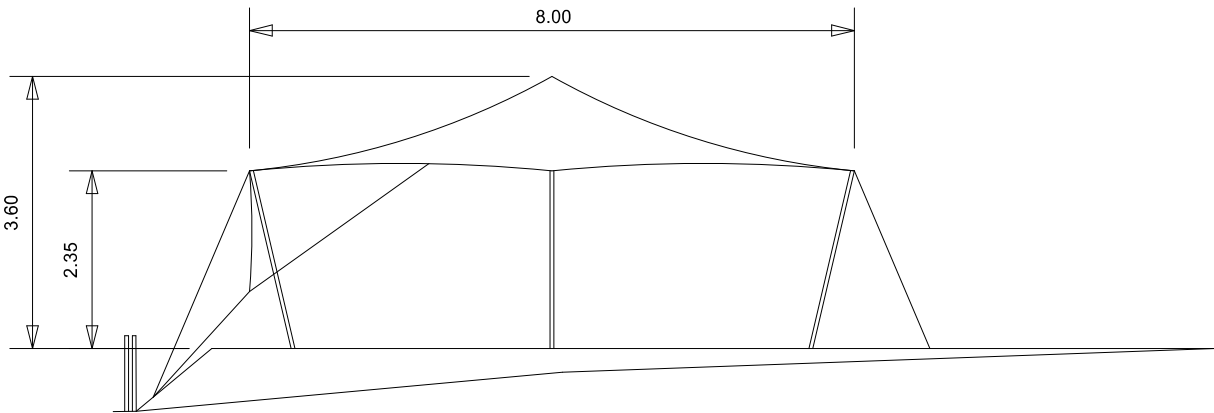


South West Elevation

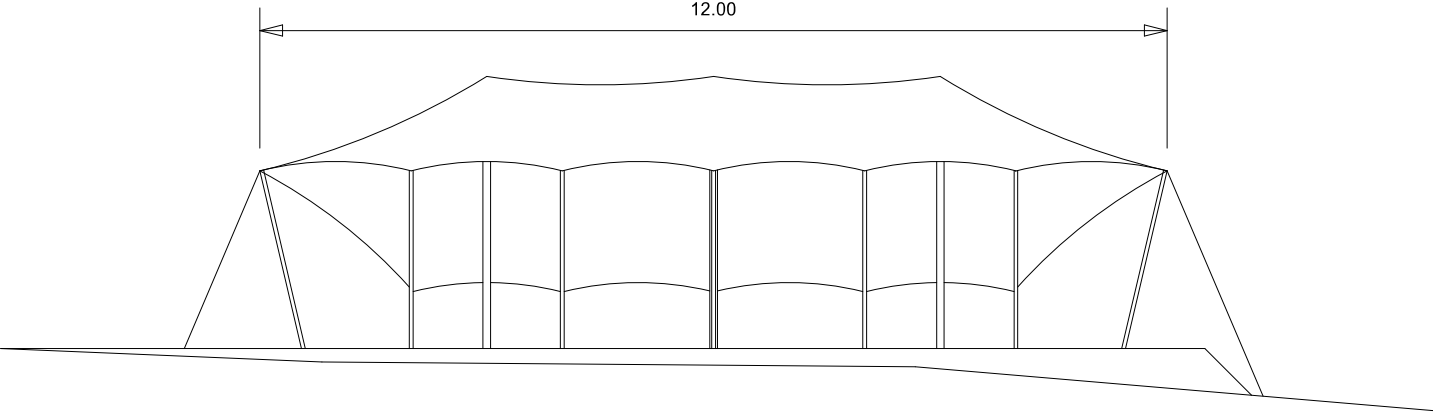


South East Elevation

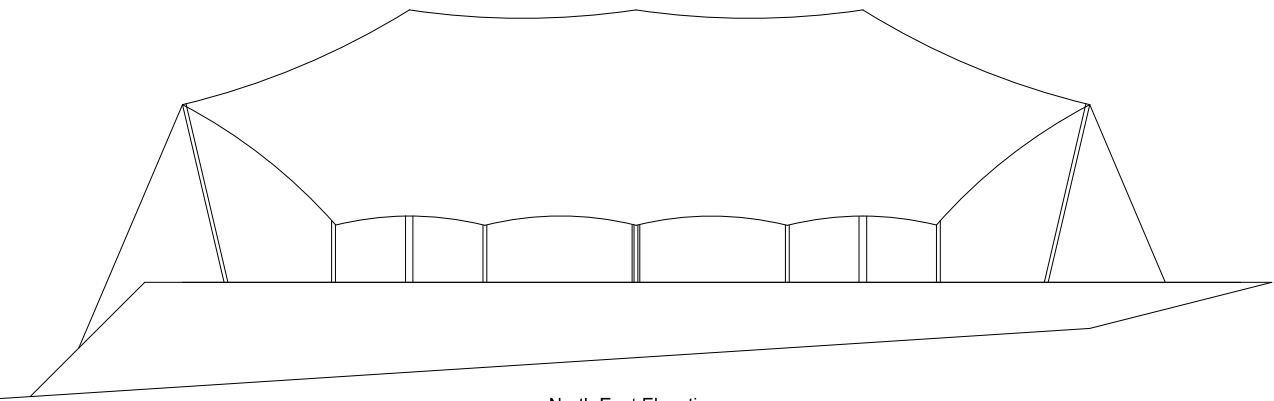

North East Elevation

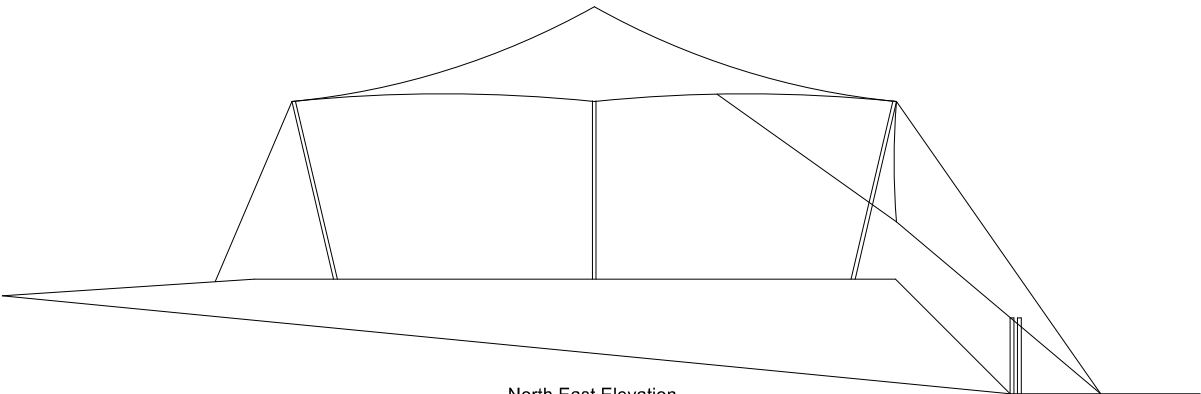

North East Elevation

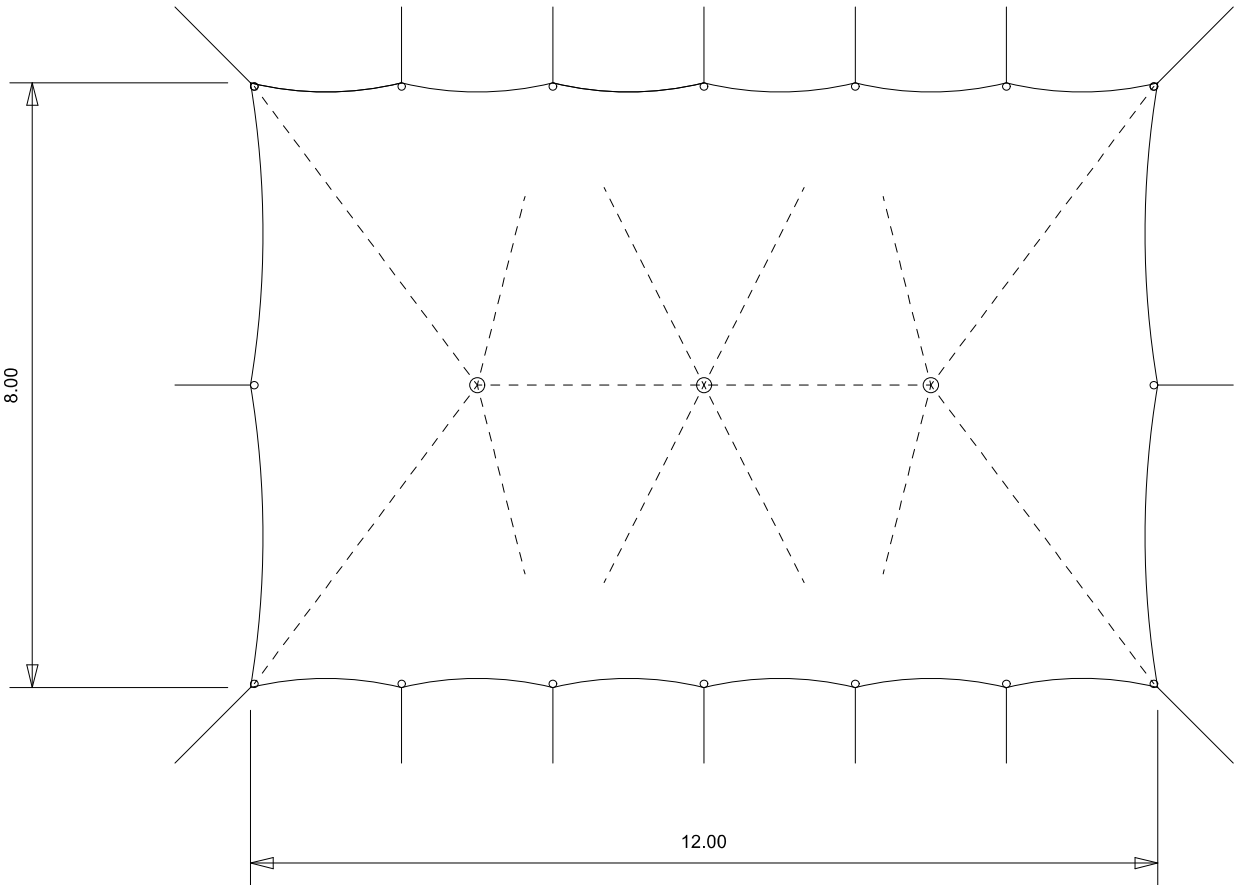

Plan

Notes:
12m x 8m heavy weight polycotton canvas canopy sand in colour supported on timber poles anchored to the ground using 900mm stakes and 50mm 5 ton ratchet straps.

Land to be built up to a level surface using clean imported top soil. Slopes to be no greater than 45° grassed or planted with wild flowers.

Ground under canopy to be finished with wood chippings.

Project:
12m x 8m Stretched Canopy,
The Church of St. John the Evangelist,
76 St John's Rd.
Hedge End.

Drawing Title
Plan & Elevations

Scale:
1:100 @ A3

Date:
27/01/24

Drawn by:
PTA