


REVISIONS		
A	Planning Application	20.02.24
B	Planning Application	27.02.24

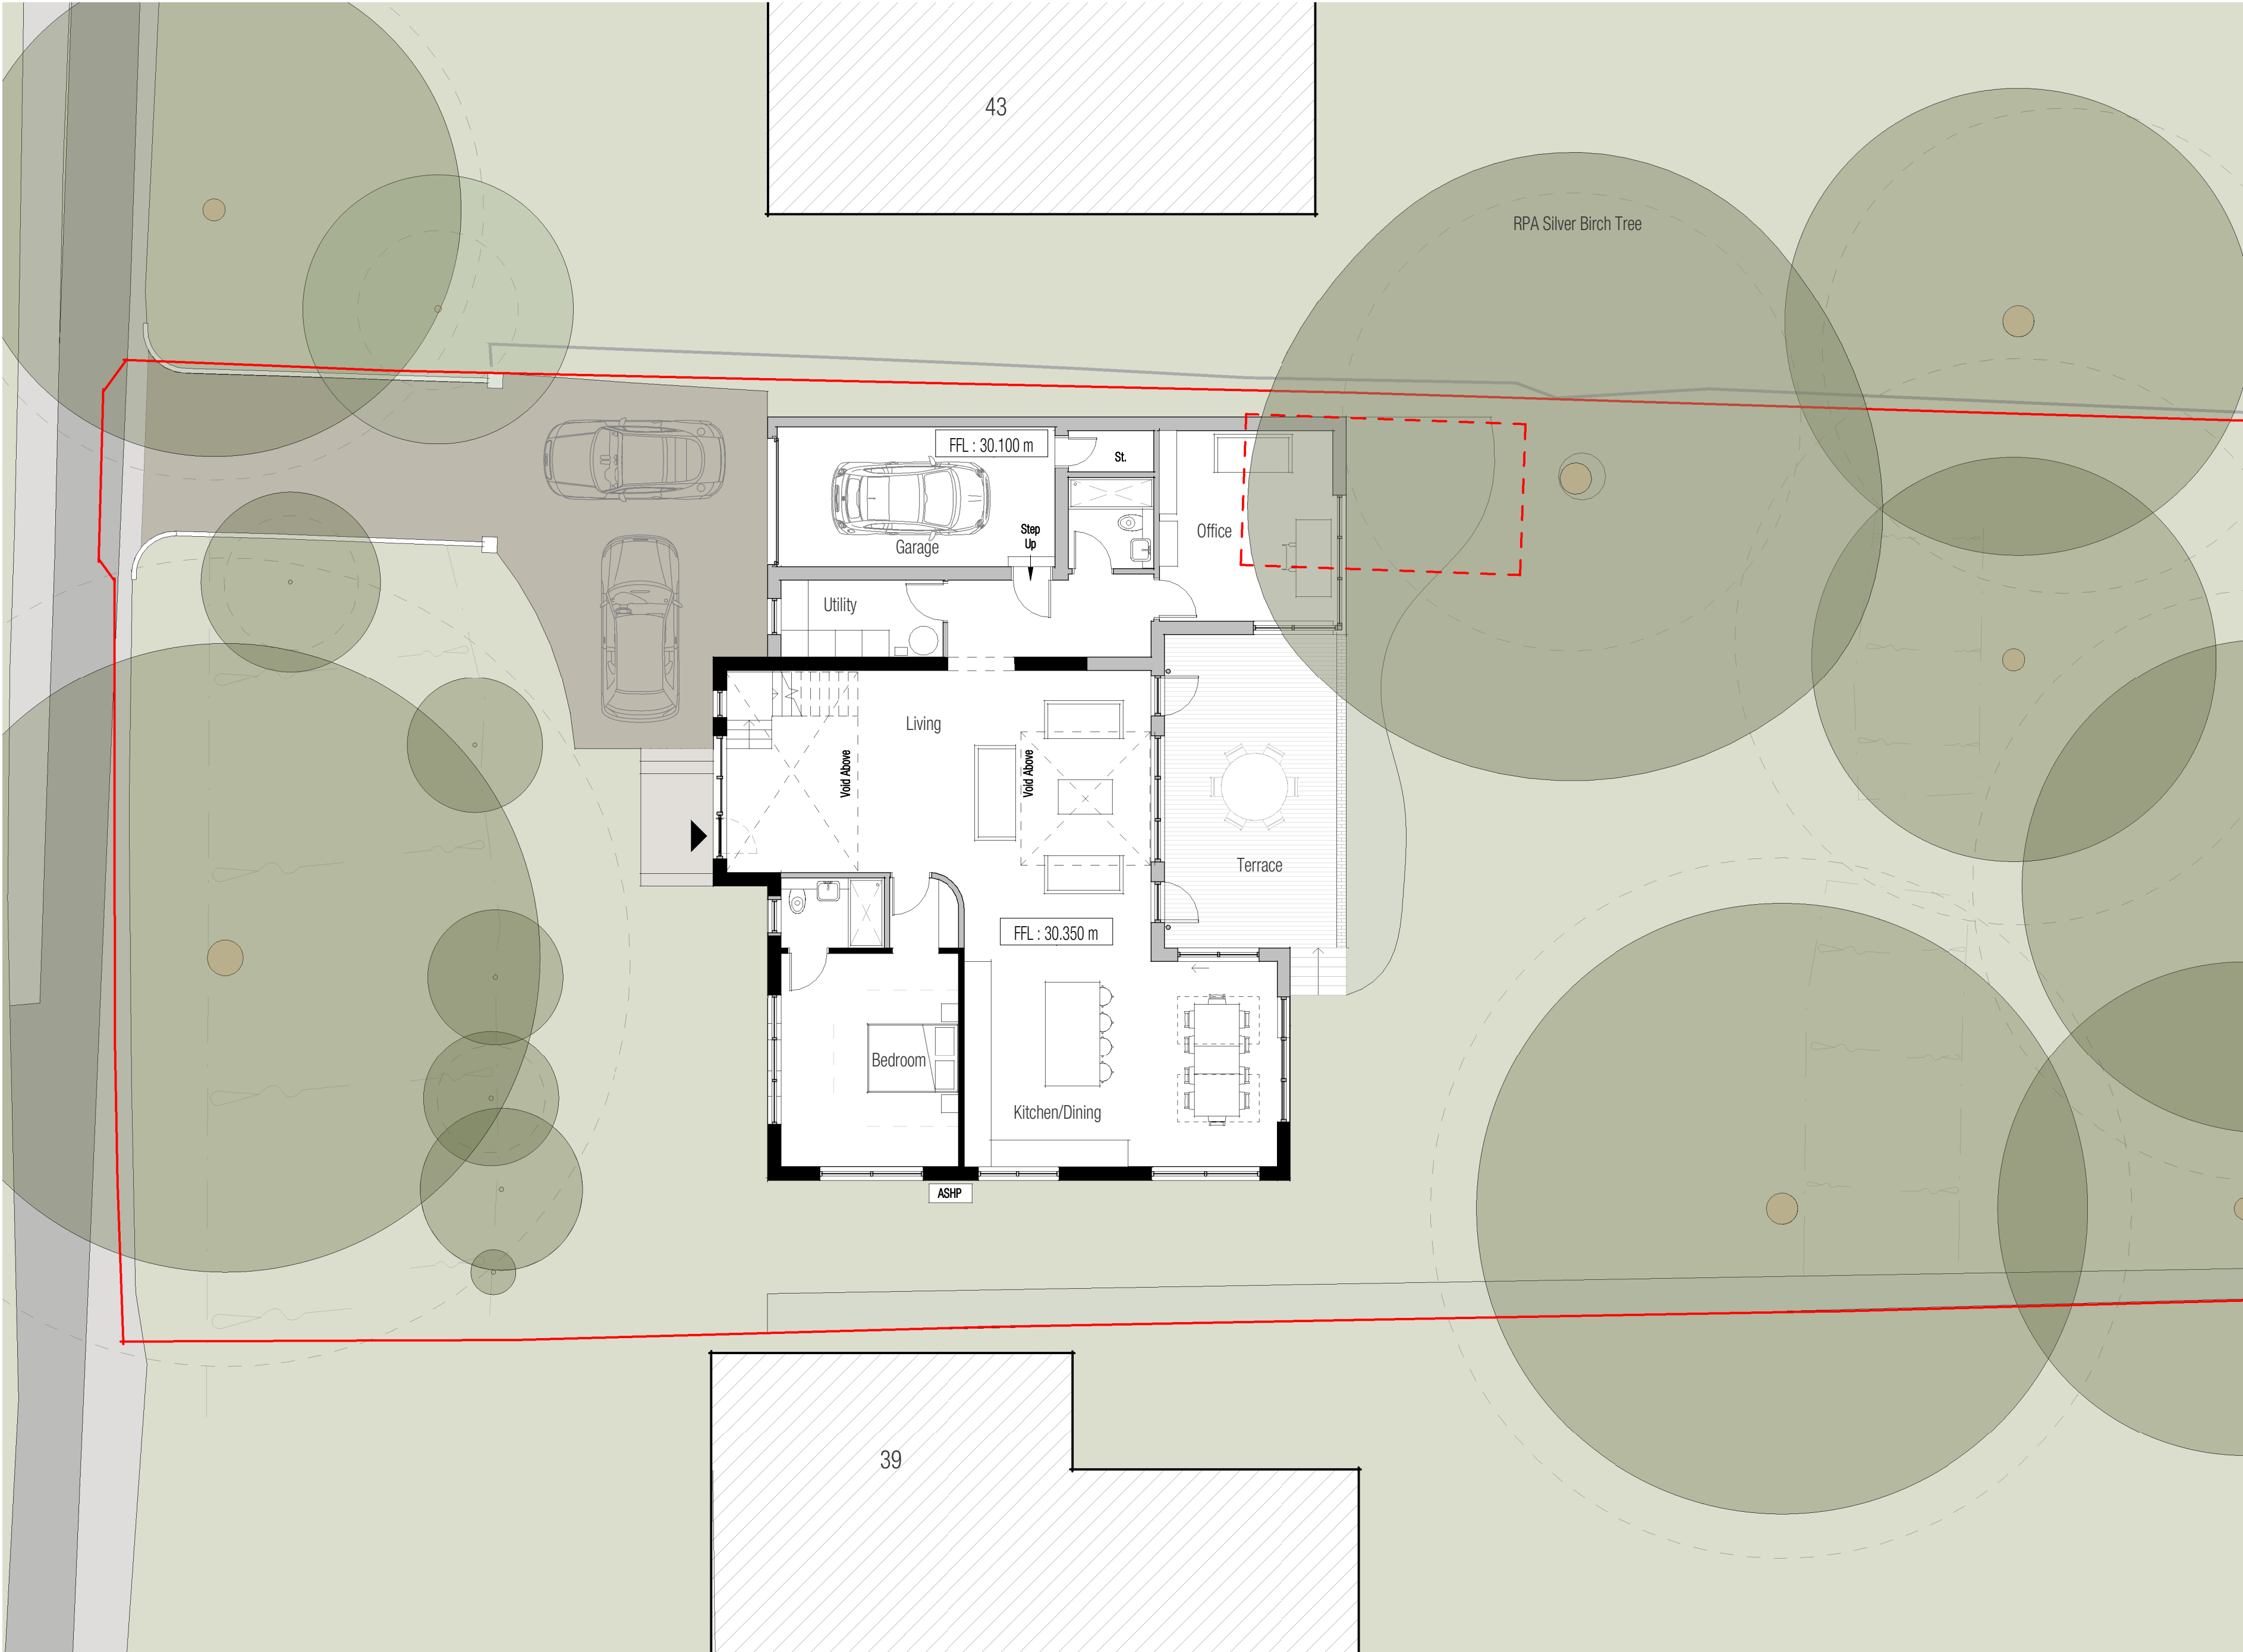

THE DESIGN INFORMATION SHOWN ON THIS DRAWING IS
BASED ON THE MEASURED BUILDING AND
TOPOGRAPHICAL SURVEY BY TRIPOD MAPPING SURVEYS
DATED 3/12/23

NOT FOR CONSTRUCTION

GILES ARCHITECTS

45 Southgate Street : Winchester
www.gilesarchitects.co.uk
01962 458 078

STATUS
PLANNING

PROJECT
41 Kingsway Chandlers Ford

TITLE
Proposed Ground Floor

SCALE 1 : 100 @ A2	DATE 12/07/23
DRAWN RP	REVIEWED AG

JOB NO. 2023-080	NUMBER 202	REVISION B
---------------------	---------------	---------------

Proposed Ground Floor Plan

1 : 100

0 1 2 5 10 m

