


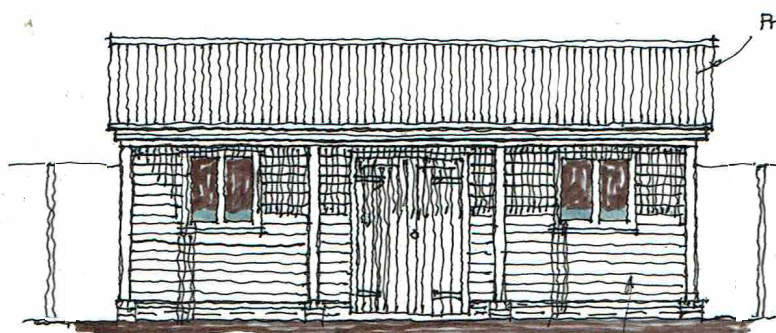


EAST ELEVATION


Stained boarding to walls

Profiled sheet roofing
20° pitch.

Ridge height 3650


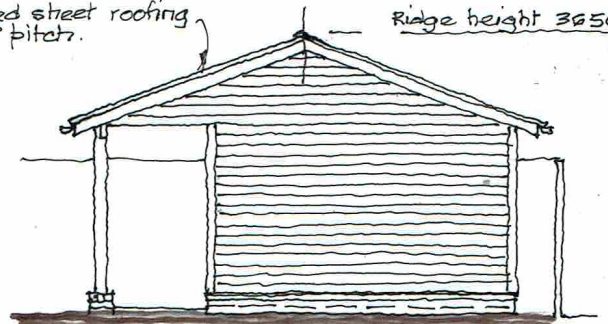


NORTH ELEVATION

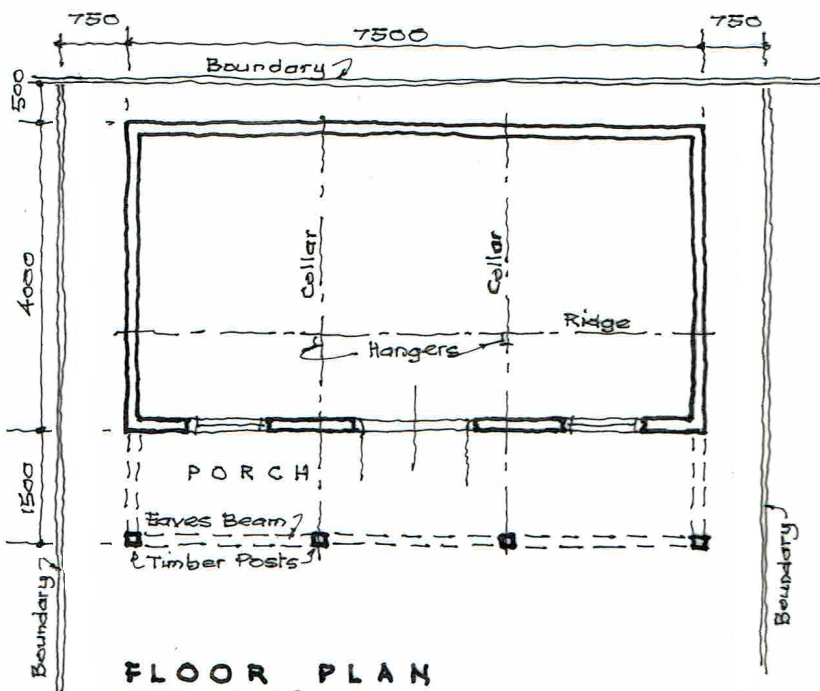

FLOOR PLAN

Area : 30 m²

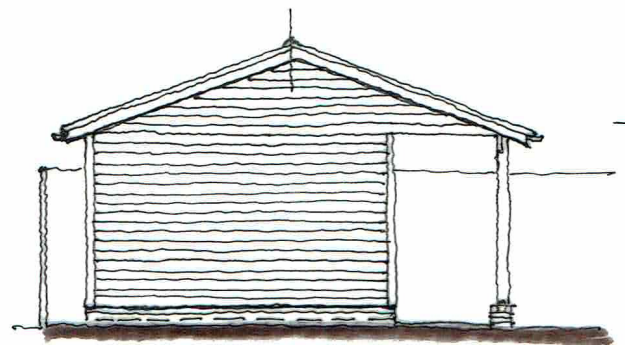 

SOUTH ELEVATION



S. & N. DAW - Proposed Timber Framed Shed at 27 Darwin Road,
Eastleigh, Hants. SO50 4GZ

SKETCH PLAN & ELEVATIONS

Scale 1:100 (A4)

Date: Feb. 2024

Drg. No. 02.24/01 - 1A

martin griffin

Building & Design Consultant

T 023 80 610502/07748 963630