



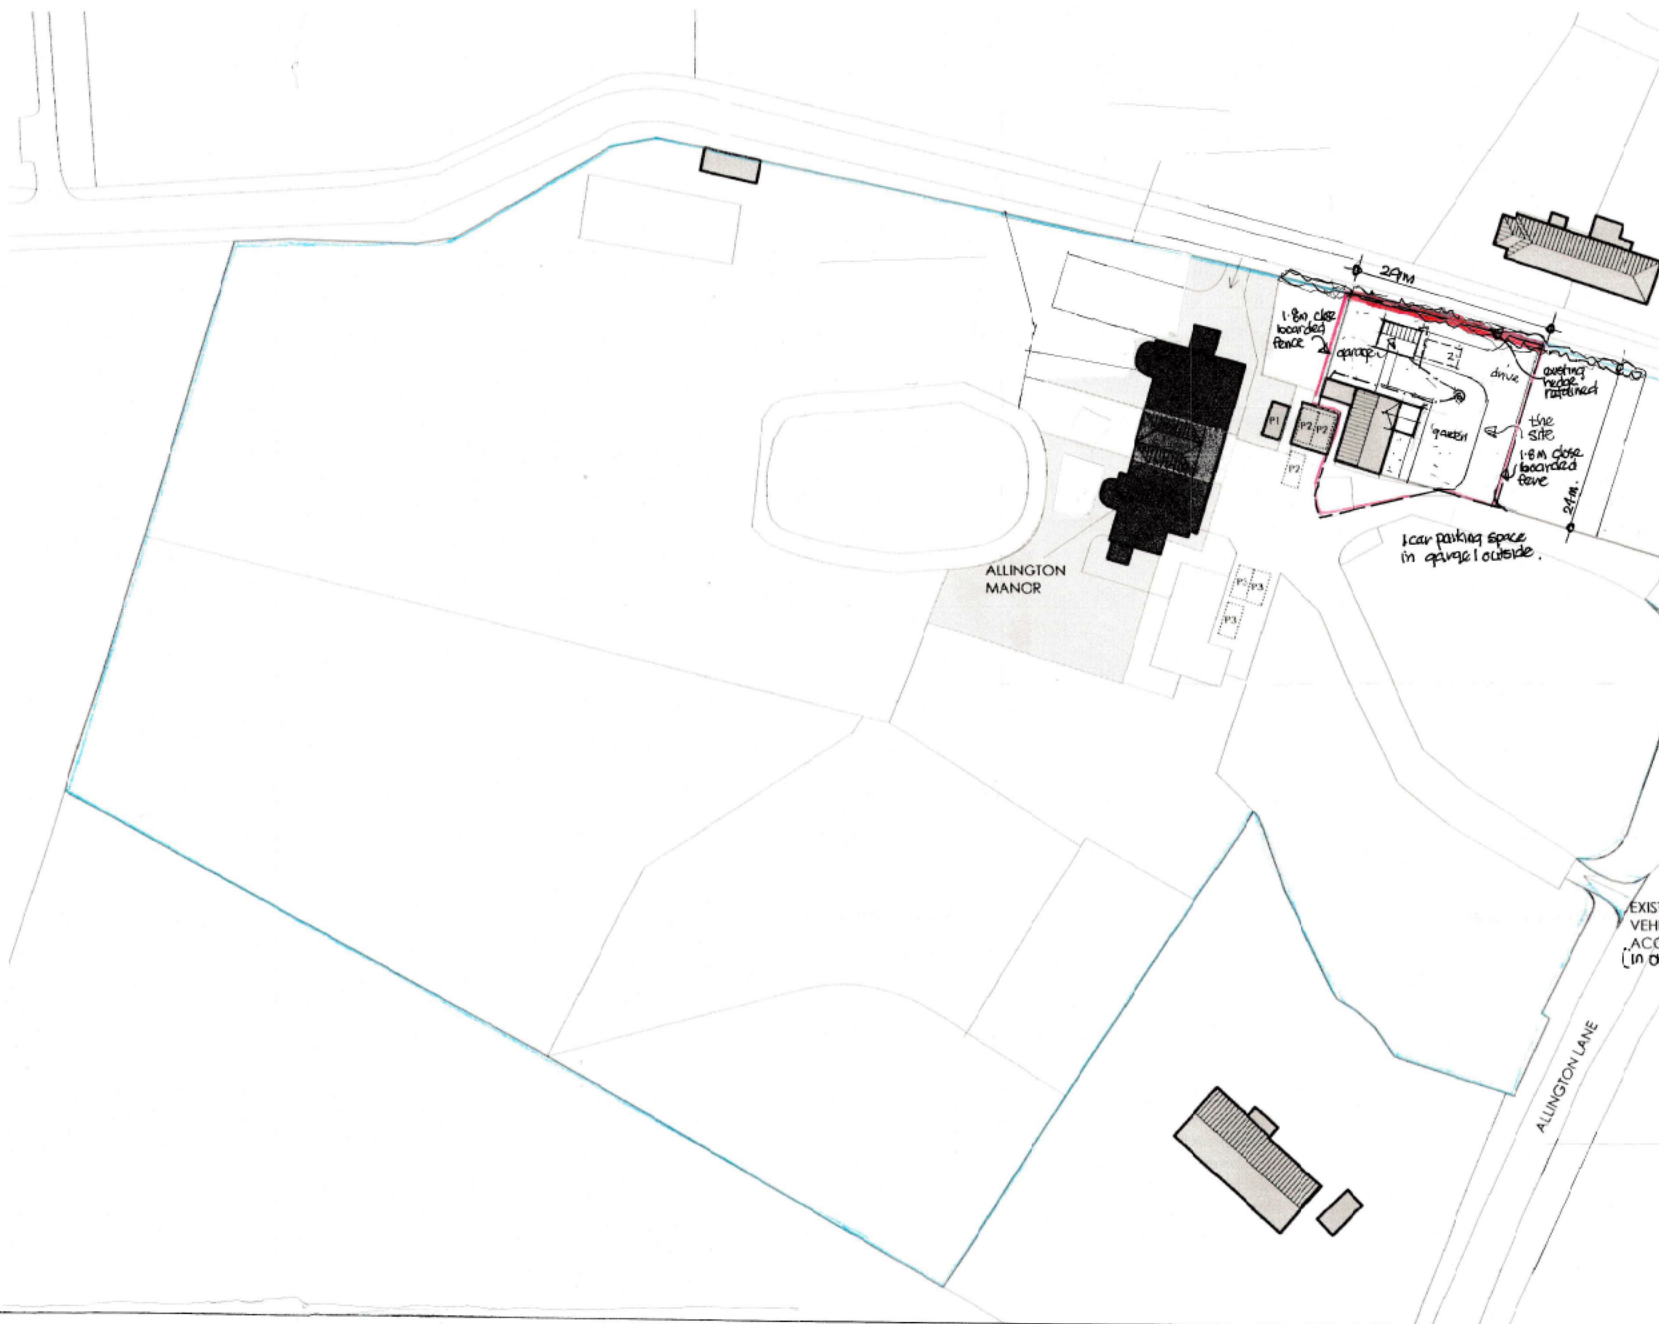

Legend
 (S) Soakaway for sustainable drainage
 flow to drain into existing septic tank.

EXISTING VEHICULAR ACCESS (out only)

 

B) fences, added
 A) planning amendment
 20-2-14
 8-12-13

Drawing title
 Site plan the studio Manor
 House Allington Lane West
 End Hants.

Scale
 1 500 @ A2
 Date
 November 23
 Drawing no.
 M.H.04