


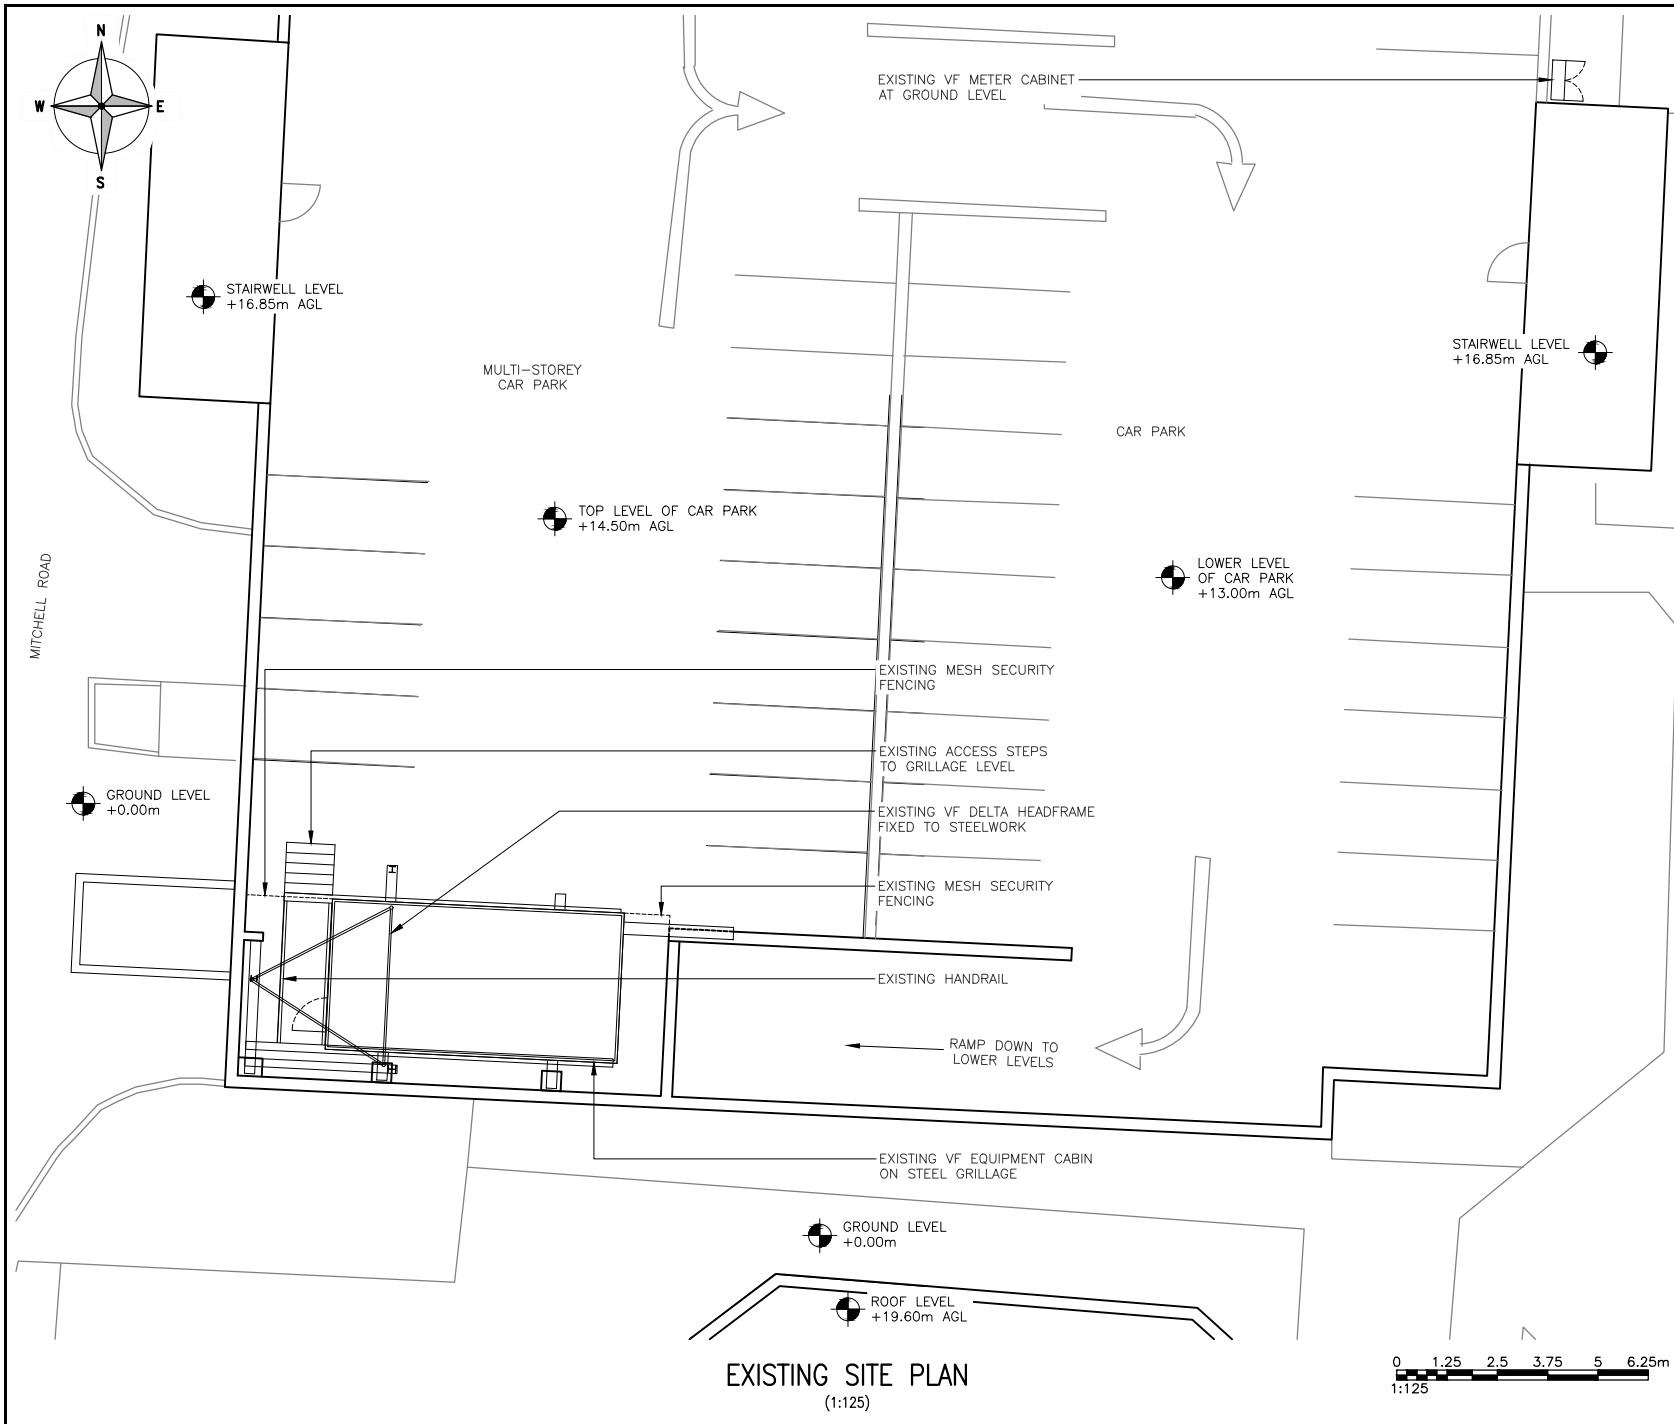

ALL DIMENSIONS ARE IN mm UNLESS NOTED OTHERWISE

N.G.R E: 445650 N: 118950

NOTES:

REV	MODIFICATION	BY	CH	DATE
A	Issued for Approval	JL	UP	04.09.23




The Shard, Level 12
32 London Bridge Street,
Southwark,
London,
SE1 9SG.



Cell Name		Opt.
SOUTHAMPTON ROAD CAR PARK		A
Cell ID No		
CORNERSTONE	VF	VMO2
12154826 E311672	1503_43	N/A
Site Address / Contact Details		
OFF WELLS PLACE EASTLEIGHT TOWN CENTRE EASTLEIGH HAMPSHIRE SO50 5RD		
Drawing Title: EXISTING SITE PLAN		
Purpose of Issue: PLANNING		Dwg Rev:
Drawing Number: 200		A
Surveyed By: PL	Original Sheet Size: A3	Pack Issue:
Drawn: JL	Date: 04.09.23	Checked: UP
Date: 04.09.23	Date: 04.09.23	A

SONT0005 Version 1.3