


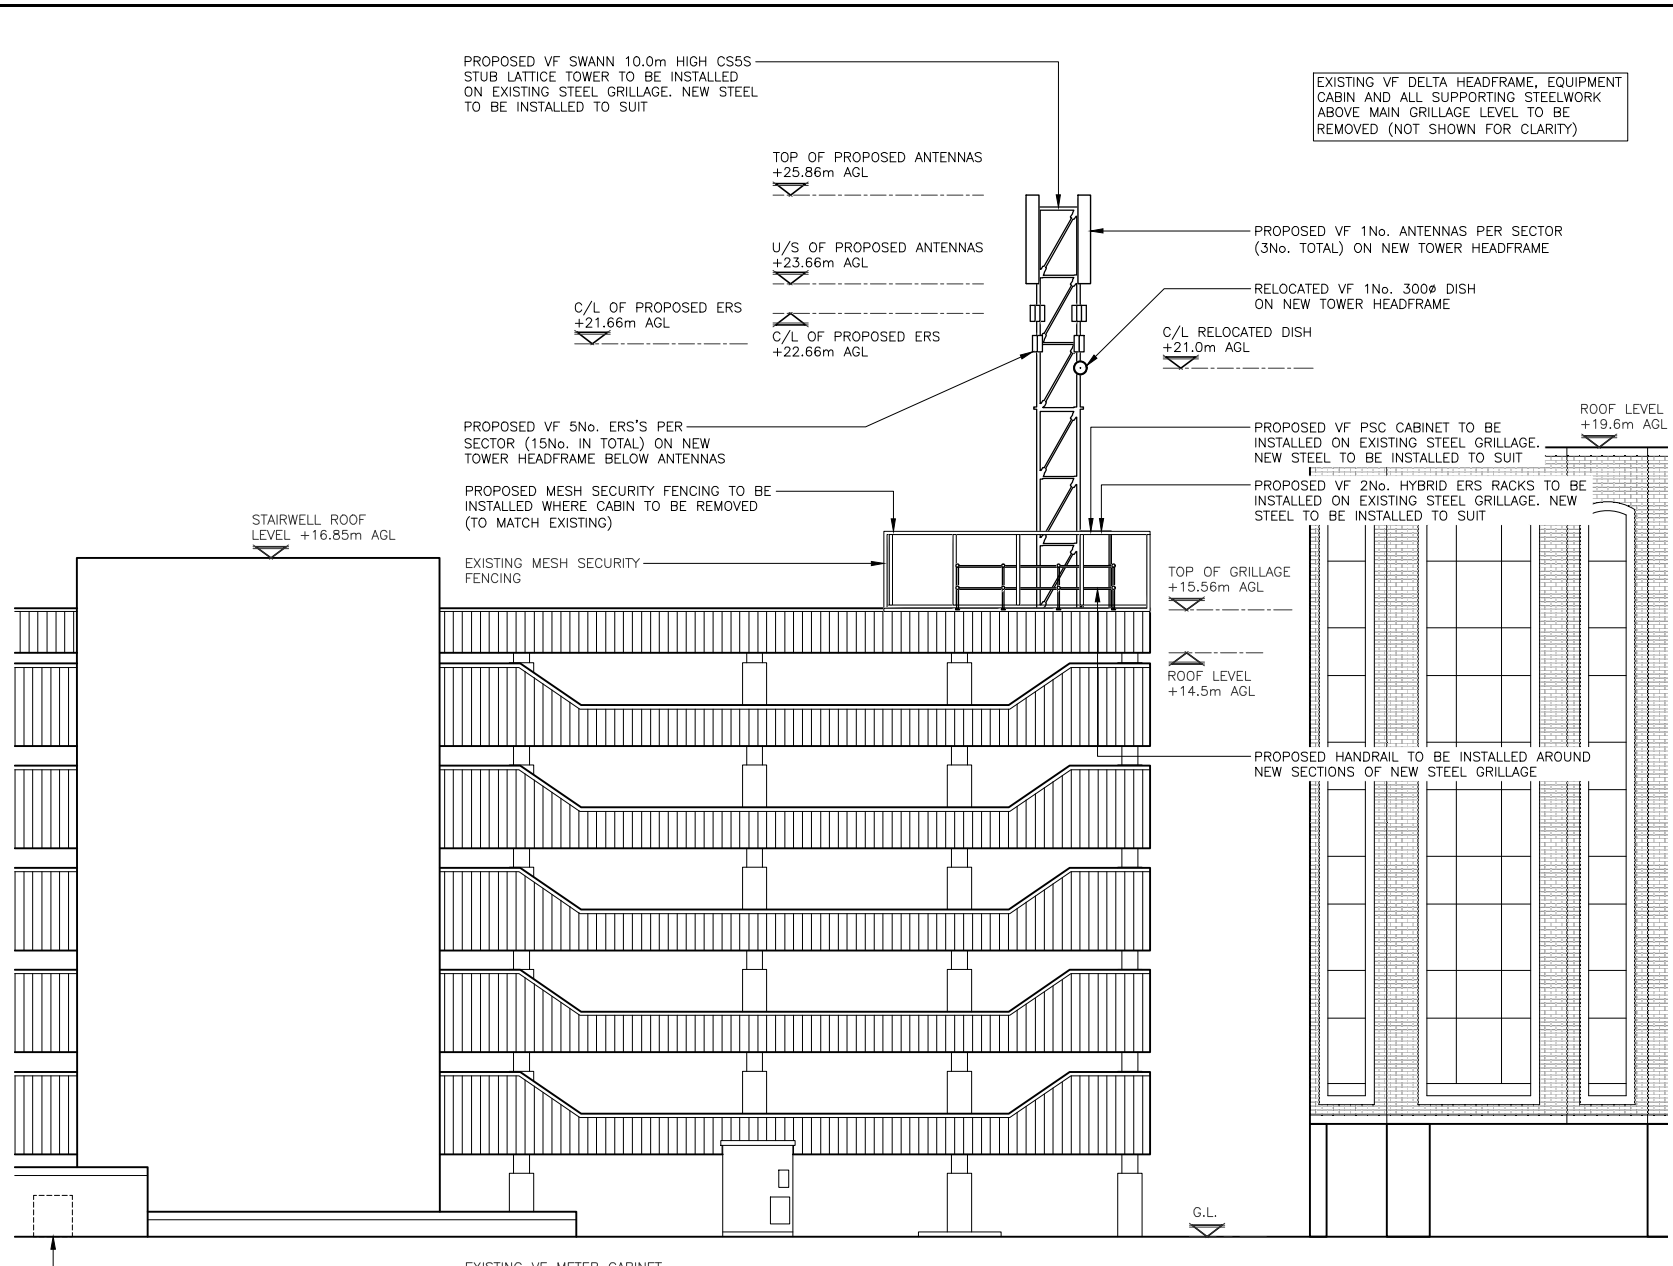

PROPOSED WEST ELEVATION
(1:125)

These drawings comply with VF Standard ICNIRP guidelines, under configuration VM7F & VM7R
Designed in accordance with Cornerstone documents: SDN0007 & SDN0009 v6.0

ALL DIMENSIONS ARE IN mm UNLESS NOTED OTHERWISE

N.G.R | E: 445650 | N: 118950

NOTES:

REV	Issued for Approval	JL	UP	04.09.23
	MODIFICATION	BY	CH	DATE



The Shard, Level 12
32 London Bridge Street,
Southwark,
London,
SE1 9SG.



Cell Name		Opt.
SOUTHAMPTON ROAD CAR PARK		A
Cell ID No		
CORNERSTONE	VF	VM02
12154826 E311672	1503_43	N/A

Site Address / Contact Details

OFF WELLS PLACE
EASTLEIGHT TOWN CENTRE
EASTLEIGH
HAMPSHIRE
SO50 5RD

Drawing Title: PROPOSED SITE ELEVATION

Purpose of issue: PLANNING		Dwg Rev:
Drawing Number: 301		A
Surveyed By: PL	Original Sheet Size: A3	Pack Issue:
Drawn: JL	Date: 04.09.23	Checked: UP
Date: 04.09.23		Date: 04.09.23

SDN10005 Version 1.3