




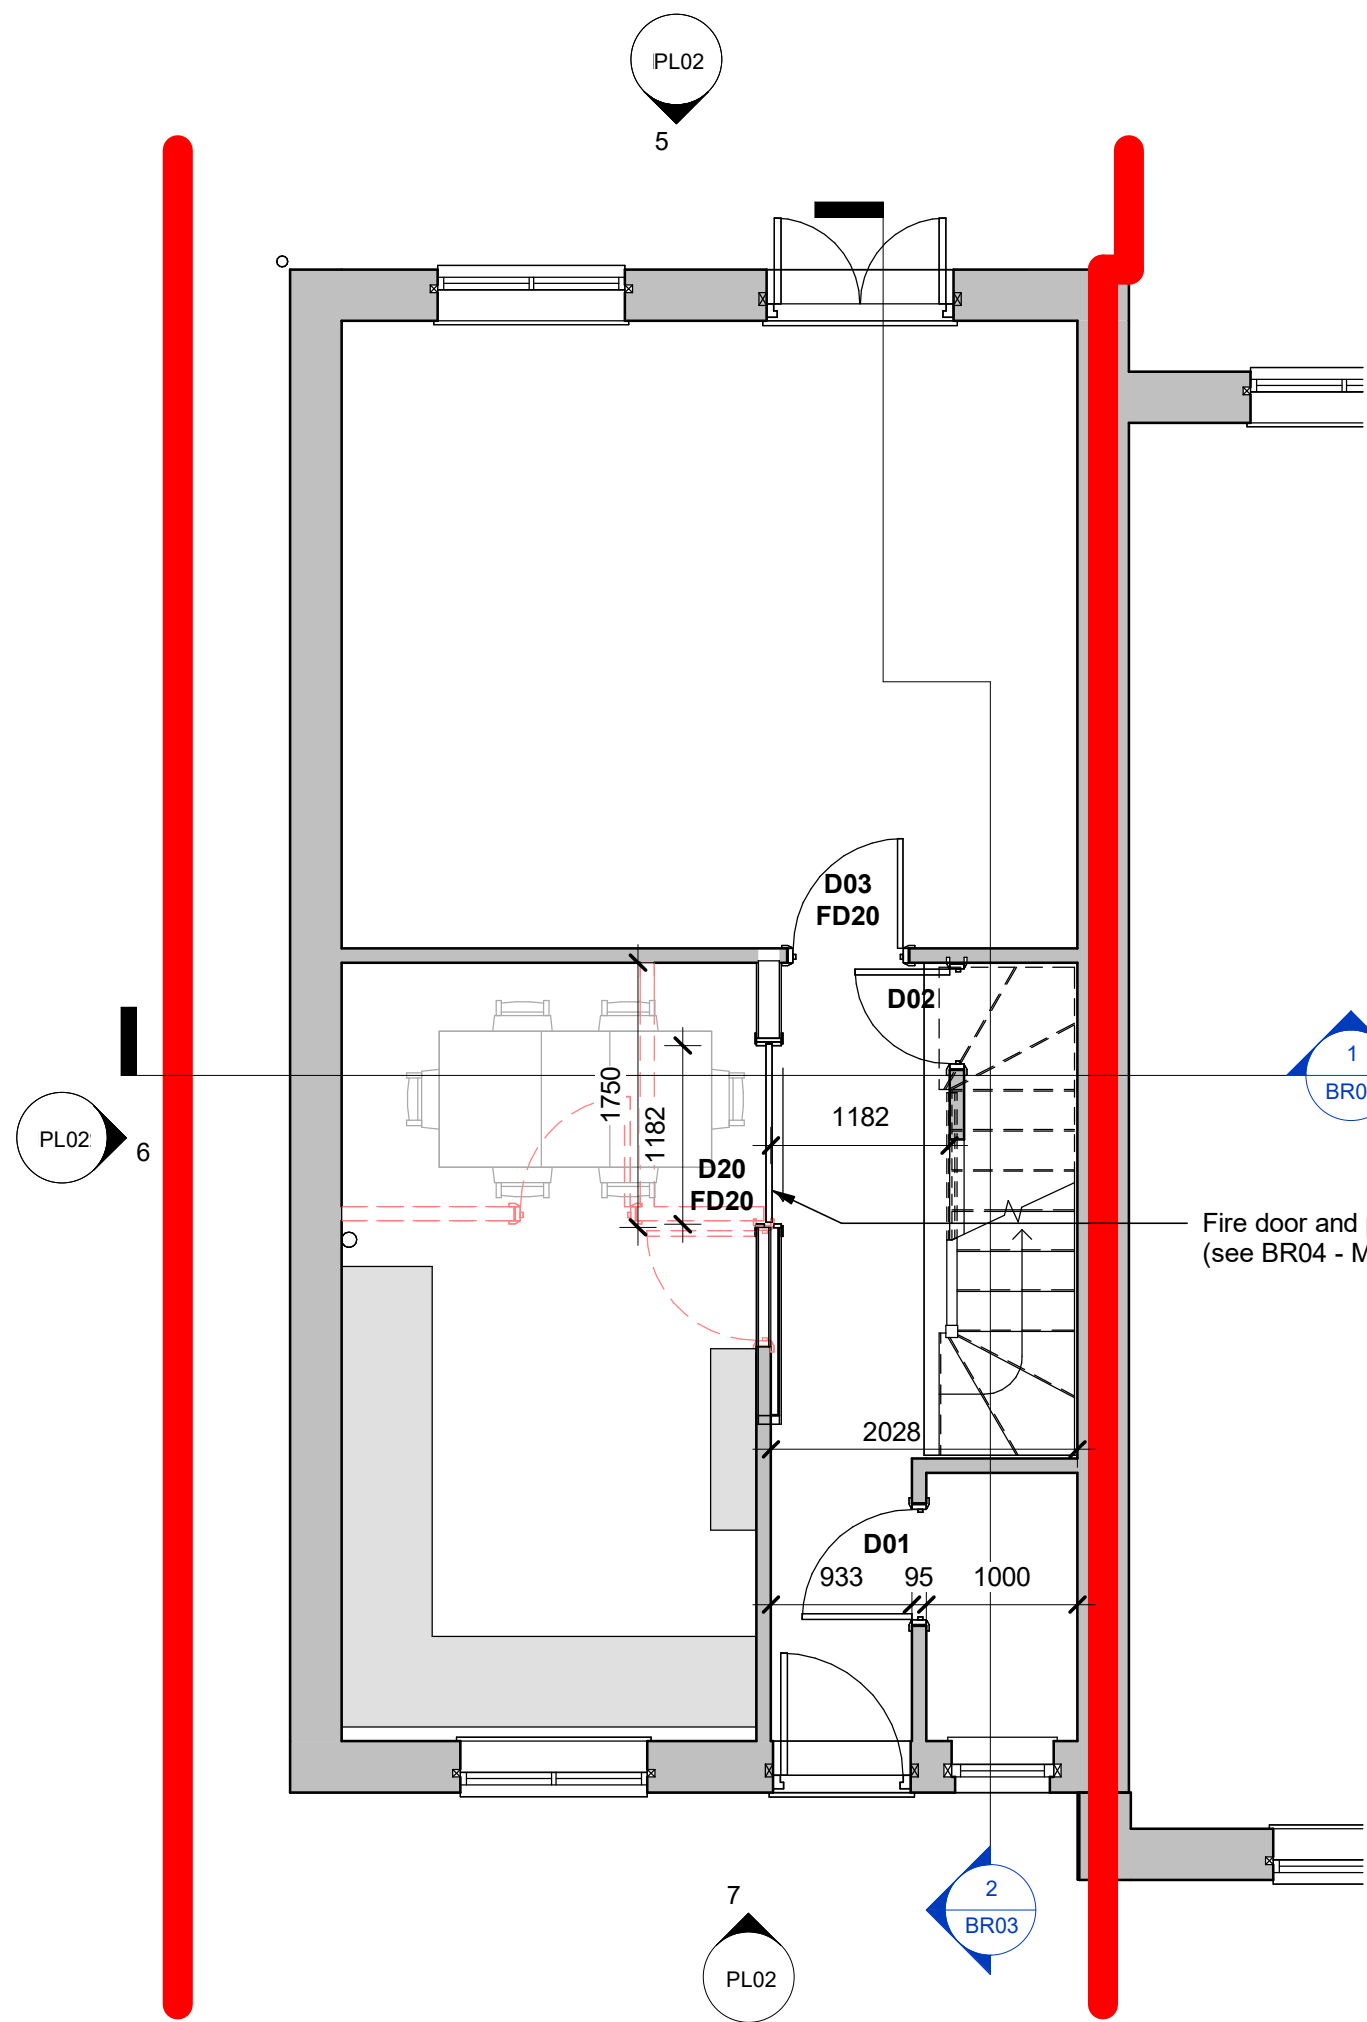


GROUND FLOOR
1 : 50

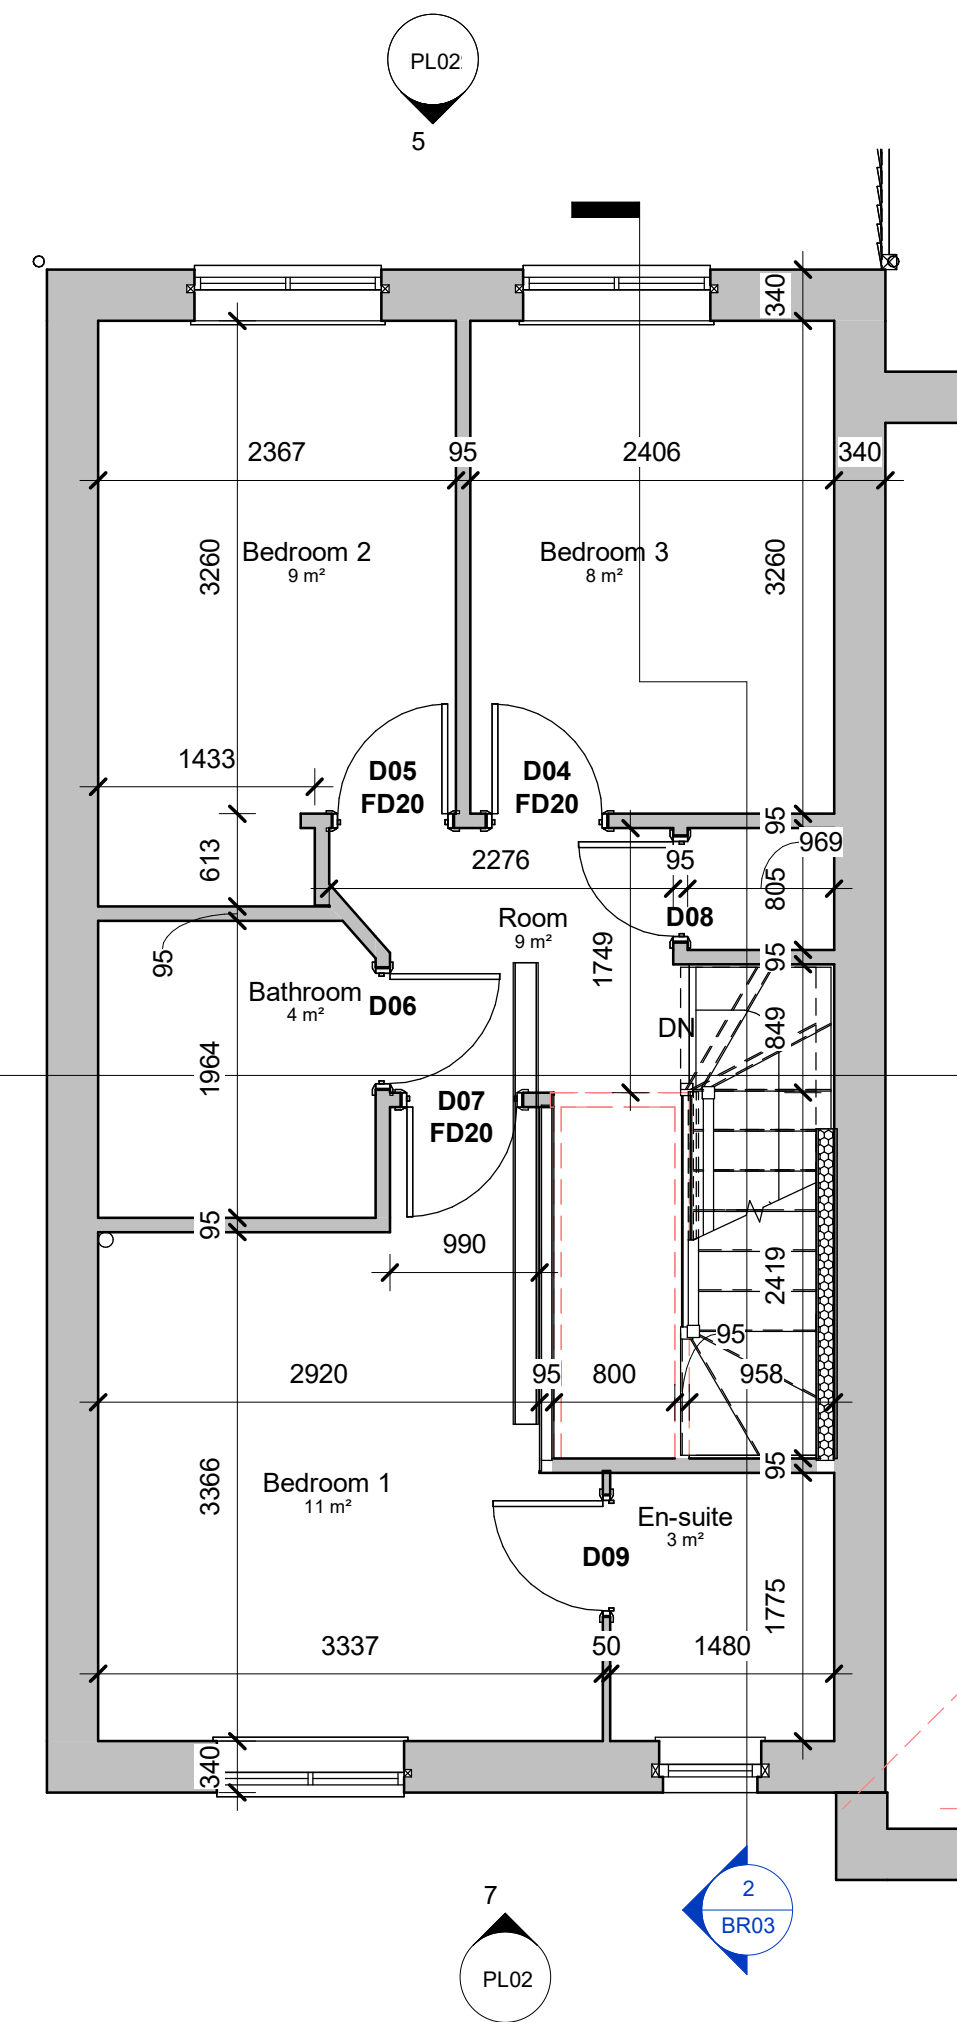

FIRST FLOOR
1 : 50

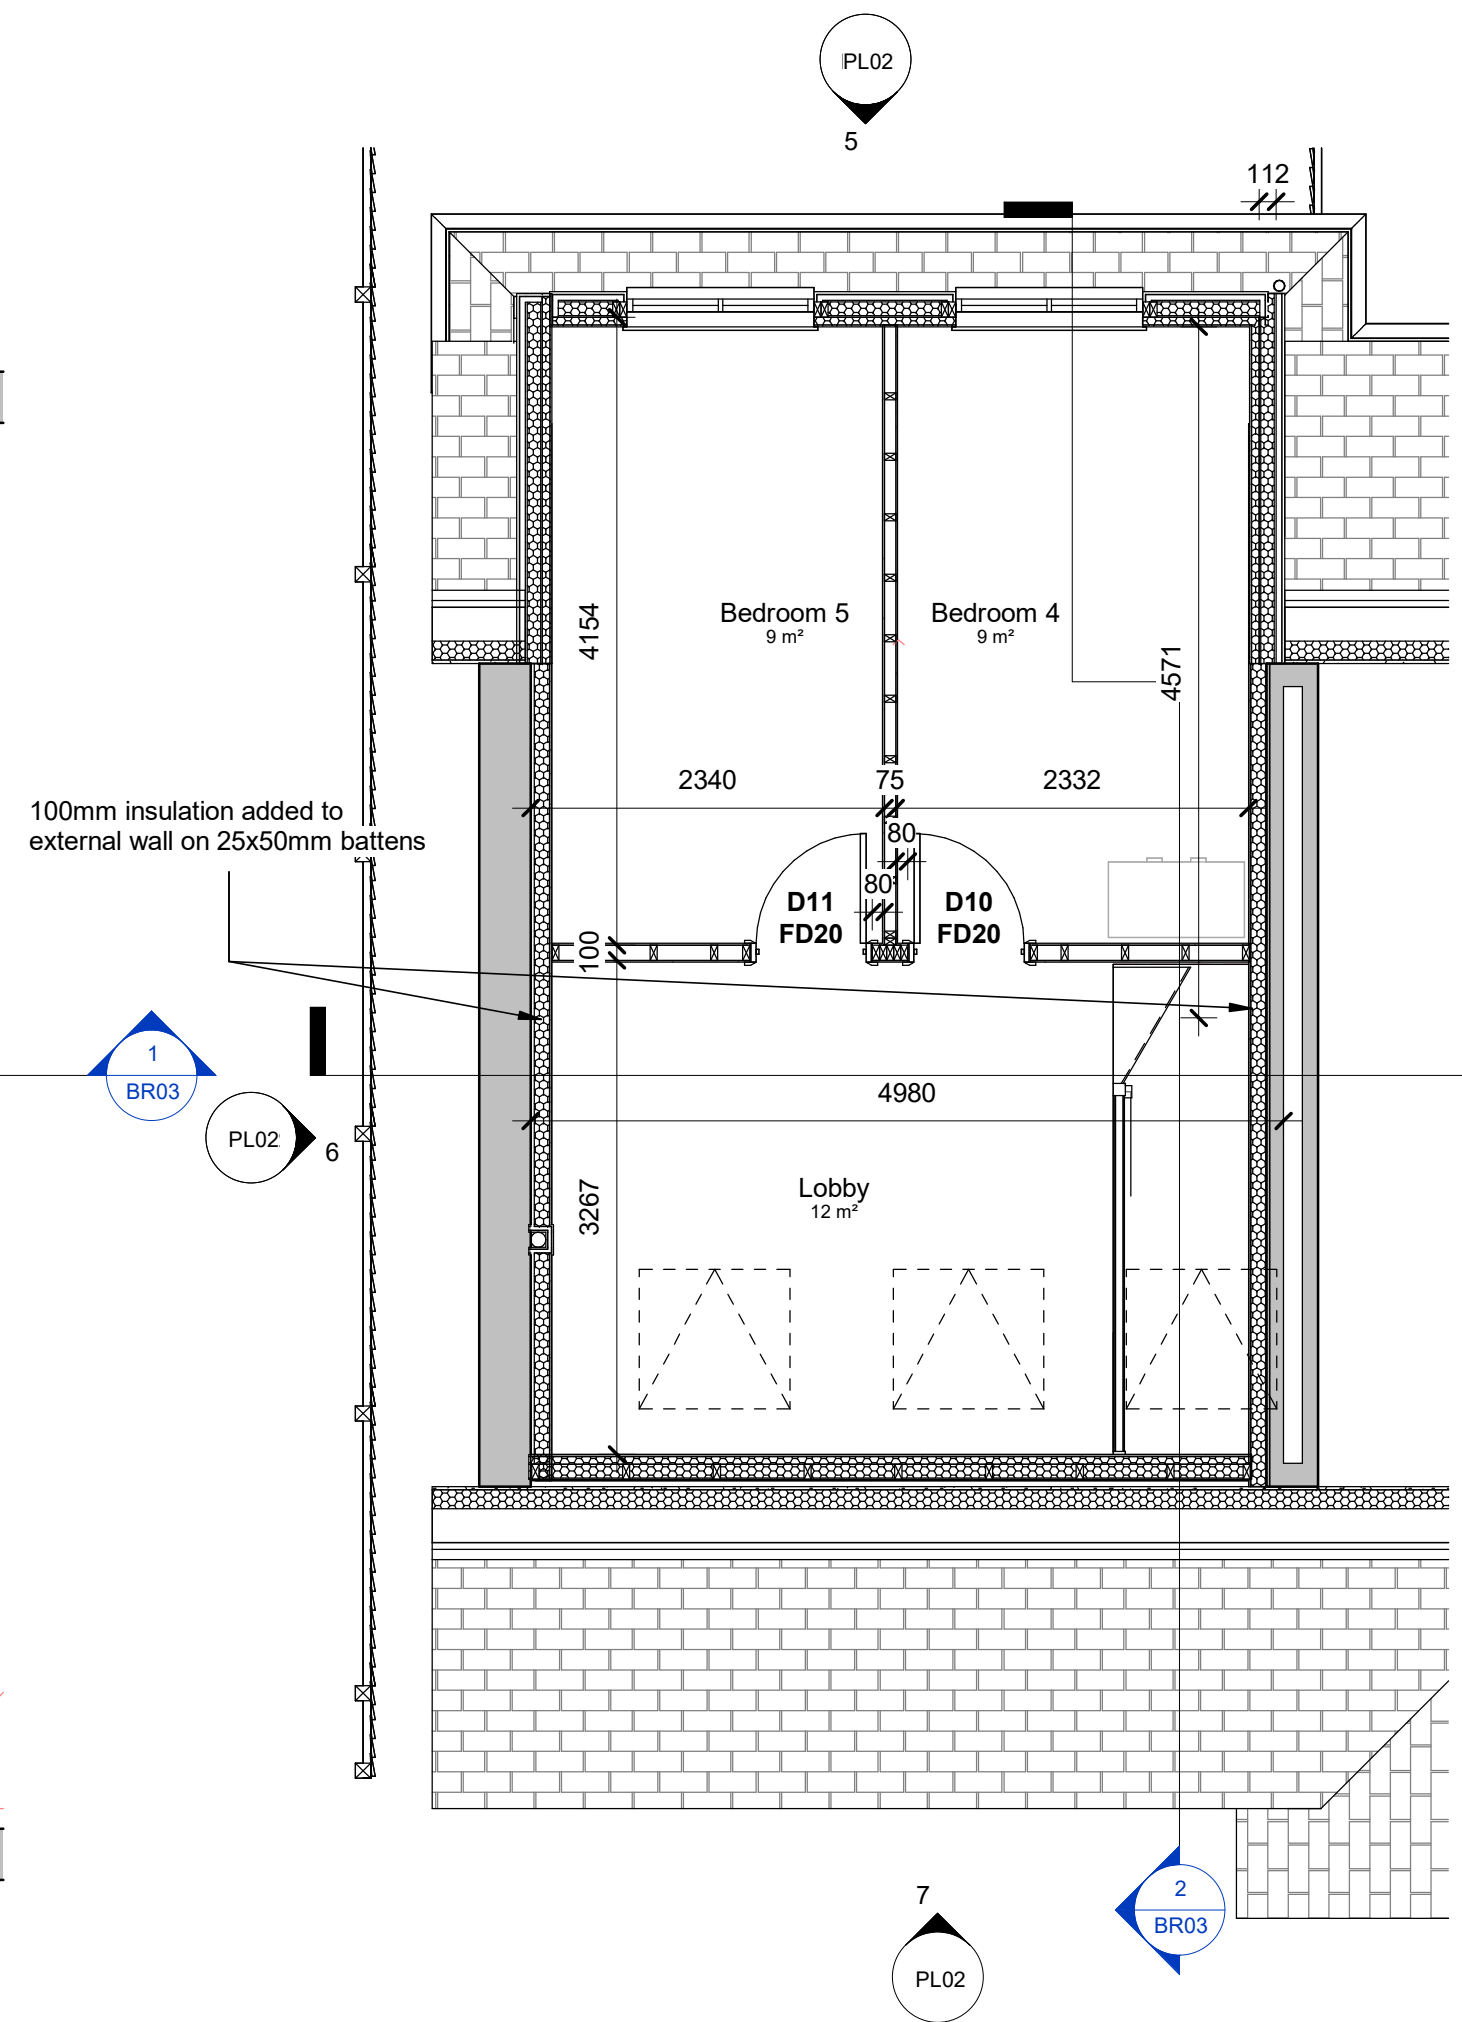


SECOND FLOOR
1 : 50

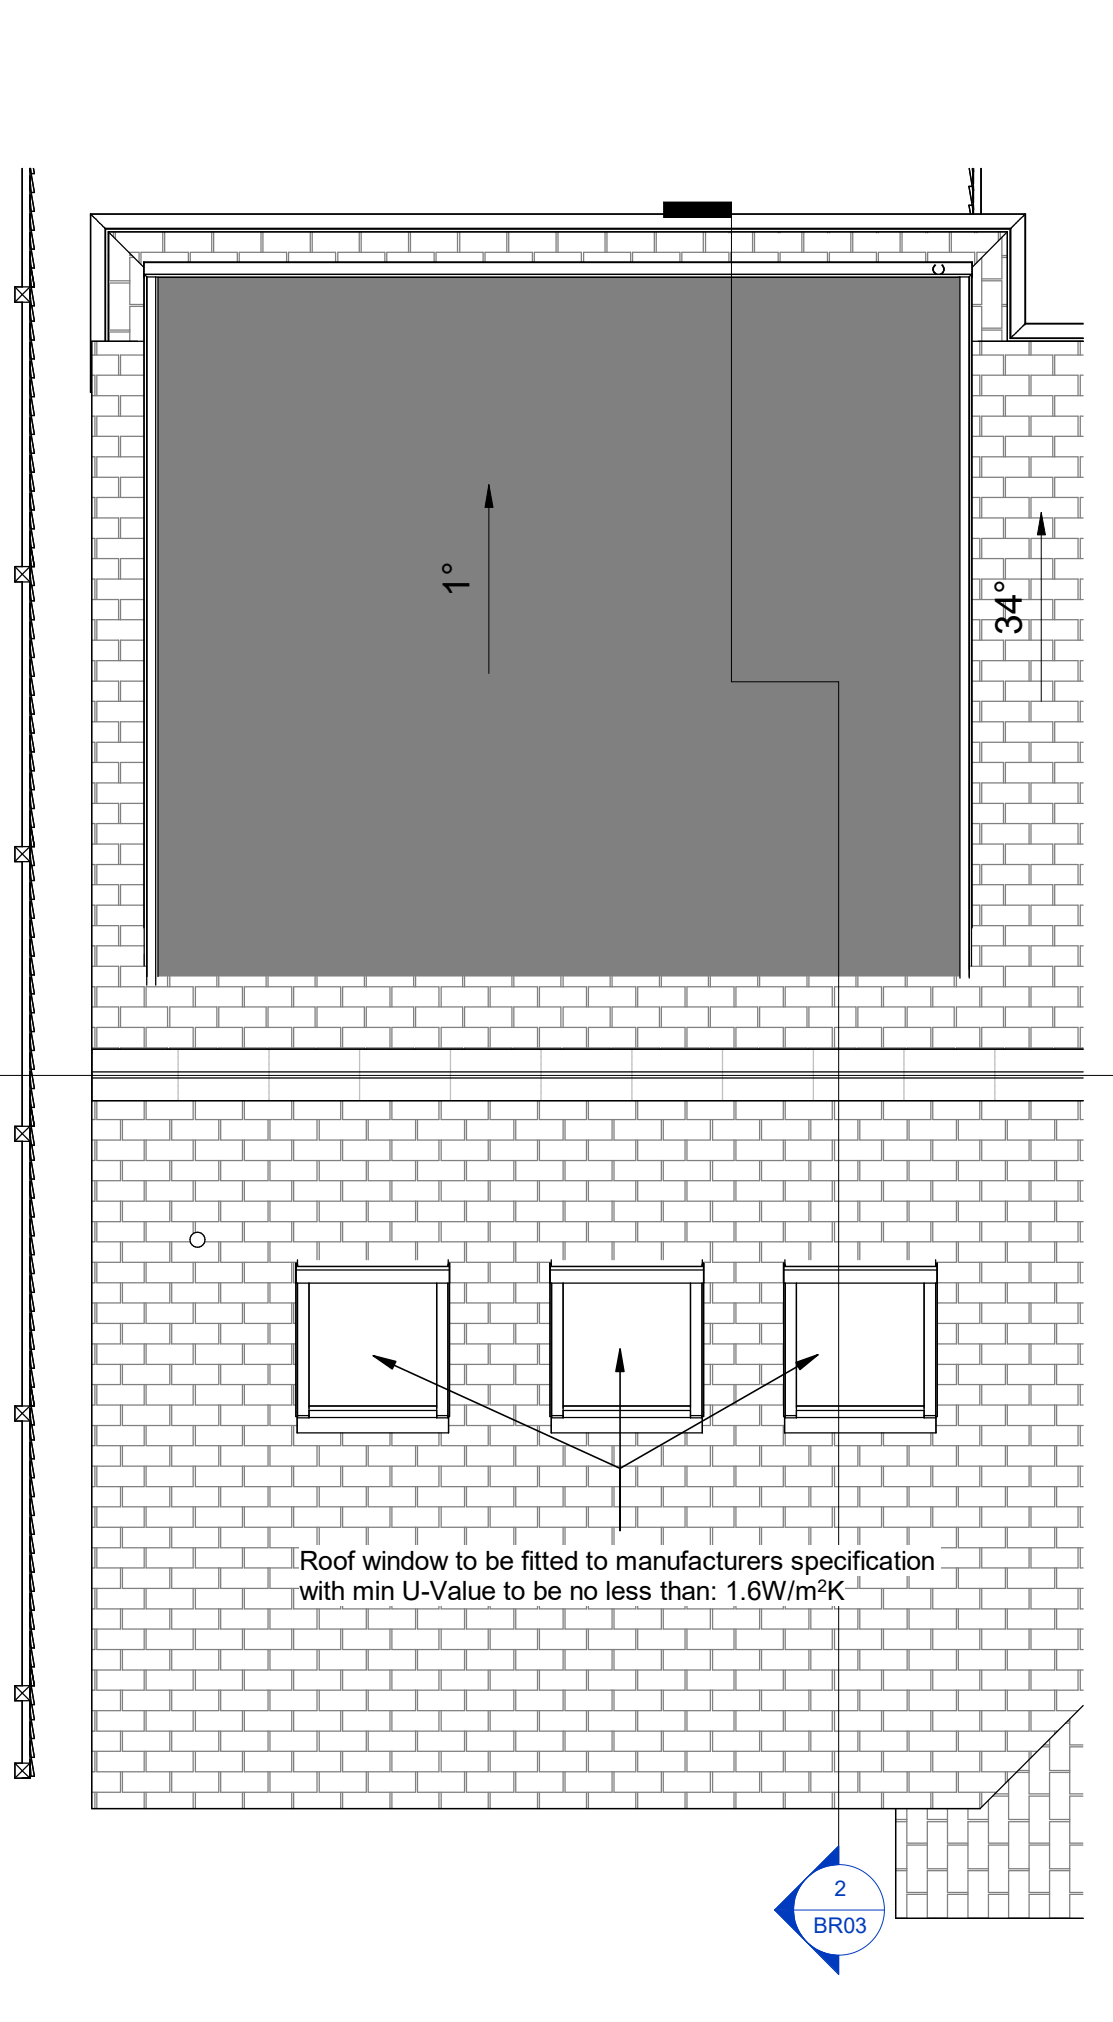


ROOF PLAN
1 : 50

LEGEND

- DEMOLISHED
- EXISTING
- PROPOSED

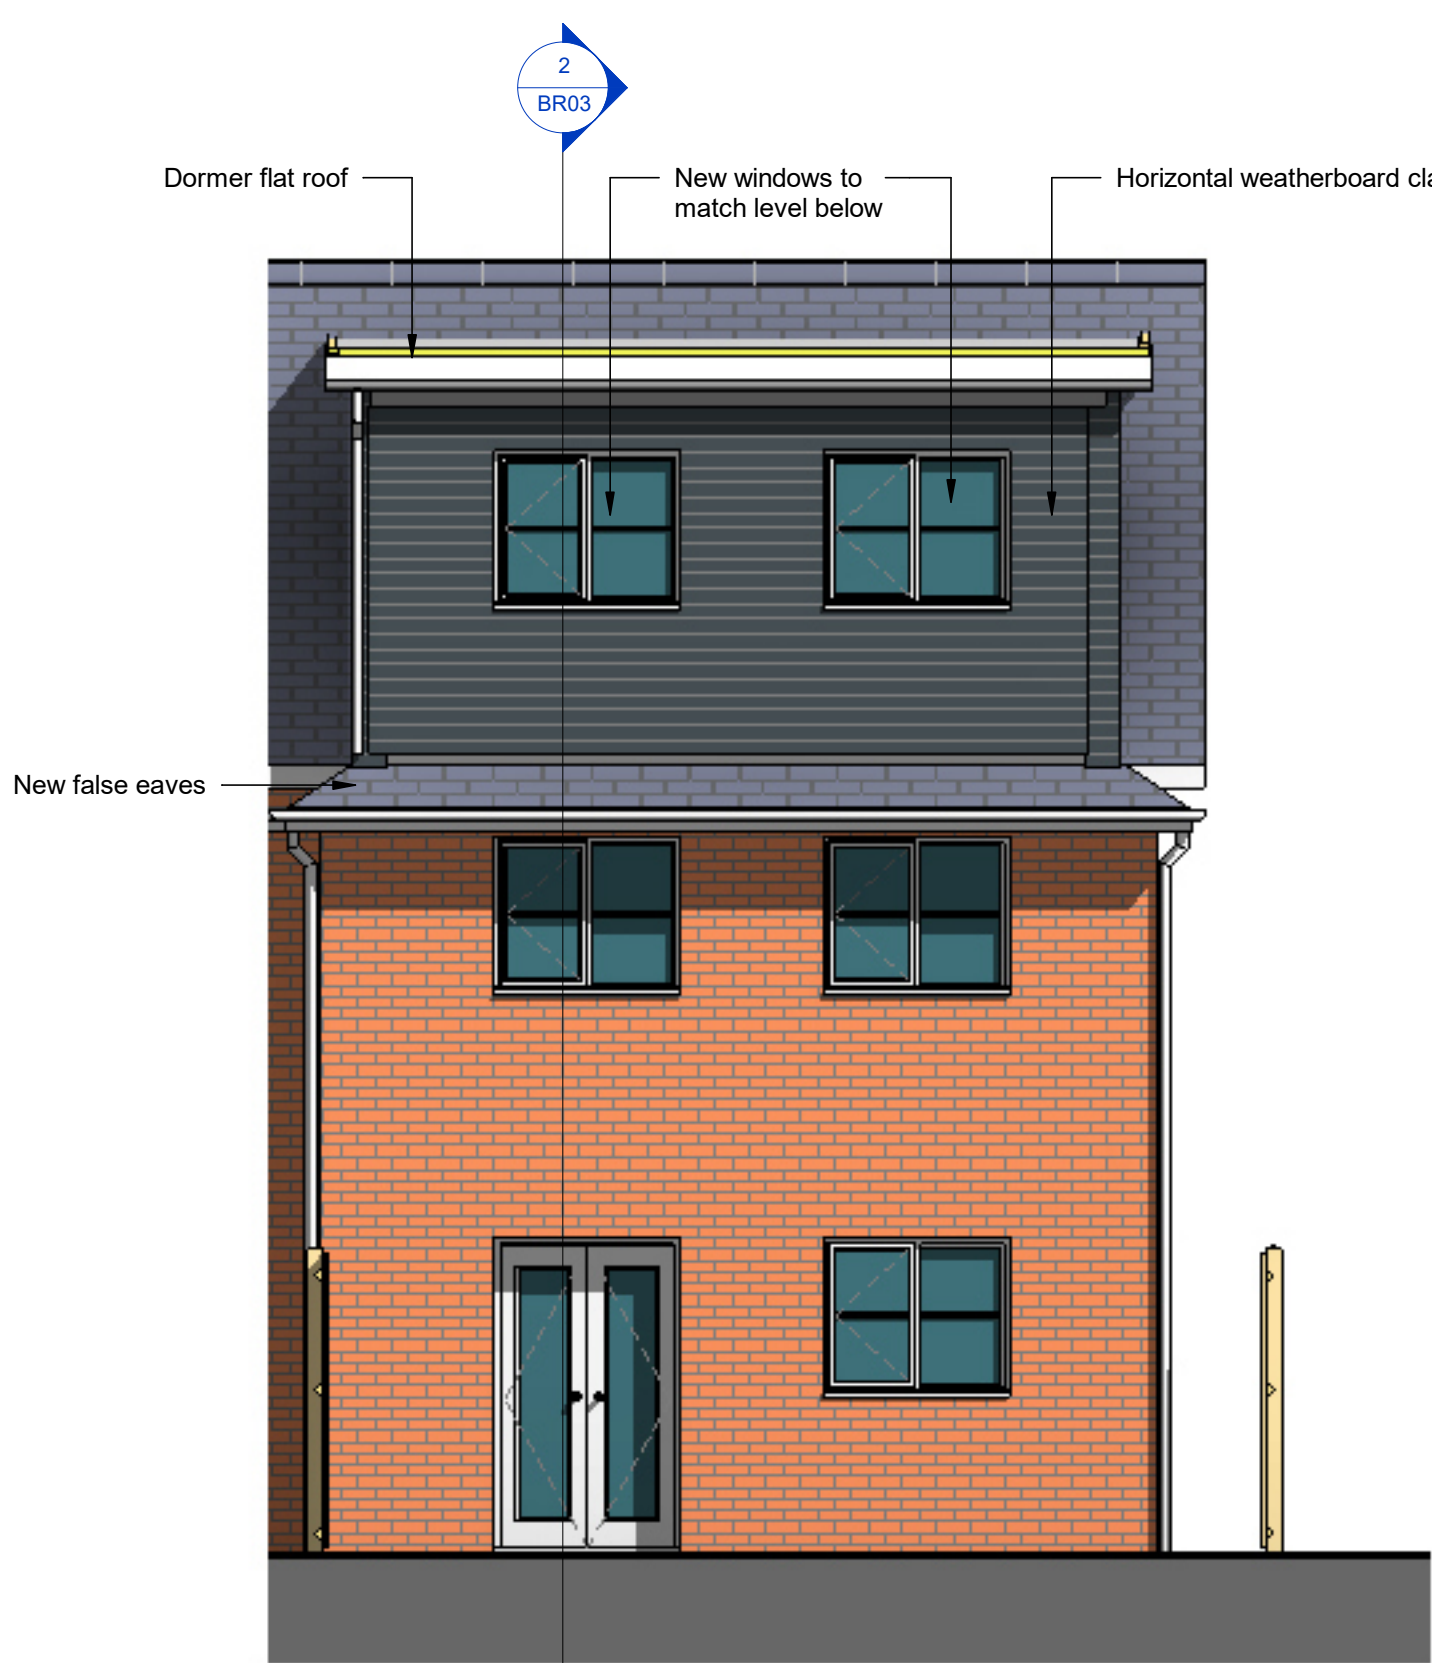

NORTH ELEVATION
1 : 50

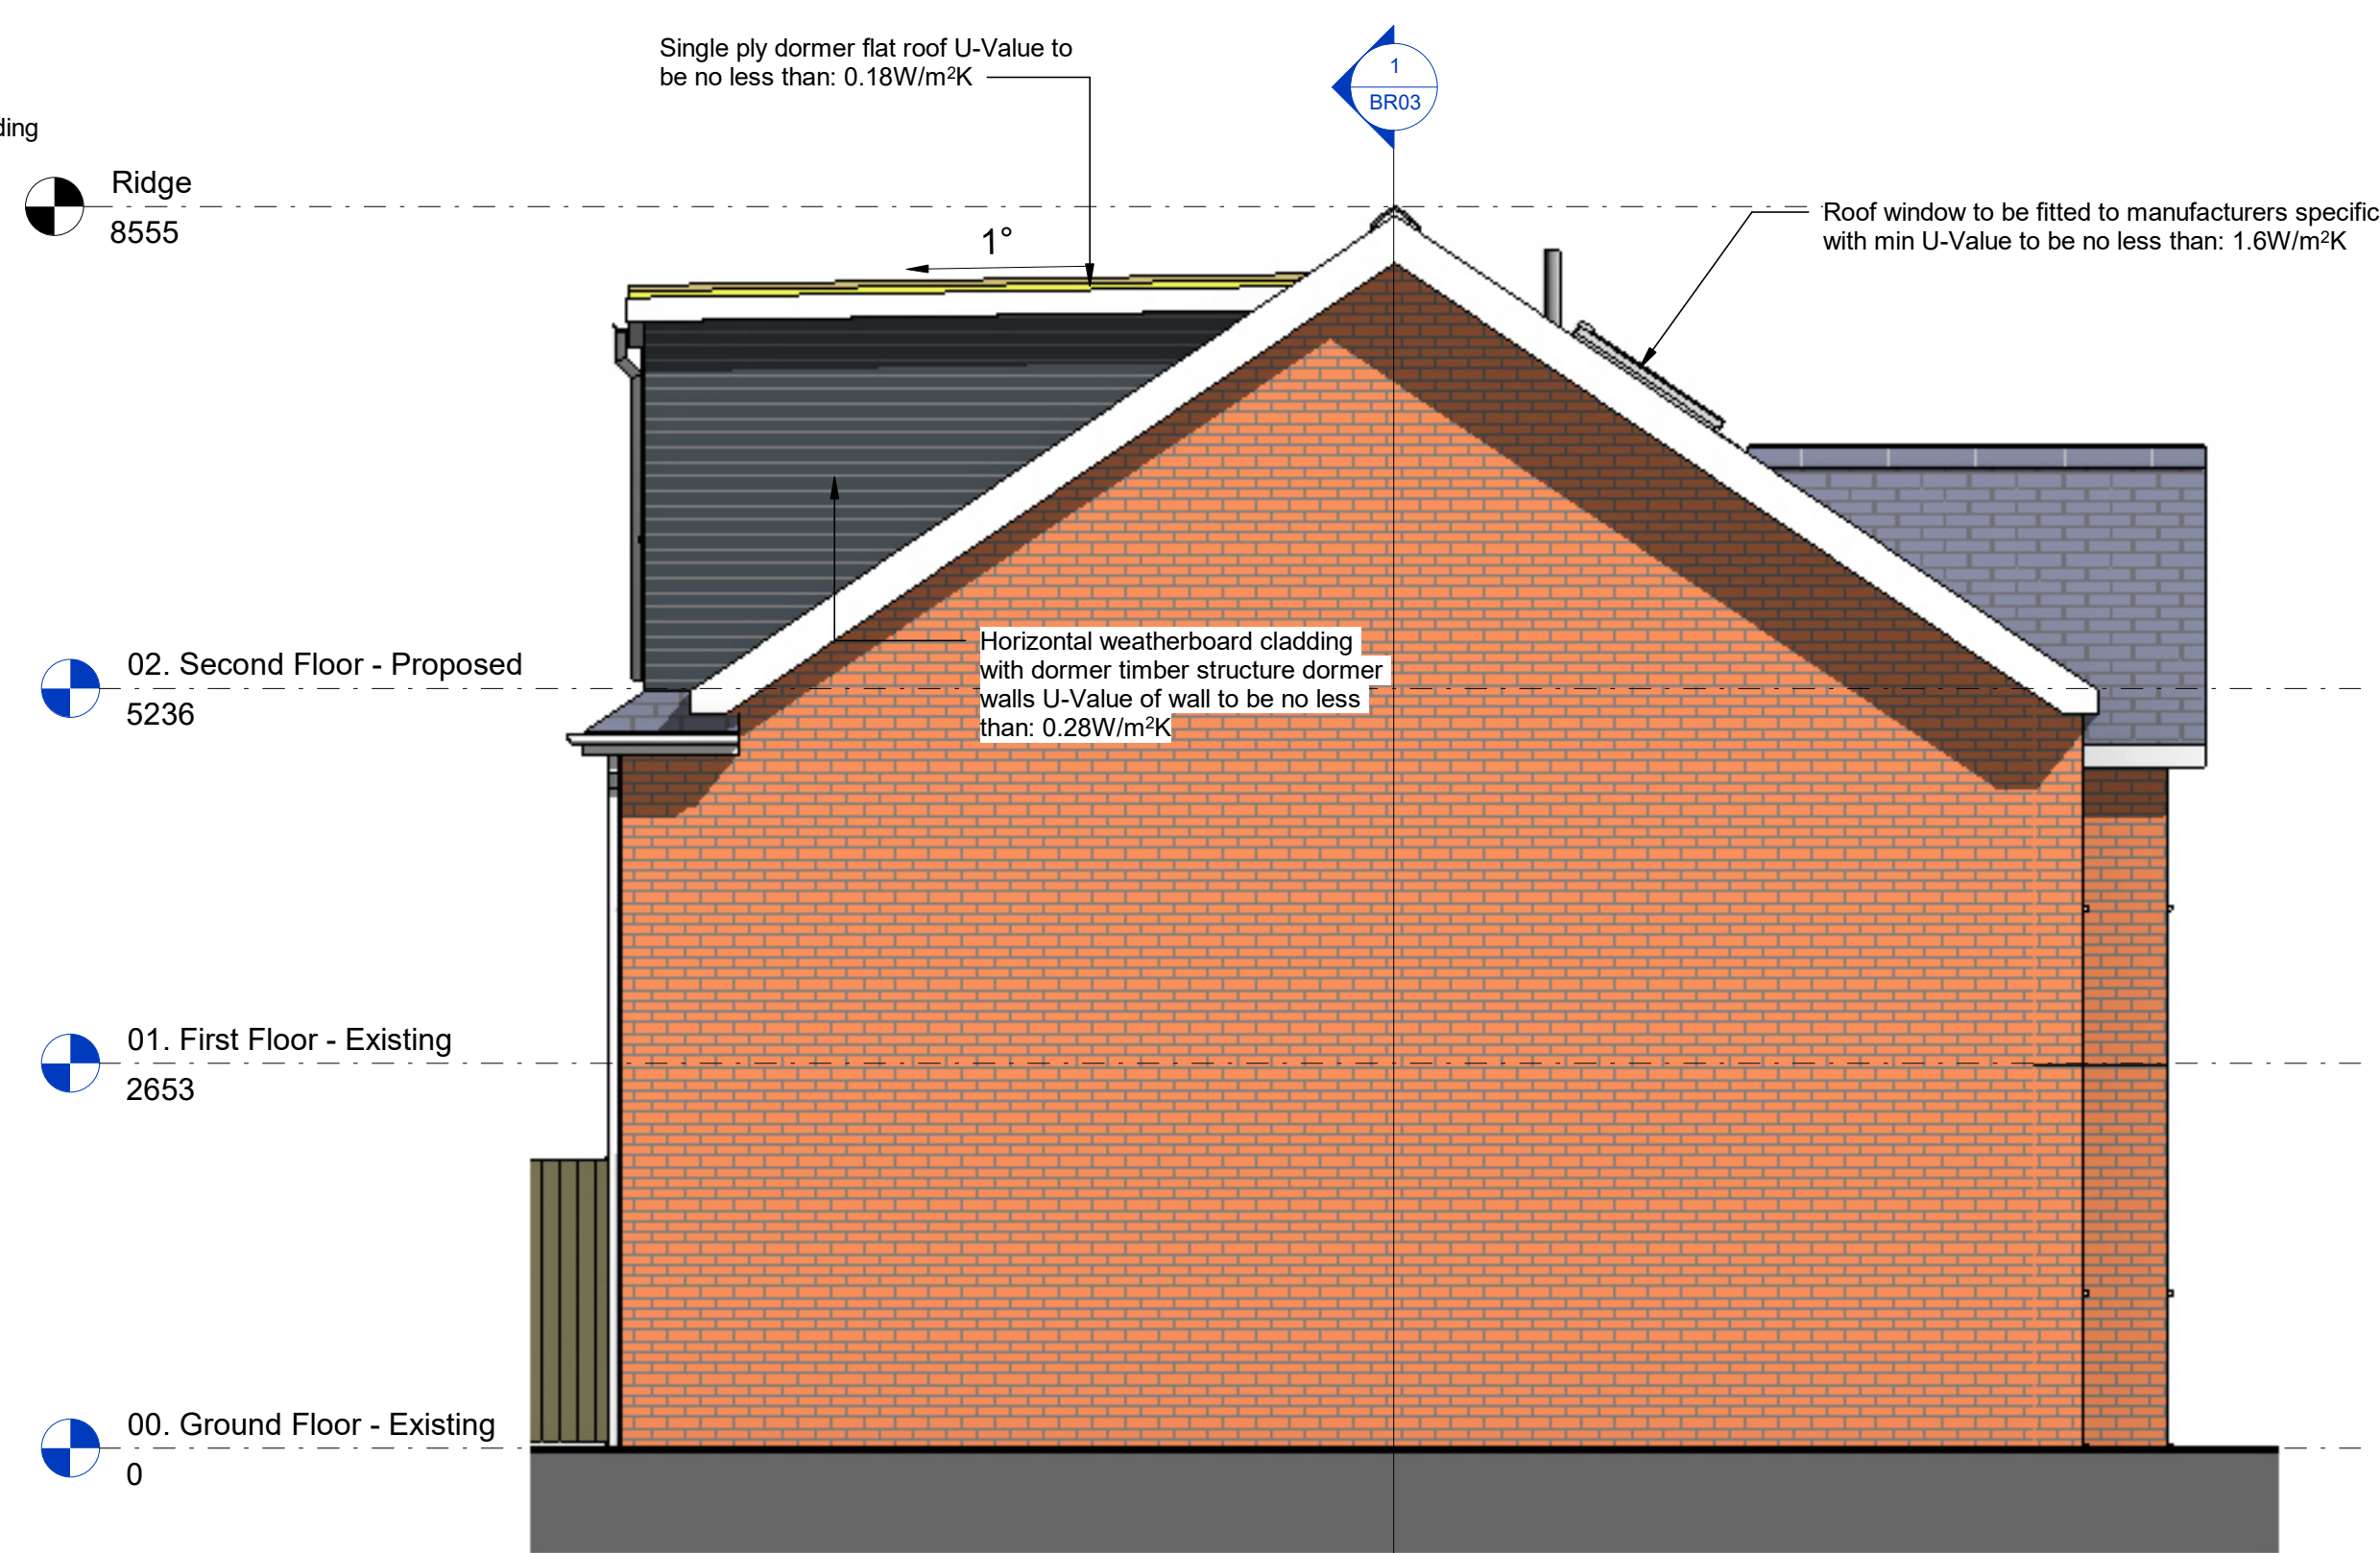


WEST ELEVATION
1 : 50



SOUTH ELEVATION
1 : 50

P2	UPDATED PLANNING APPLICATION	29/02/24 PM
P1	PLANNING APPLICATION ISSUE	27/02/24 PM
Revision		Date Initial

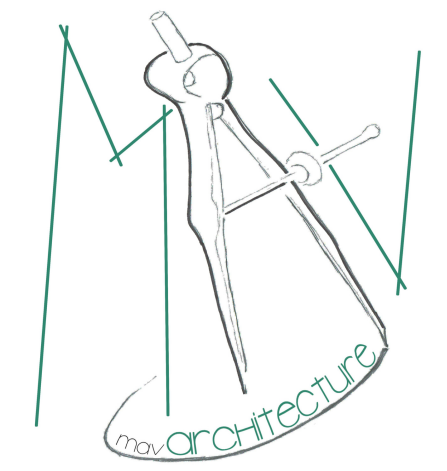

BIM Enabled Practice
This project was delivered using **Autodesk Revit®**
All dimensions are to be checked on site and any discrepancies reported to the architect before work commences. Figured dimensions only are to be taken from this drawing. This drawing is to be read in conjunction with all relevant consultants and/or specialists drawings/documents and any discrepancies or variations notified to the architect before work commences. This drawing is copyright and may not be reproduced, wholly or in part, without the consent of the architect.

Loft Conversion
3 The Heathers
SO50 5JZ
Mr and Mrs Mavrodaris
PROPOSED PLANS & ELEVATIONS

Scale at 1:50 in meters
0 2.5 4.5

Scale @ A1	Drawn	Checked	Date
1 : 50	PM	CM	25/04/23
Job Number & Drawing Number	Revision		
114 - PL02	P2		