





SITE PLAN
1 : 200

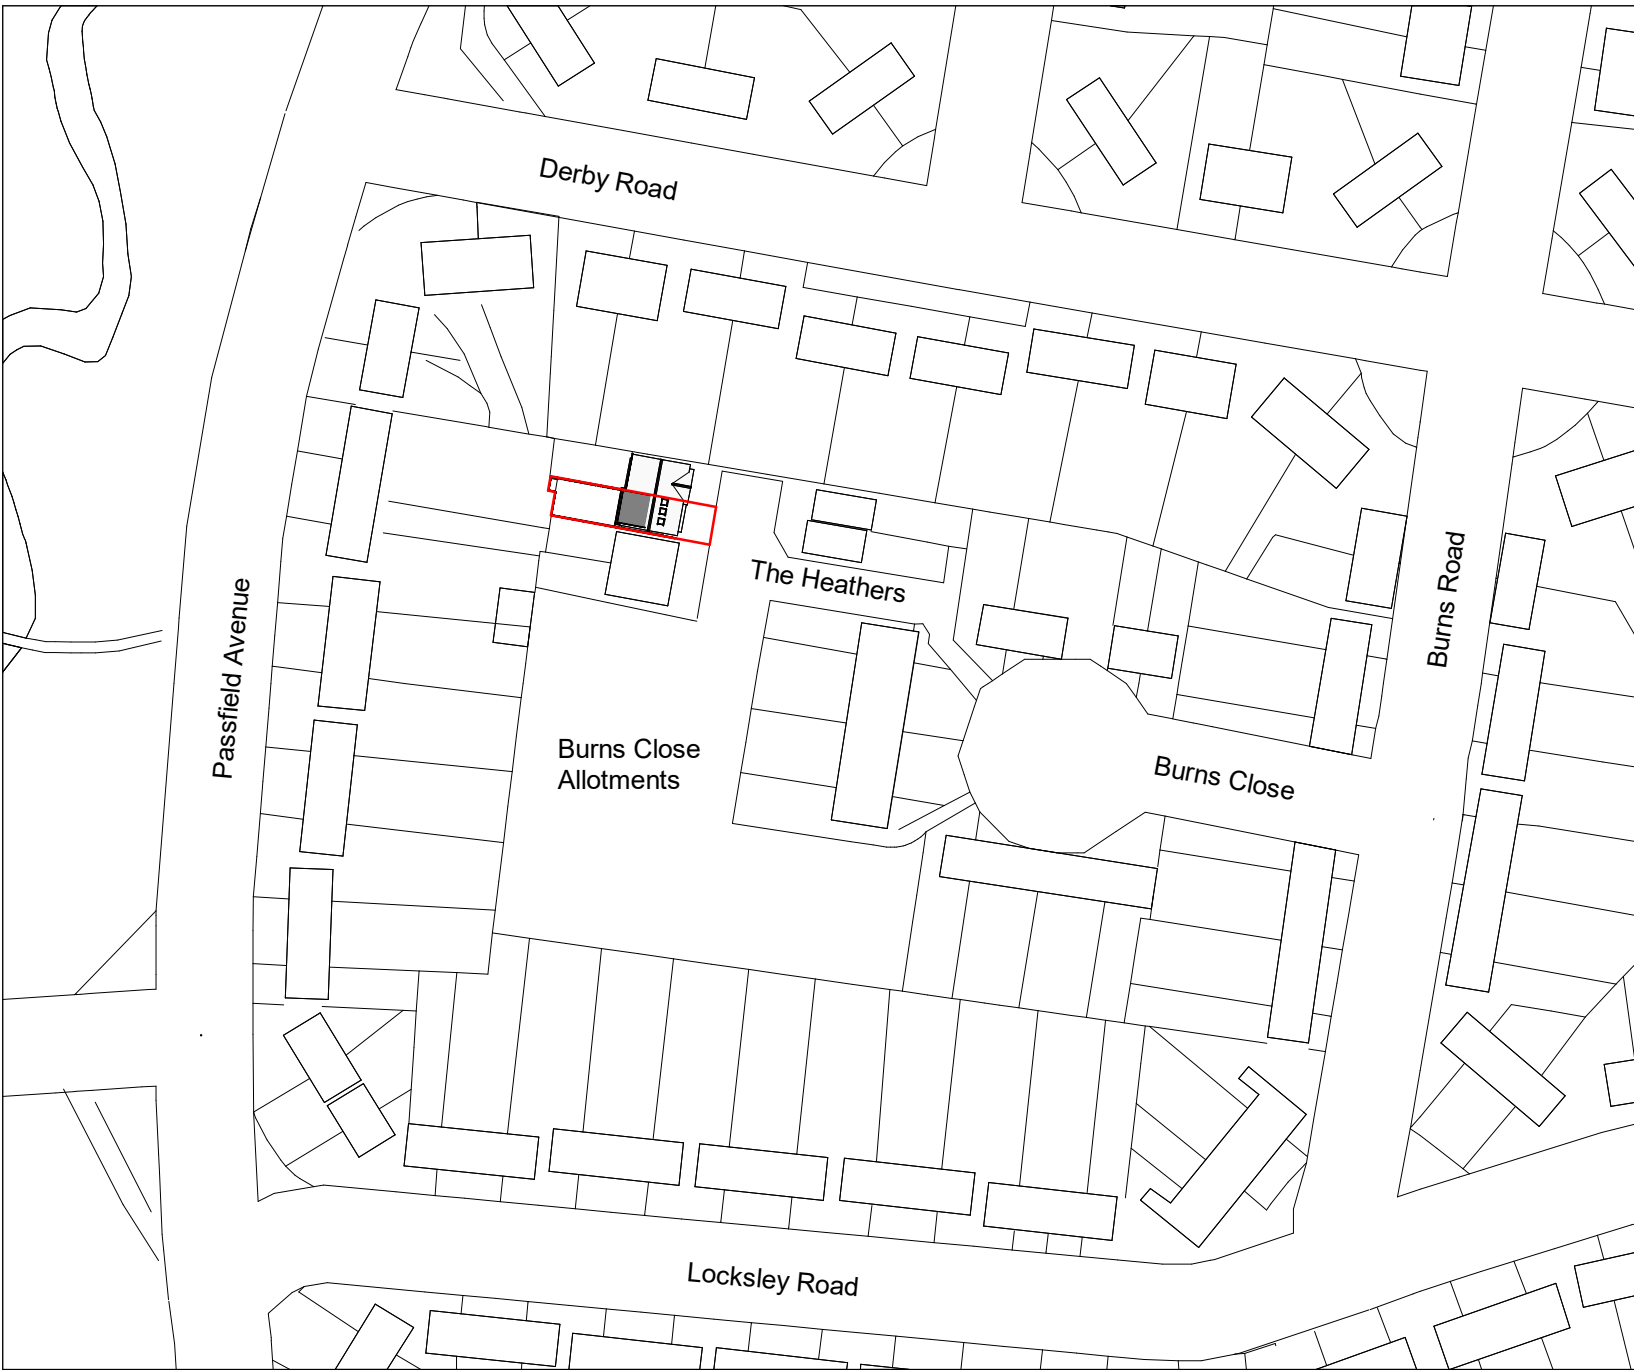

LOCATION PLAN
1 : 1250

P1	UPDATED PLANNING APPLICATION	29/02/24 PM
Revision	Date	Initial

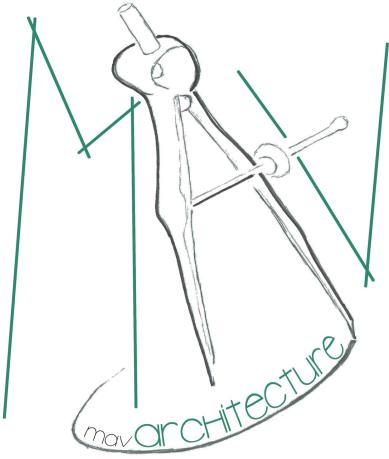

BIM Enabled Practice
This project was delivered using **Autodesk Revit®**
All dimensions are to be checked on site and any discrepancies reported to the architect before work commences. Figured dimensions only are to be taken from this drawing. This drawing is to be read in conjunction with all relevant consultants and/or specialists drawings/documents and any discrepancies or variations notified to the architect before work commences. This drawing is copyright and may not be reproduced, wholly or in part, without the consent of the architect.

Loft Conversion

3 The Heathers
SO50 5JZ
Mr and Mrs Mavrodaris
LOCATION AND SITE PLAN



PLANNING			
Scale @ A1	Drawn	Checked	Date
As indicated	PM	CM	29/02/2024
Job Number & Drawing Number		Revision	
114 - PL00		P1	