




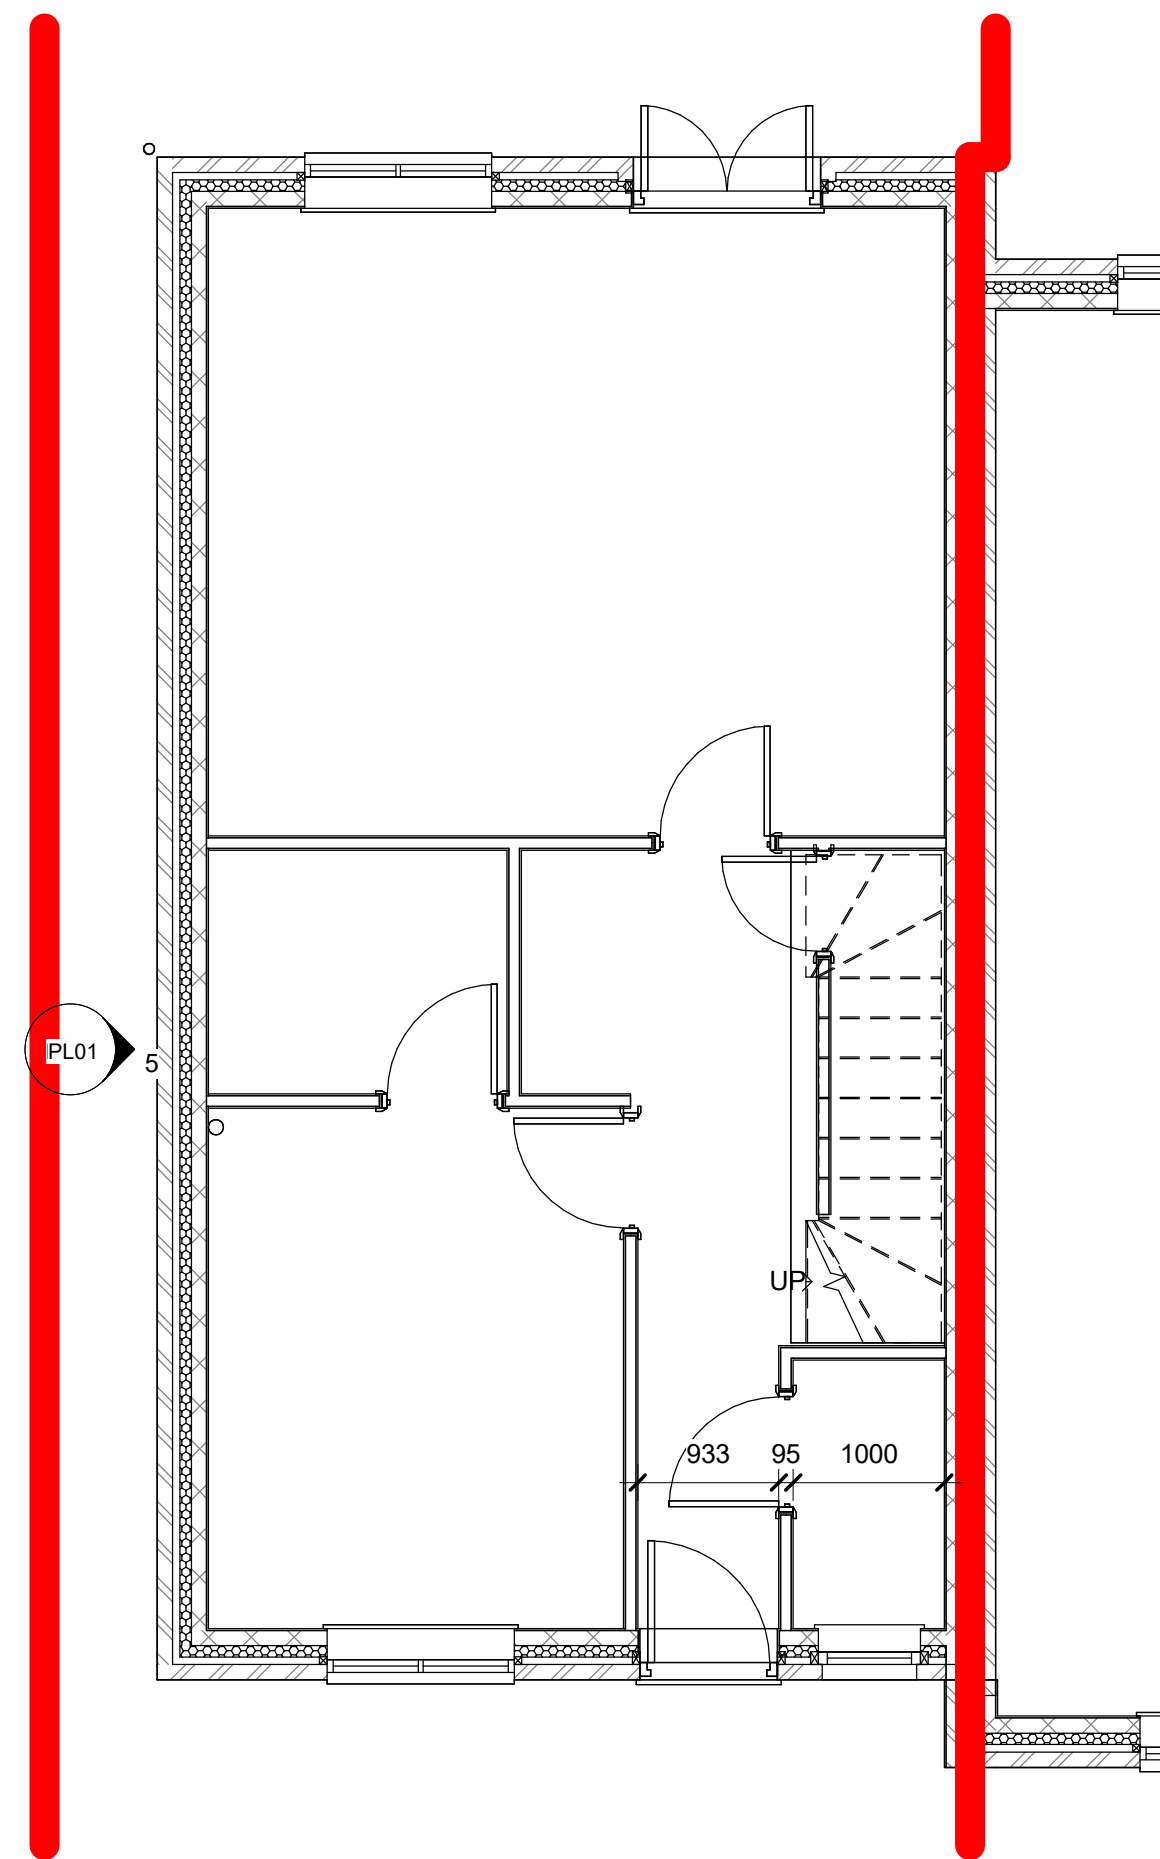


GROUND FLOOR
1 : 50

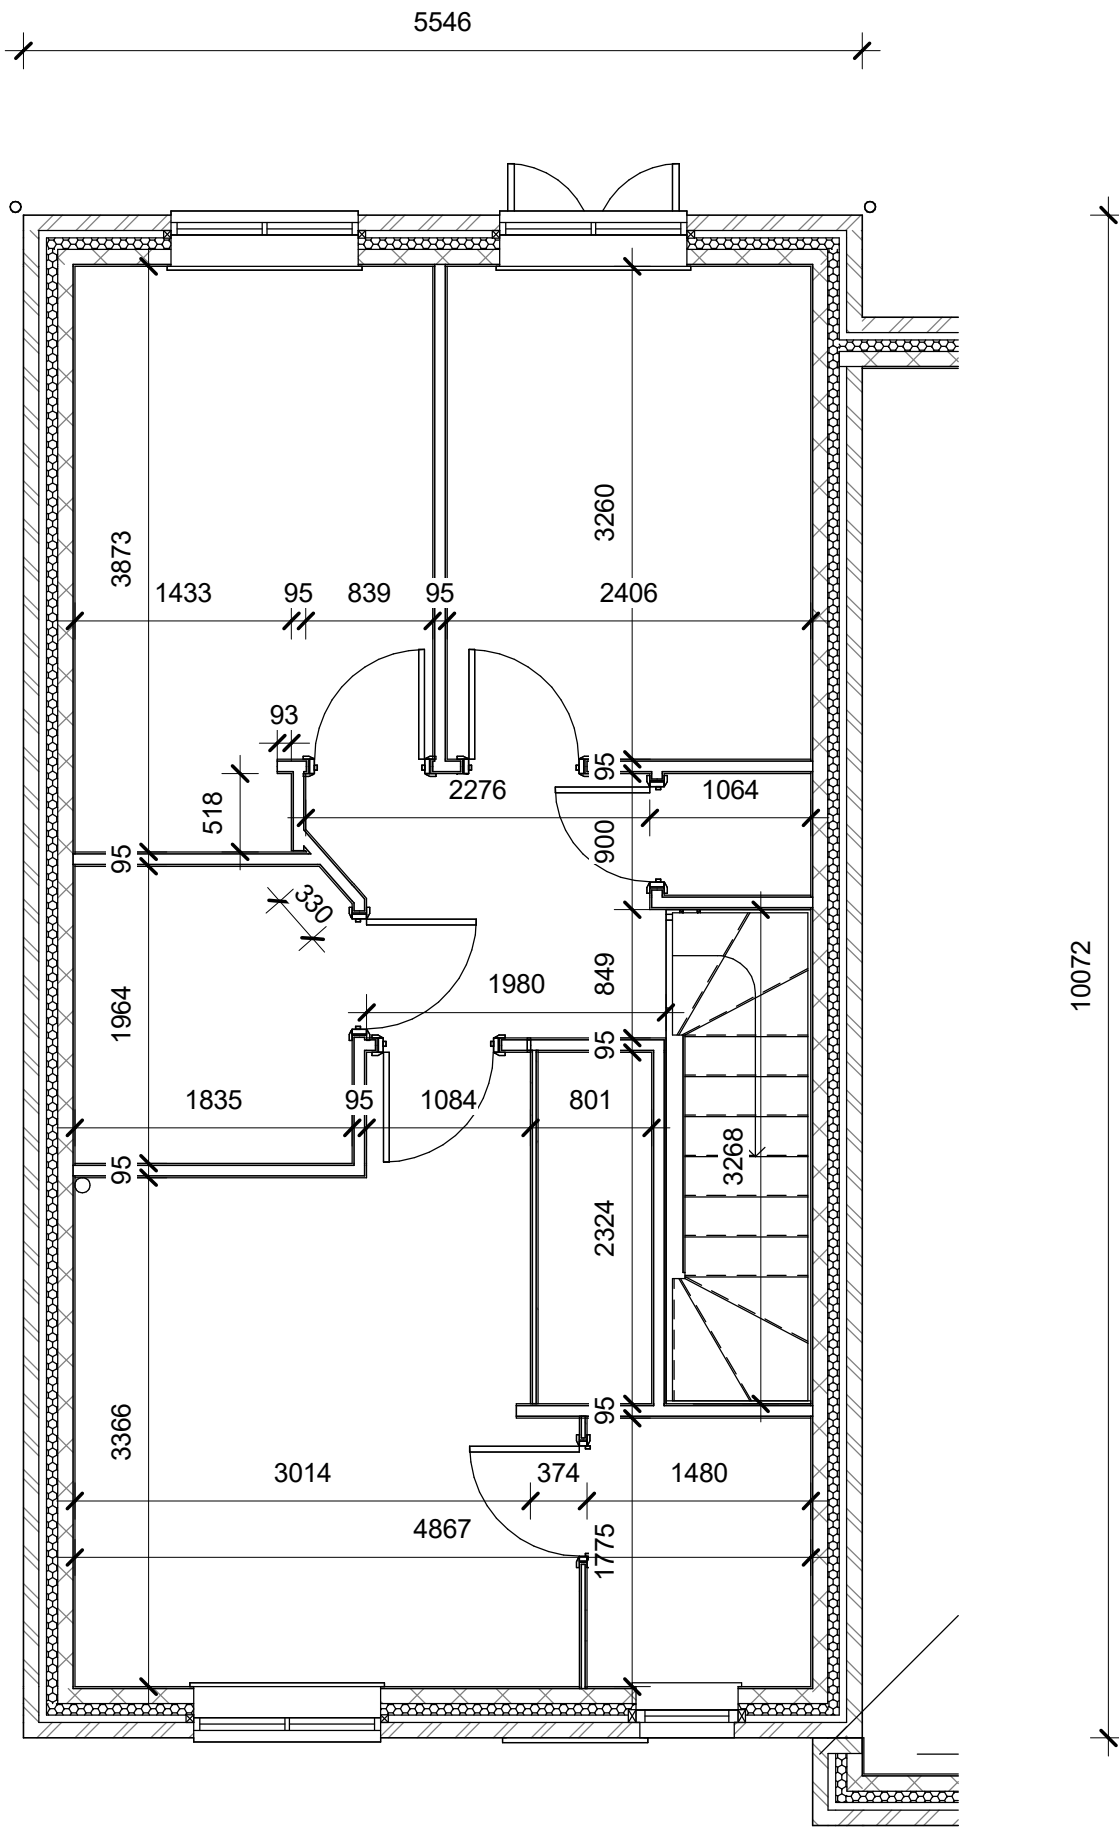

FIRST FLOOR
1 : 50

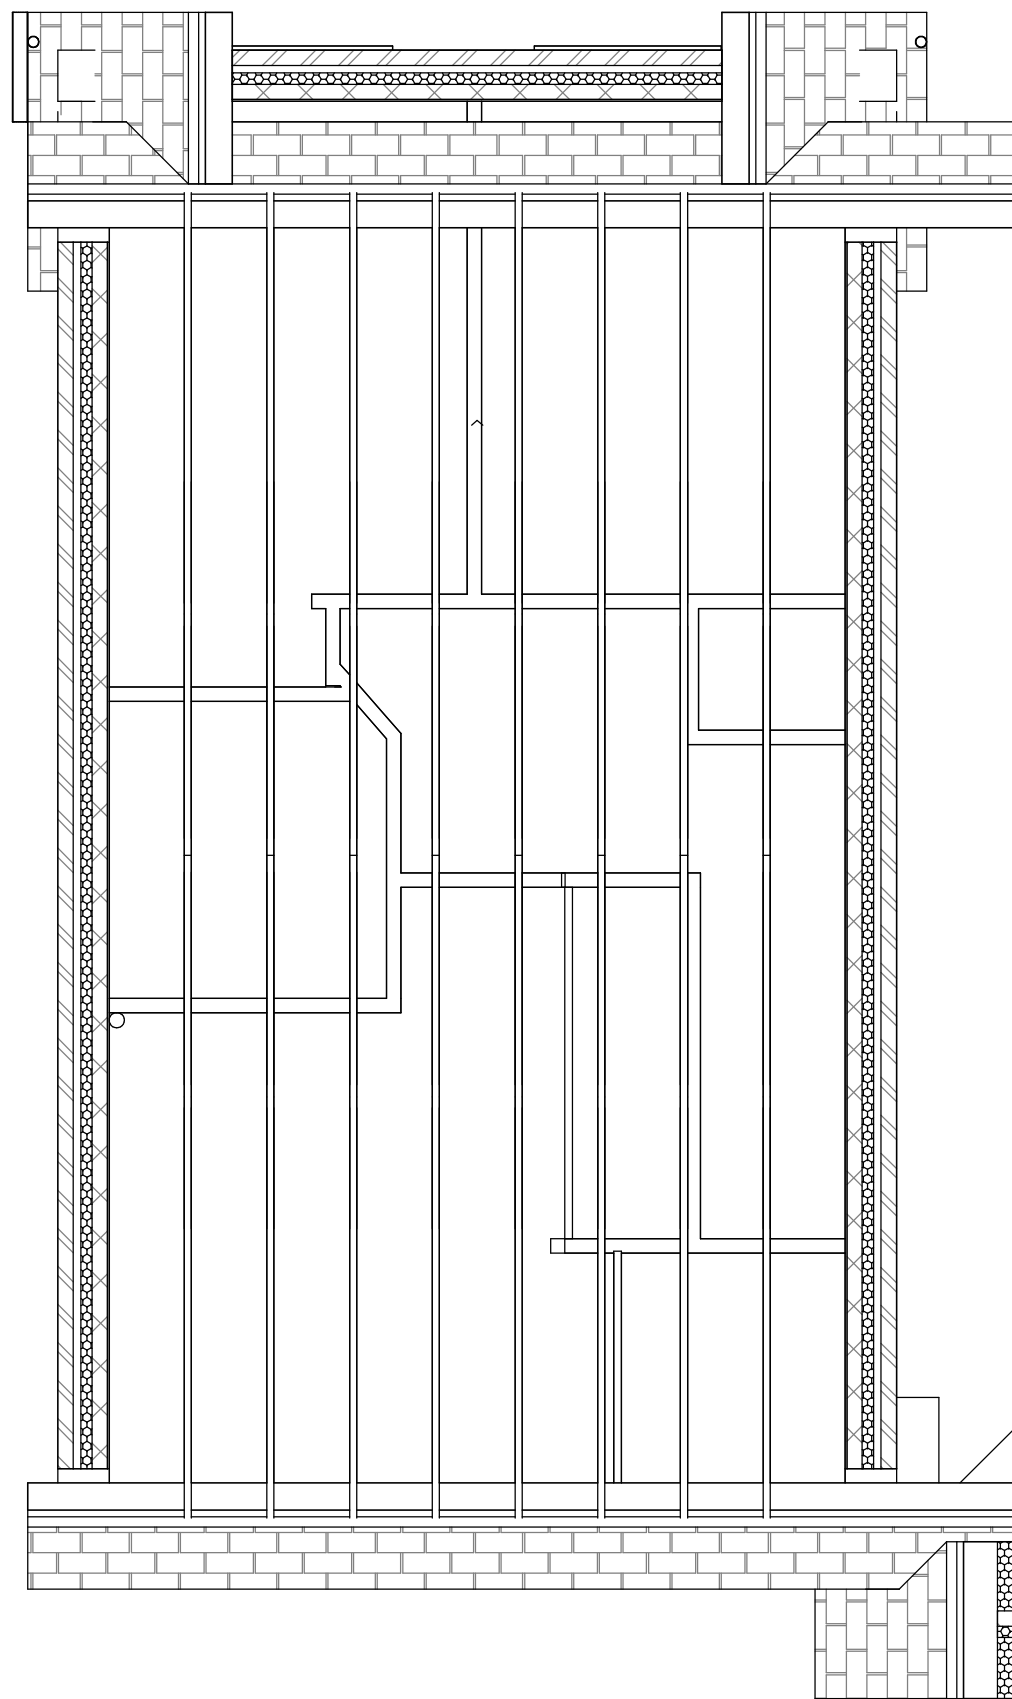


SECOND FLOOR
1 : 50

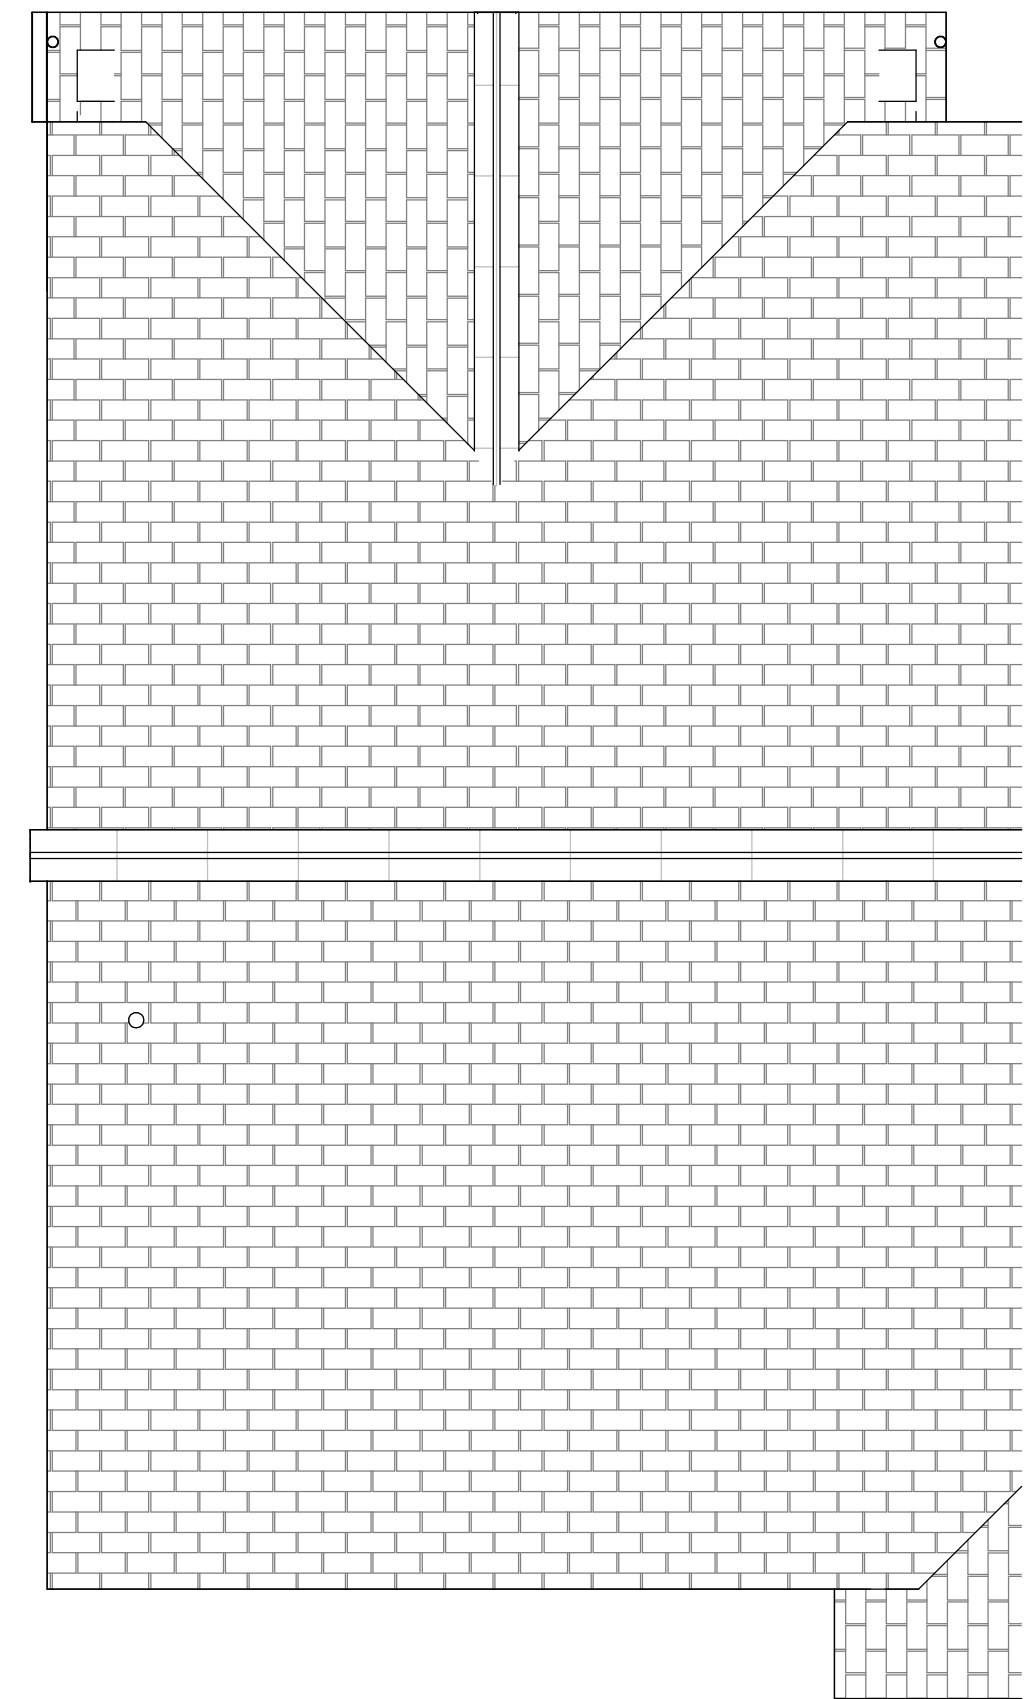

ROOF PLAN
1 : 50



NORTH ELEVATION
1 : 50

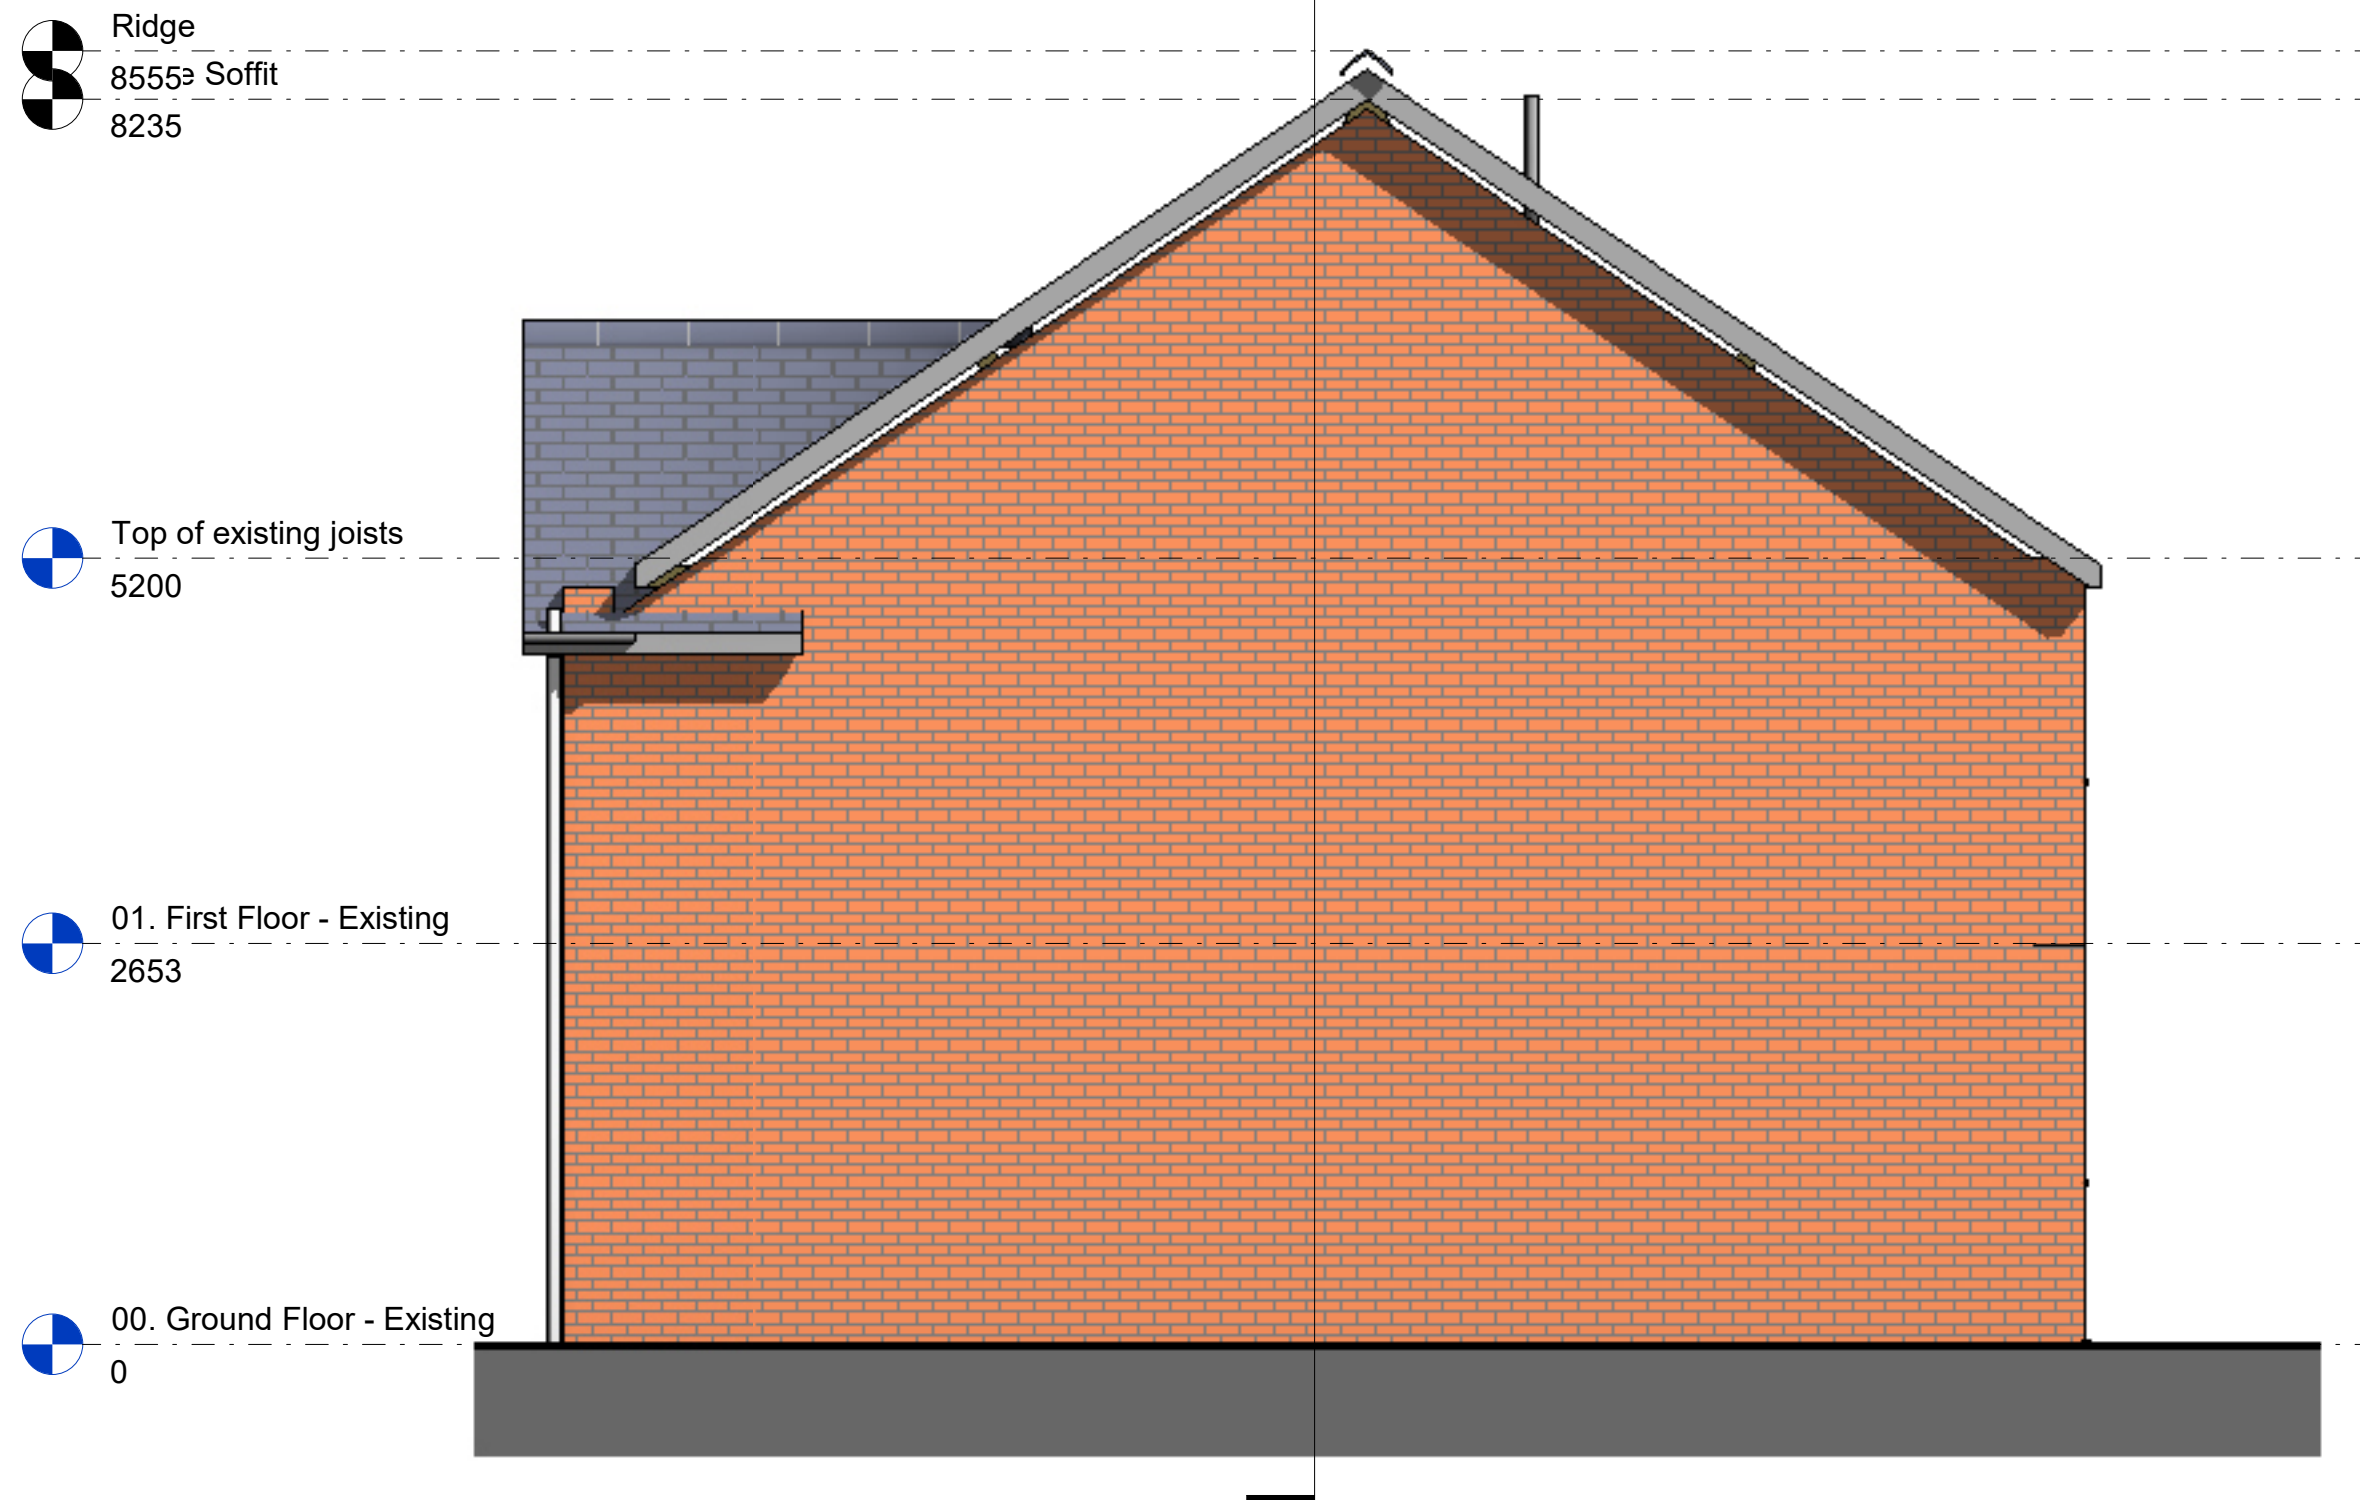

WEST ELEVATION
1 : 50



SOUTH ELEVATION
1 : 50

Ridge
8555
Soffit
8235


Top of existing joists
5200

01. First Floor - Existing
2653

00. Ground Floor - Existing
0

P2	UPDATED PLANNING APPLICATION	29/02/24 PM
P1	PLANNING APPLICATION ISSUE	27/02/24 PM

Revision	Date	Initial
----------	------	---------

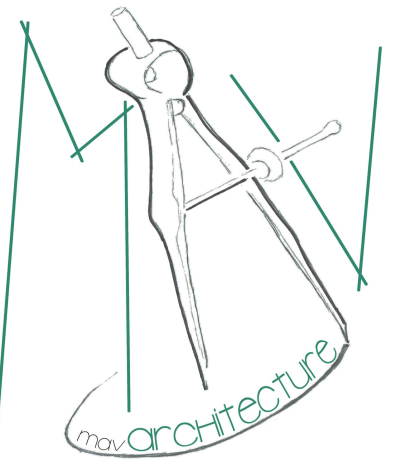

BIM Enabled Practice
This project was delivered using **Autodesk Revit®**

All dimensions are to be checked on site and any discrepancies reported to the architect before work commences. Figured dimensions only are to be taken from this drawing. This drawing is to be read in conjunction with all relevant consultants and/or specialists drawings/documents and any discrepancies or variations notified to the architect before work commences. This drawing is copyright and may not be reproduced, wholly or in part, without the consent of the architect.

Loft Conversion
3 The Heathers
SO50 5JZ
Mr and Mrs Mavrodaris
EXISTING PLANS, SECTIONS & ELE's

Scale at 1:50 in meters
0 2.5 4.5

PLANNING			
Scale @ A1	Drawn	Checked	Date
1 : 50	PM	CM	27/02/2024
Job Number & Drawing Number		Revision	
114 - PL01		P2	