



Notes:

THIS DRAWING IS THE COPYRIGHT OF THE DESIGNER AND MAY NOT BE COPIED, ALTERED OR REPRODUCED IN ANY FORM, OR PASSED TO A THIRD PARTY WITHOUT THE WRITTEN CONSENT OF THE DESIGNER.


DIMENSIONS SHOULD BE CHECKED AND VERIFIED ON SITE AND ANY DISCREPANCIES SHOULD BE REPORTED TO THE DESIGNER.

DO NOT SCALE FROM THIS DRAWING, EXCEPT FOR PLANNING PURPOSES. USE FIGURED DIMENSIONS ONLY.

IF IN DOUBT ASK FOR CONFIRMATION.

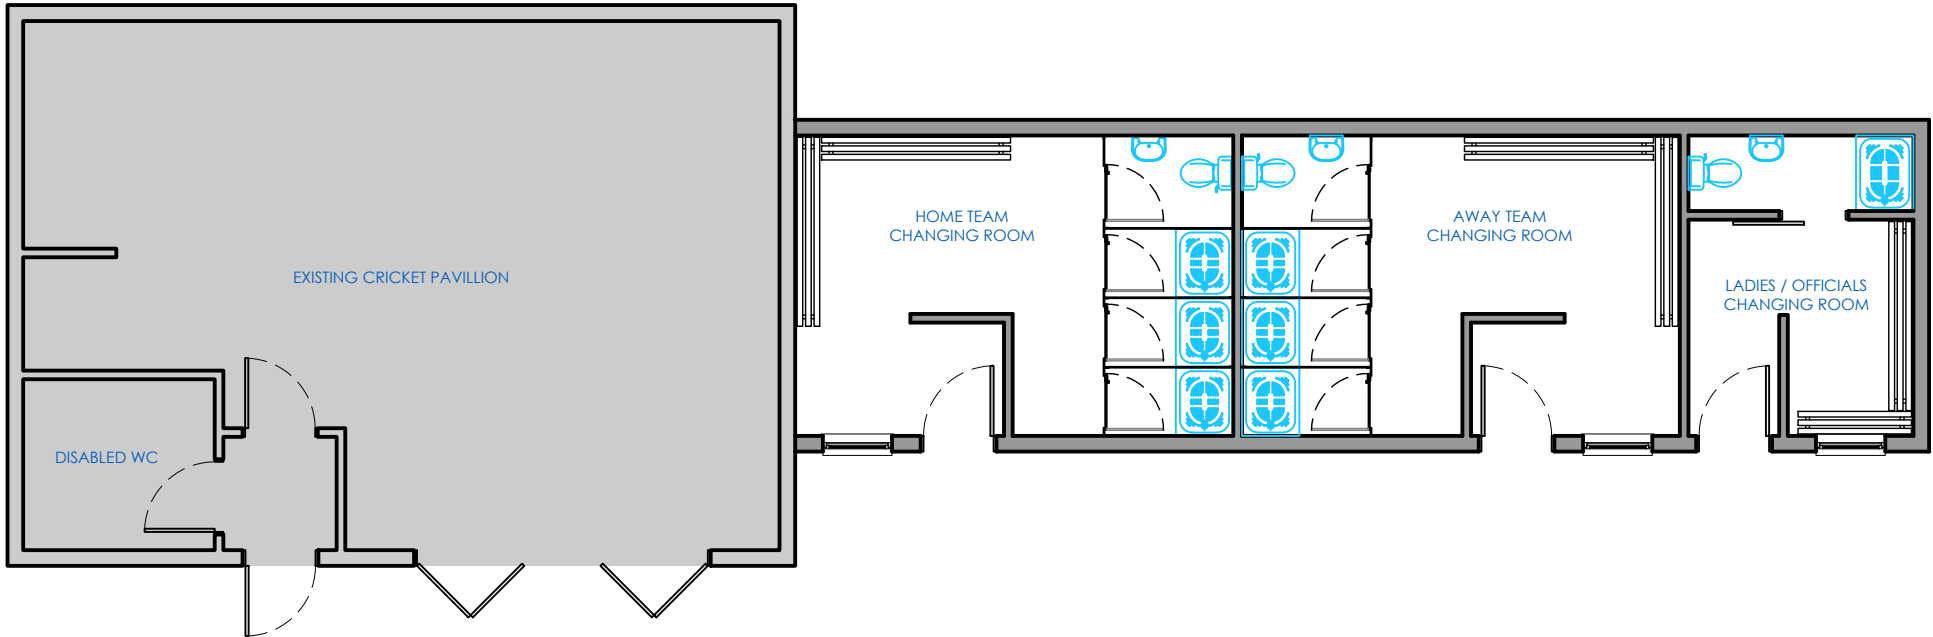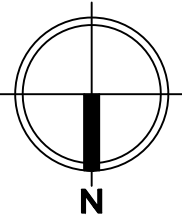

PROPOSED GROUND FLOOR PLAN

 

PROPOSED ROOF PLAN

A	GENERAL AMENDMENT		ML	23-02-24
REV:	DESCRIPTION:		BY:	DATE:
STATUS:		PLANNING		
ADDRESS:				
NETLEY & HIGHFIELD CRICKET CLUB				
VT SPORTS GROUND, PORTSMOUTH ROAD				
SOUTHAMPTON. SO19 9PW				
SITE:				
VT SPORTS GROUND,				
PORTSMOUTH ROAD. SO19 9PW				
TITLE:				
PROPOSED GF & ROOF PLAN				
SCALE AT A3:	DATE:	DRAWN:	CHECKED:	
1:100	05-01-24	ML		
DRAWING NO:			REVISION:	
24-001-101			A	