




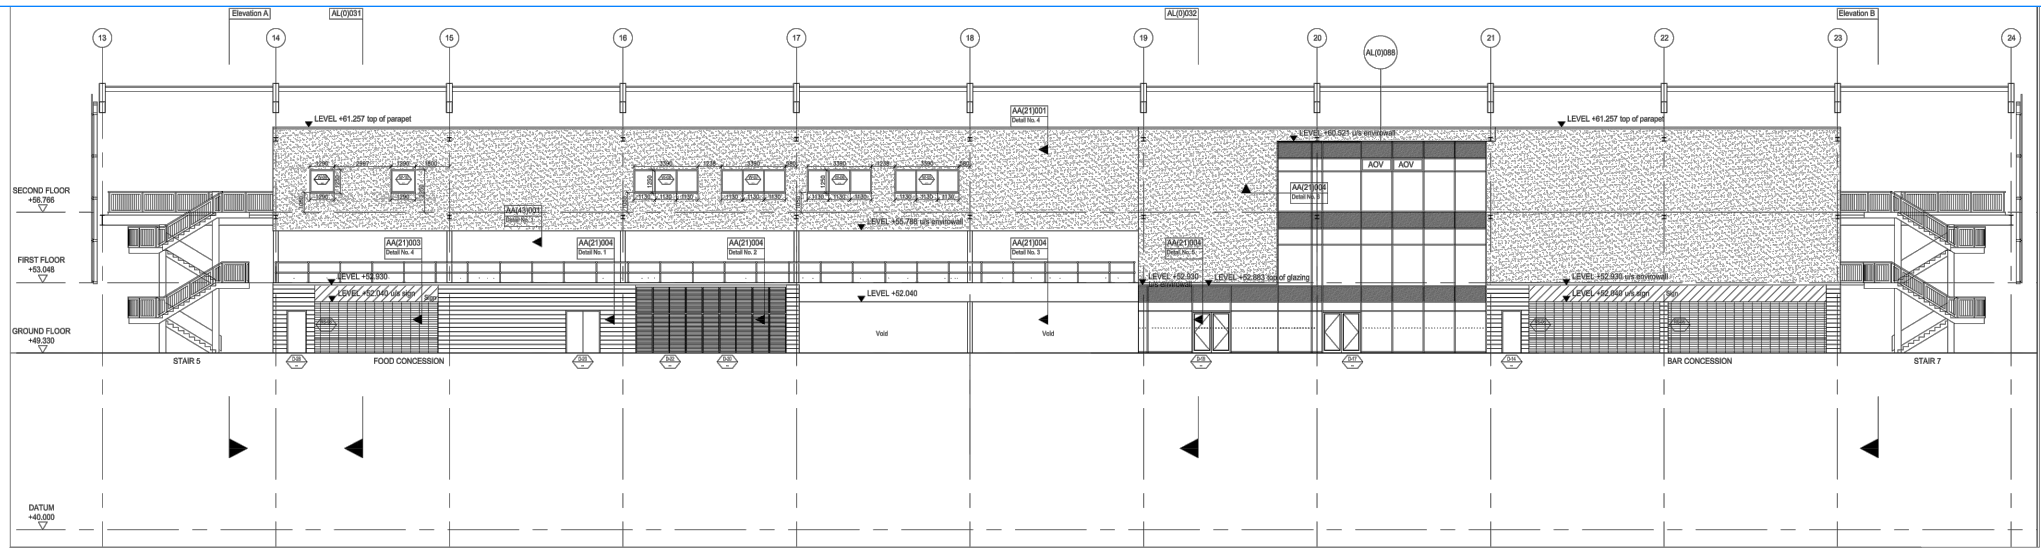


Existing Front Elevation

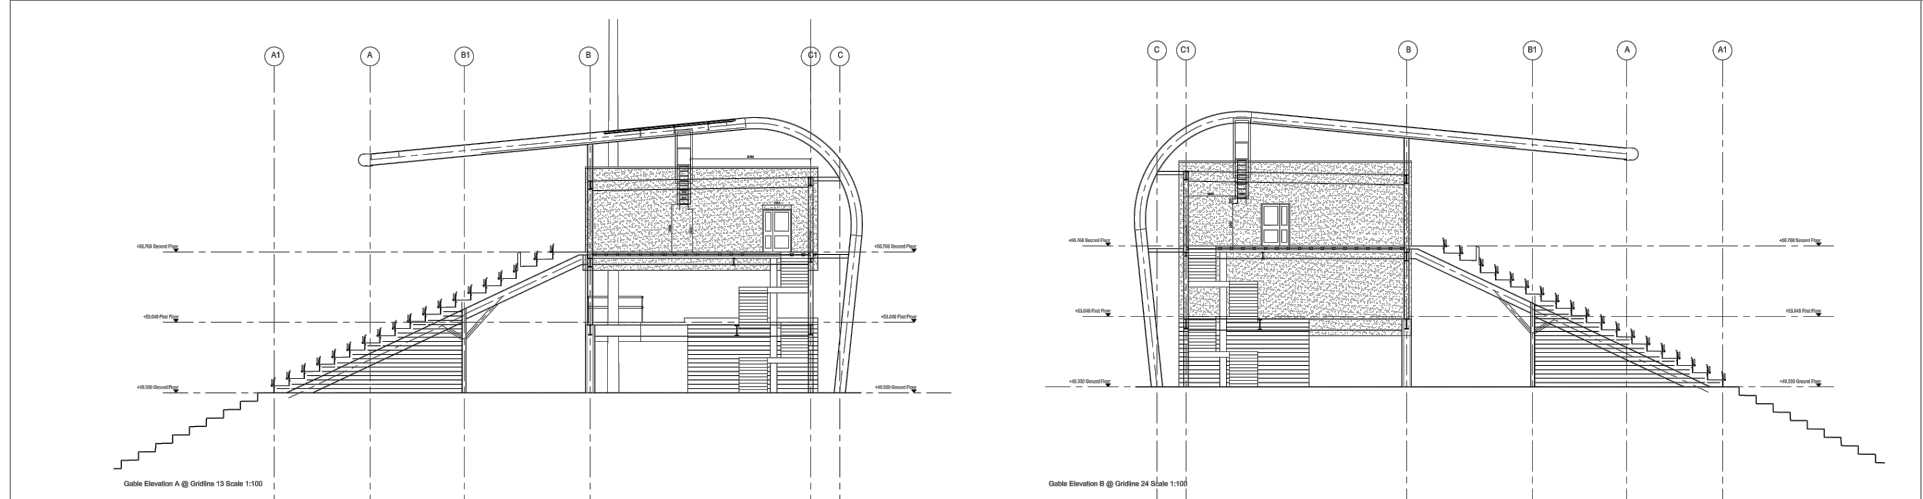

Existing Side Elevations

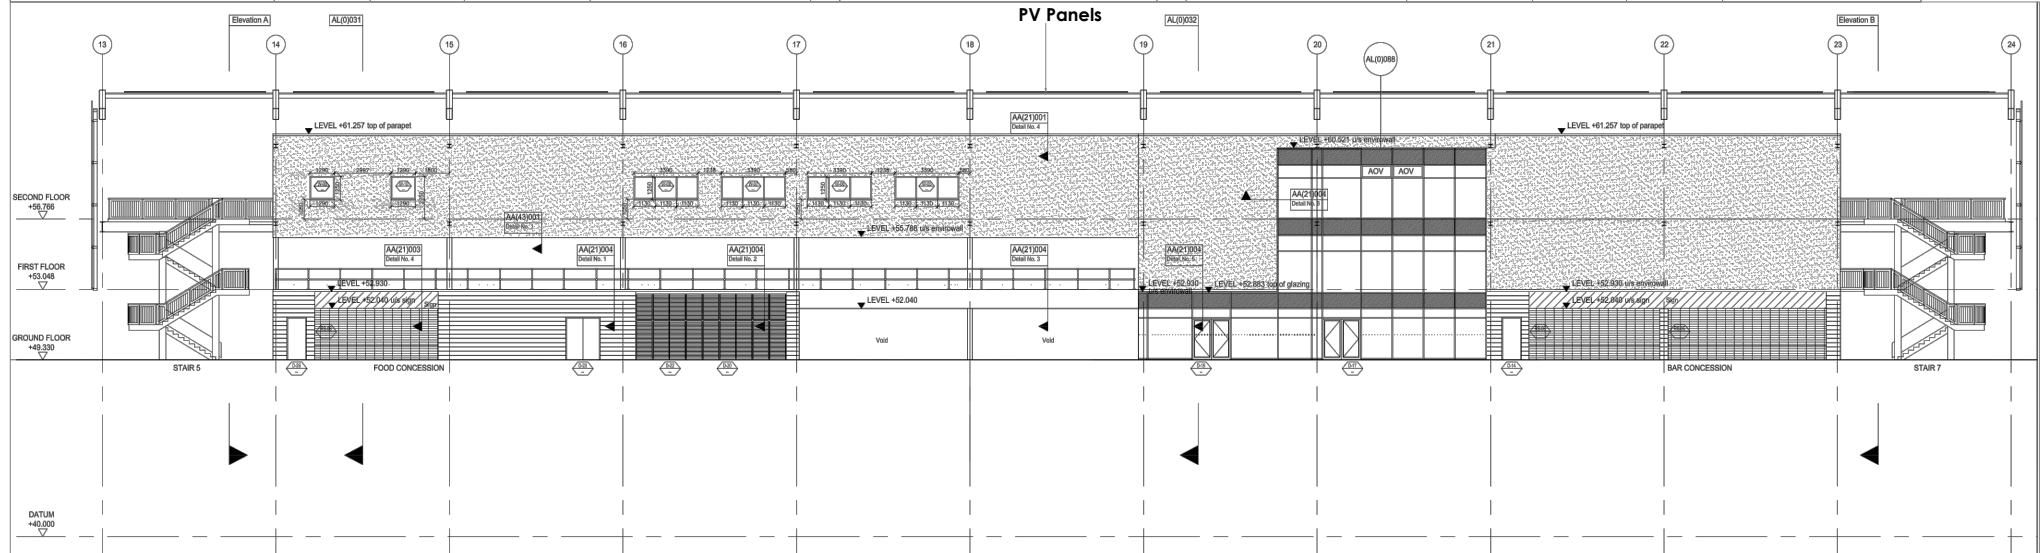

Proposed Front Elevation

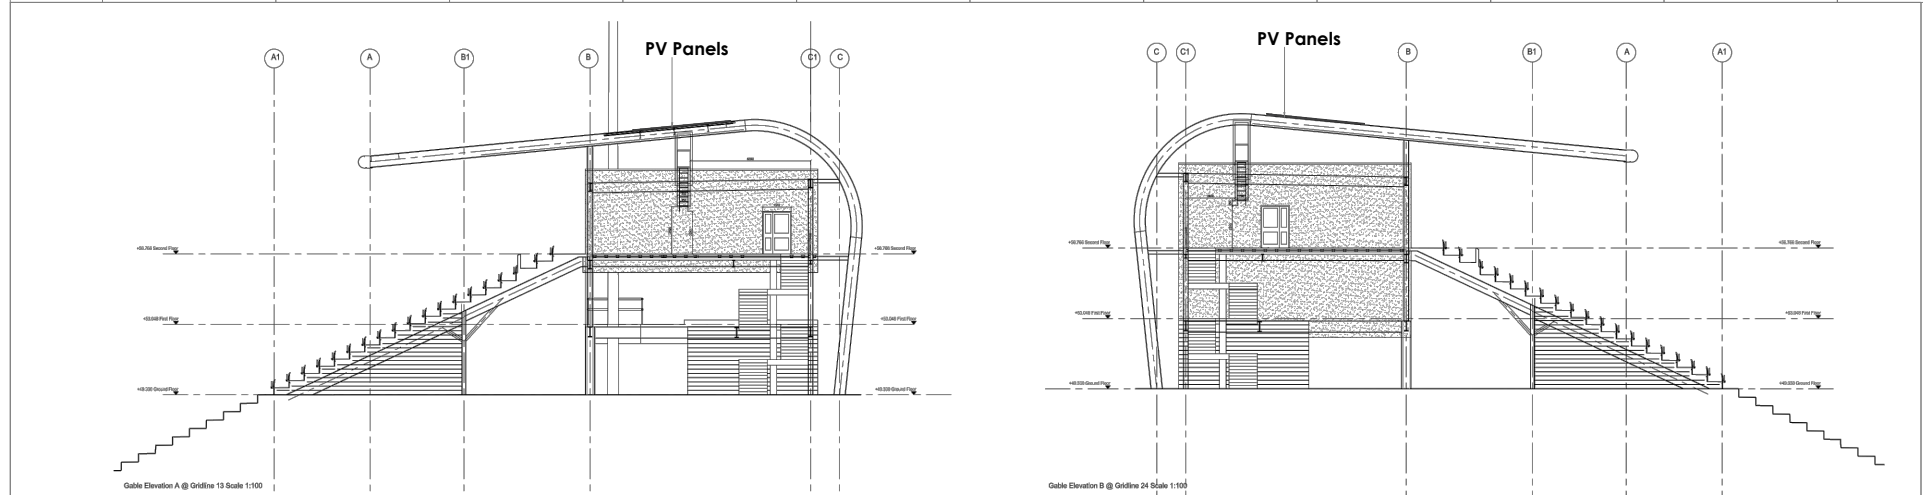

Proposed Side Elevations

Scan our QR code to register your system on the C3 Hub for access to all your Operations & Maintenance information and to redeem your 10% service discount code!



|                                                   |              |       |       |            |
|---------------------------------------------------|--------------|-------|-------|------------|
| Drawing N°                                        |              | PV-3c |       |            |
| TITLE:<br>East Stand Existing/Proposed Elevations |              |       |       |            |
| Client:                                           | Utilita      |       |       |            |
| Project:                                          | Utilita Bowl |       |       |            |
| Address:                                          | SO30 3XH     |       |       |            |
| SCALE                                             | REV          | DRAWN | CHK'D | DATE       |
| 1:100 @A1                                         | P01          | SE    | IR    | 01/03/2024 |

