



Existing Roof Plan

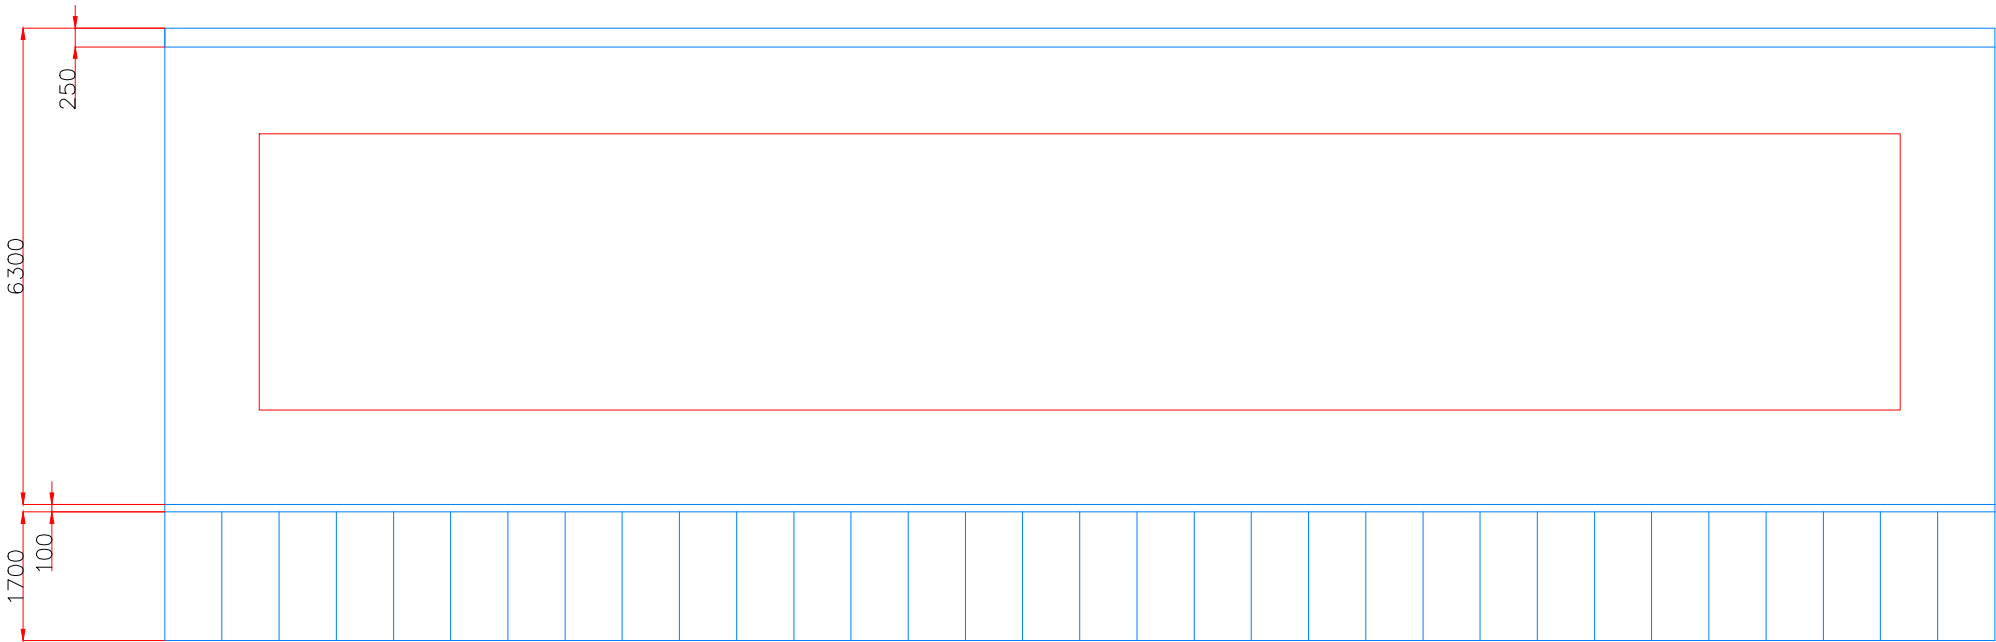

Proposed Roof Plan

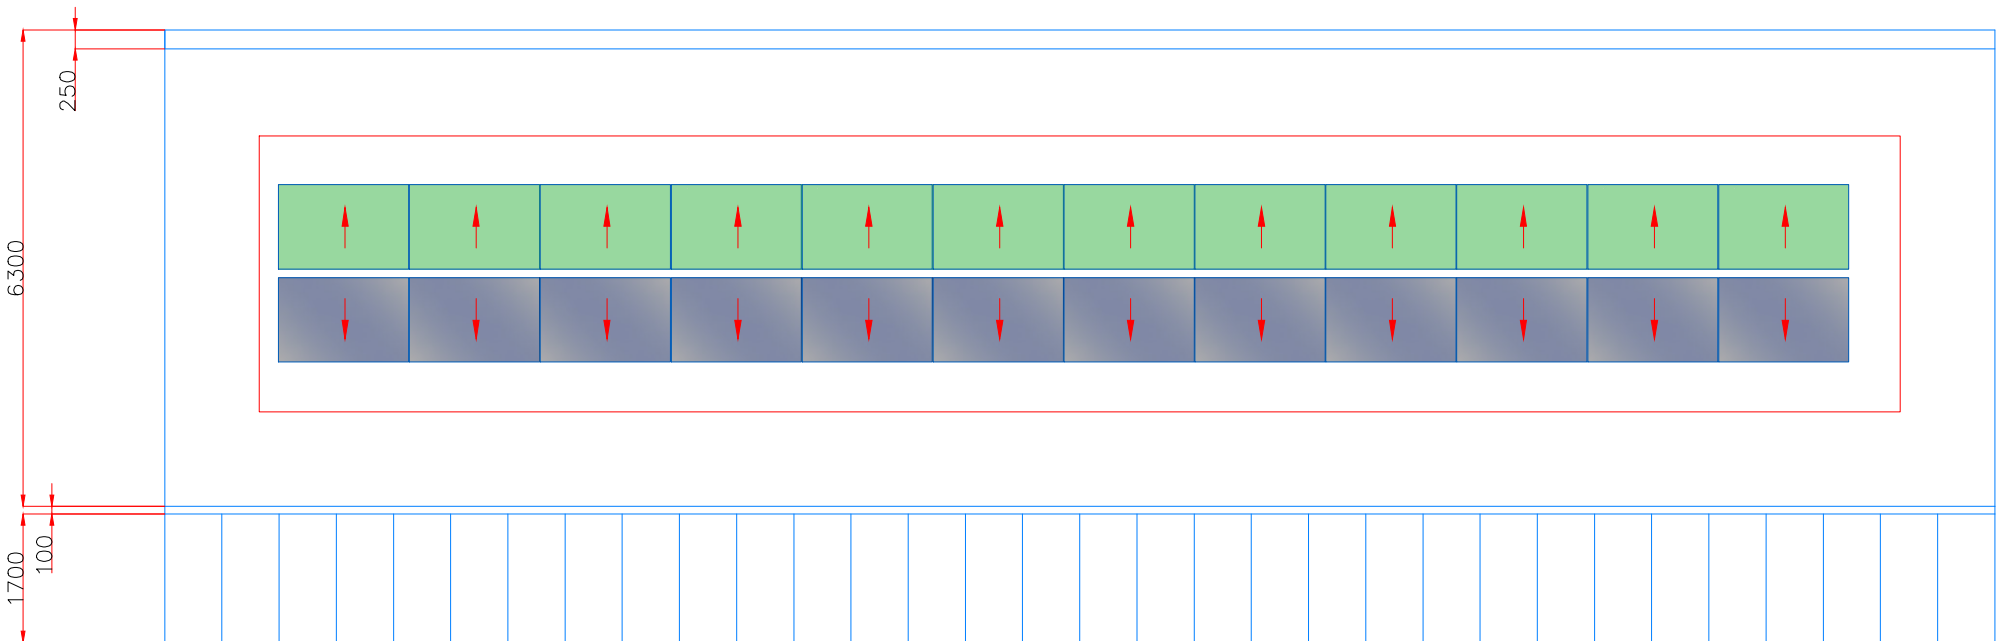

Scan our QR code to register your system on the C3 Hub for access to all your Operations & Maintenance information and to redeem your 10% service discount code!



|                                                 |              |       |       |            |
|-------------------------------------------------|--------------|-------|-------|------------|
| Drawing N°                                      |              | PV-4d |       |            |
| TITLE:<br>Wellbeing Existing Proposed Roof Plan |              |       |       |            |
| Client:                                         | Utilita      |       |       |            |
| Project:                                        | Utilita Bowl |       |       |            |
| Address:                                        | SO30 3XH     |       |       |            |
| SCALE                                           | REV          | DRAWN | CHK'D | DATE       |
| 1:100 @A3                                       | P02          | SE    | IR    | 01/03/2024 |

