




Proposed Rear Elevation
1:100

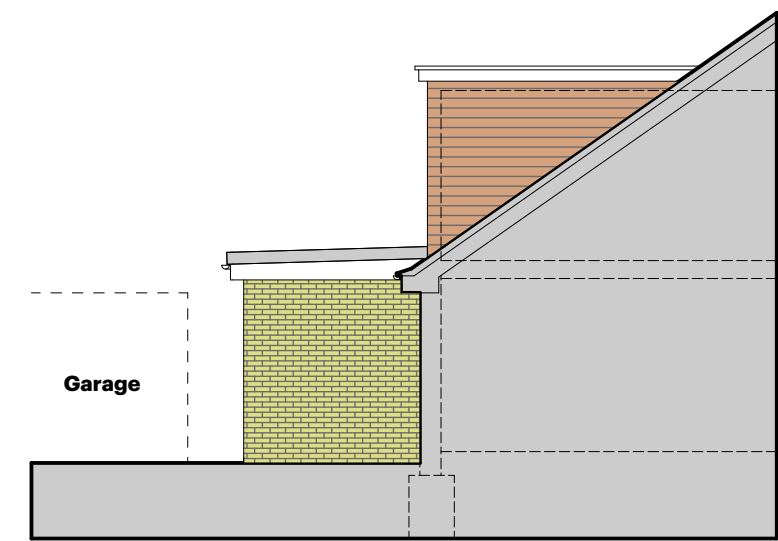

Proposed Side Elevation
1:100




Proposed Section & Side
Elevation 1:100

PLEASE NOTE:-
Figured dimensions to take preference to scaled dimensions. The contractor is responsible for checking all figured dimensions against actual dimensions on site prior to starting any work. Any discrepancies are to be reported prior to work being carried out.


COPYRIGHT
This drawing is the Copyright of the Architect Jon Tyrrell and must not be reproduced without the Architects permission.

CONSTRUCTION STANDARDS
All work shown on this drawing must be carried out to conform with the relevant British Standards of Codes of Practice or any National or International standards applicable, then the higher standard shall apply.

Electrical Installation
systems.
All new electrical works will be designed, installed, inspected and tested in accordance with BS 7671:2008

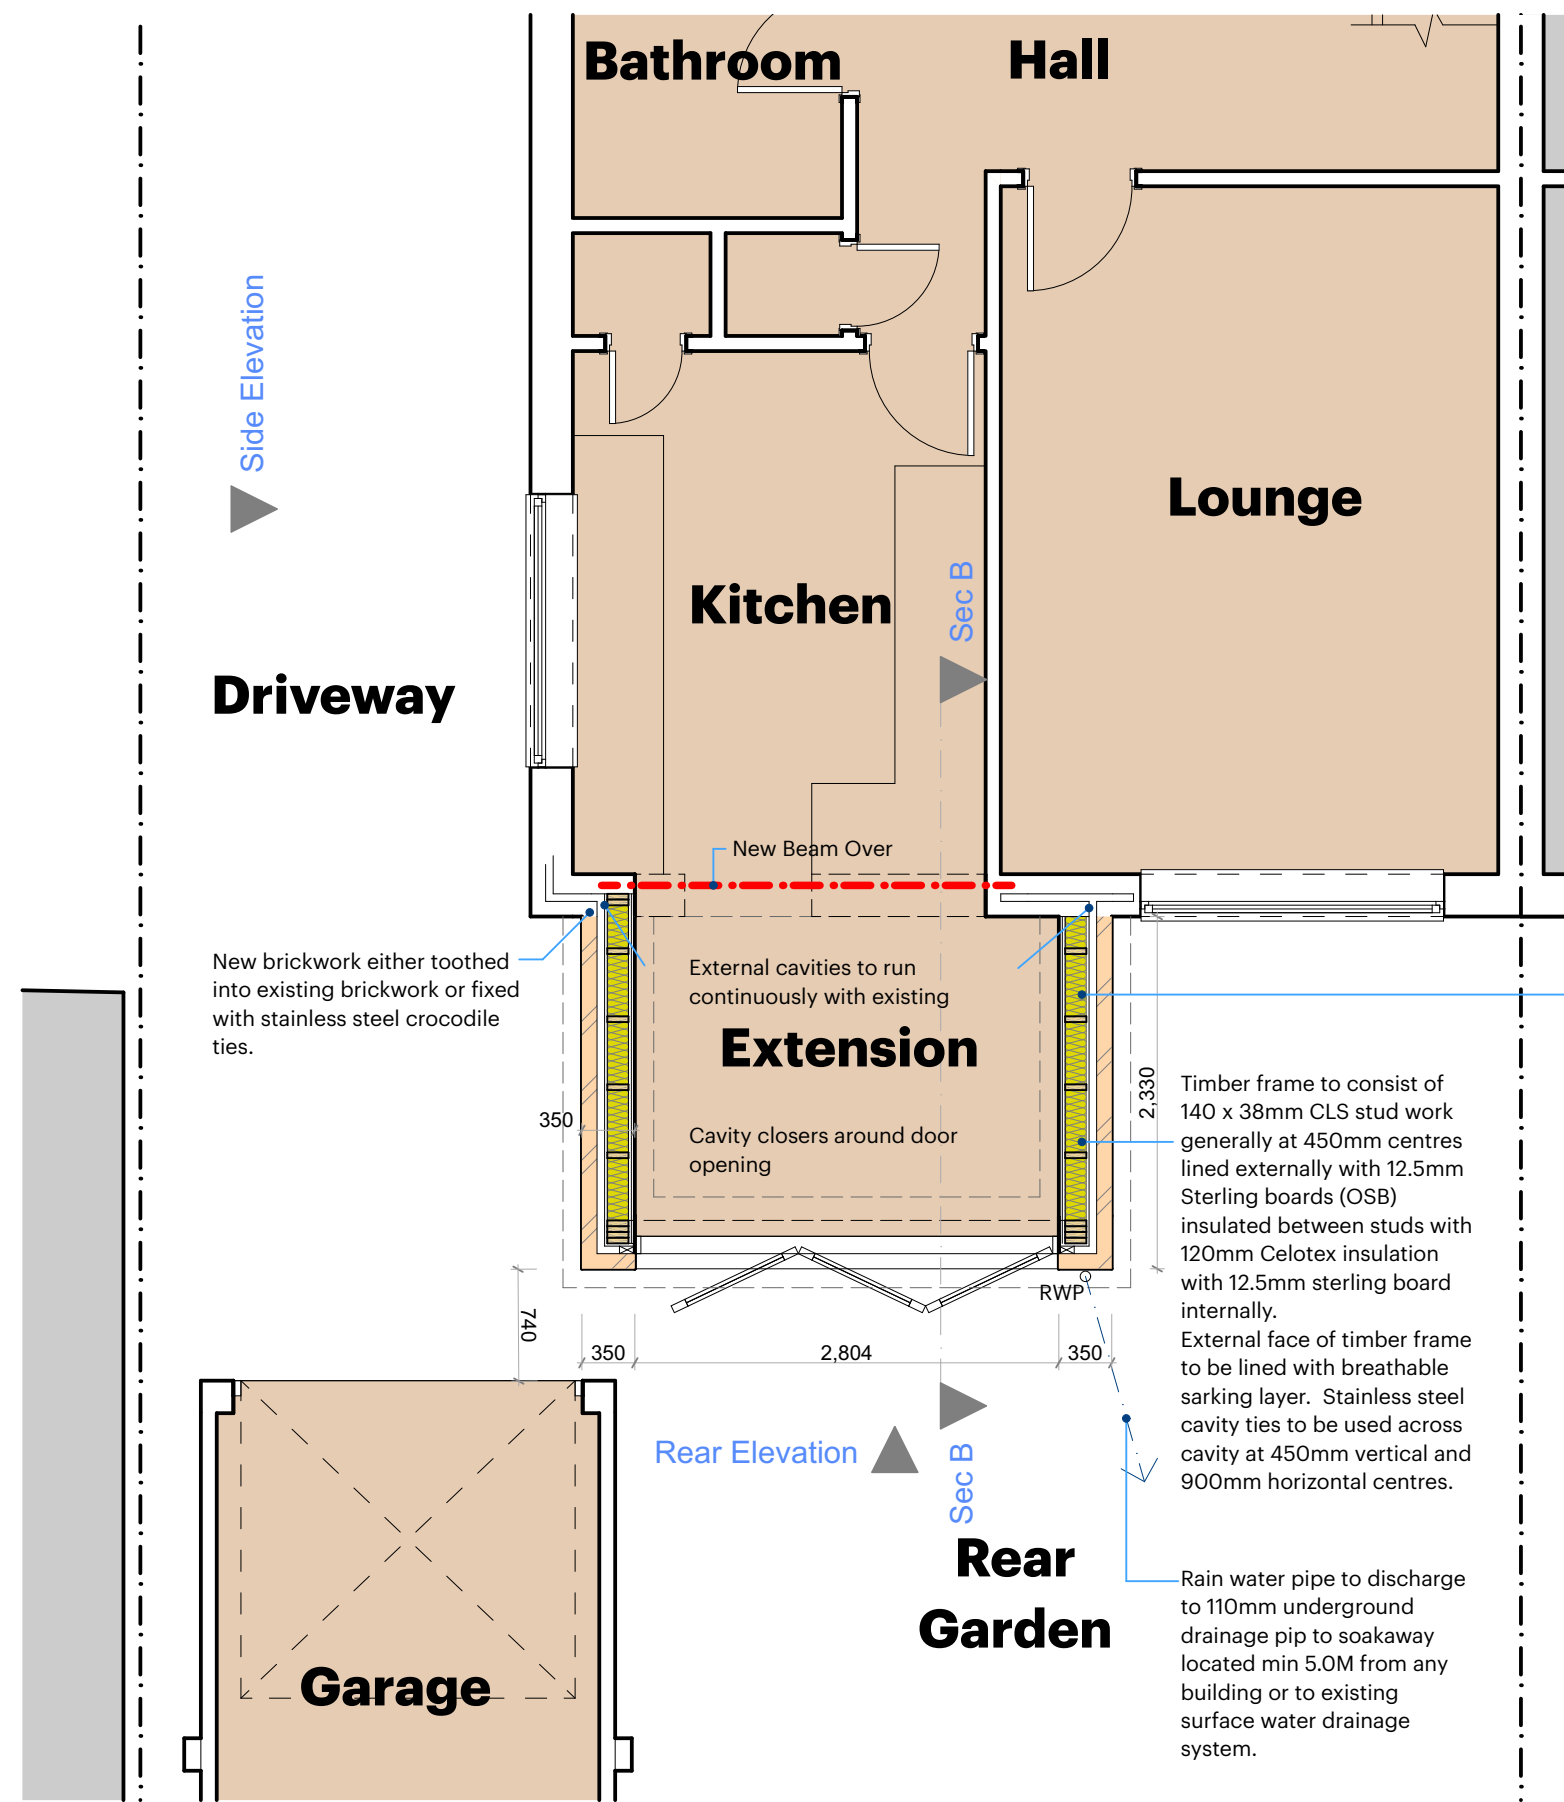

Part Ground Floor Plan as Proposed 1:50

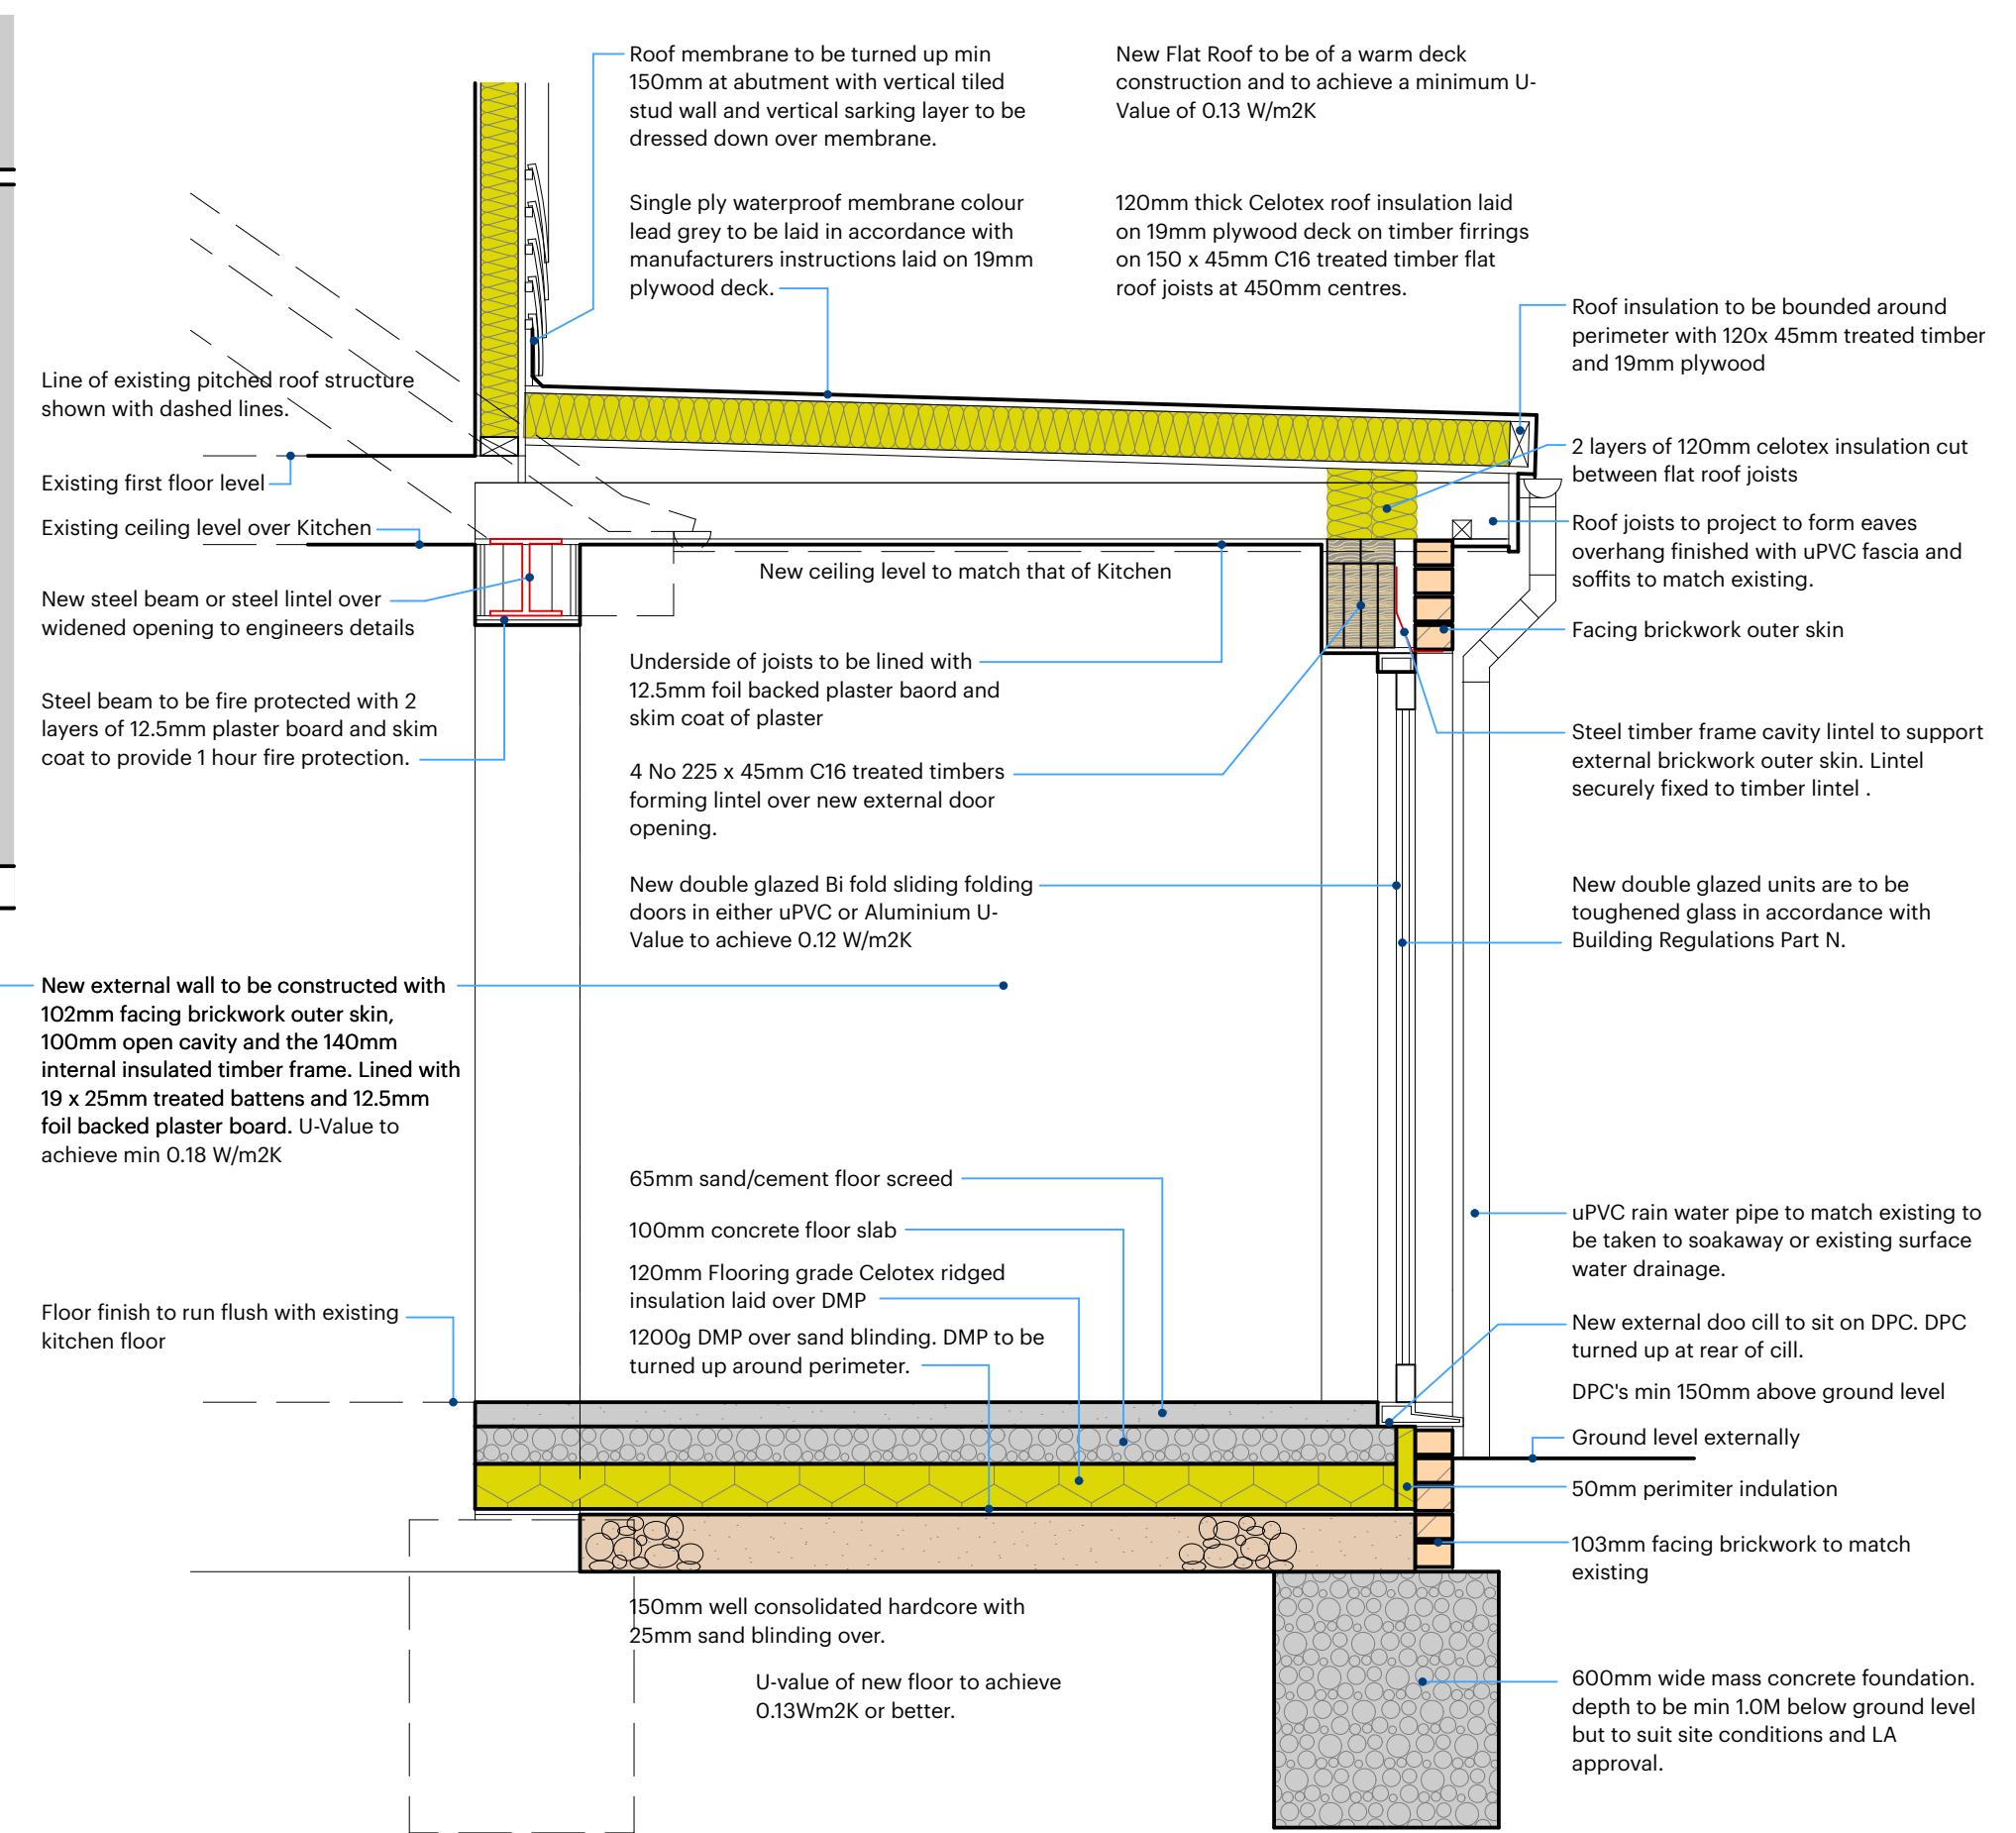

Proposed Section B-B 1:20

Architect & Artist

Jon Tyrrell Studio

1a Admiralty Cottages Fort Road Gosport Hampshire PO12 2AP
Tel: 07501 831831 Email: jon@jontyrrellstudio.co.uk
Website: www.jontyrrellstudio.co.uk

Project Details	
Proposed rear extension at 37 Yardley Road Hedge End Southampton SO30 OHP	
Drawing Description	
Proposed Plans , Sections & Elevations	
Drawing Type	
BR Drawing	
Prepared by	Date
JMT	Feb 2023
Drawing Scale	
As Shown @ A2 size	
Drawing Number	
JTS-149- BR01	
Jon Tyrrell Studio Ltd Company Reg Number 14099191	