


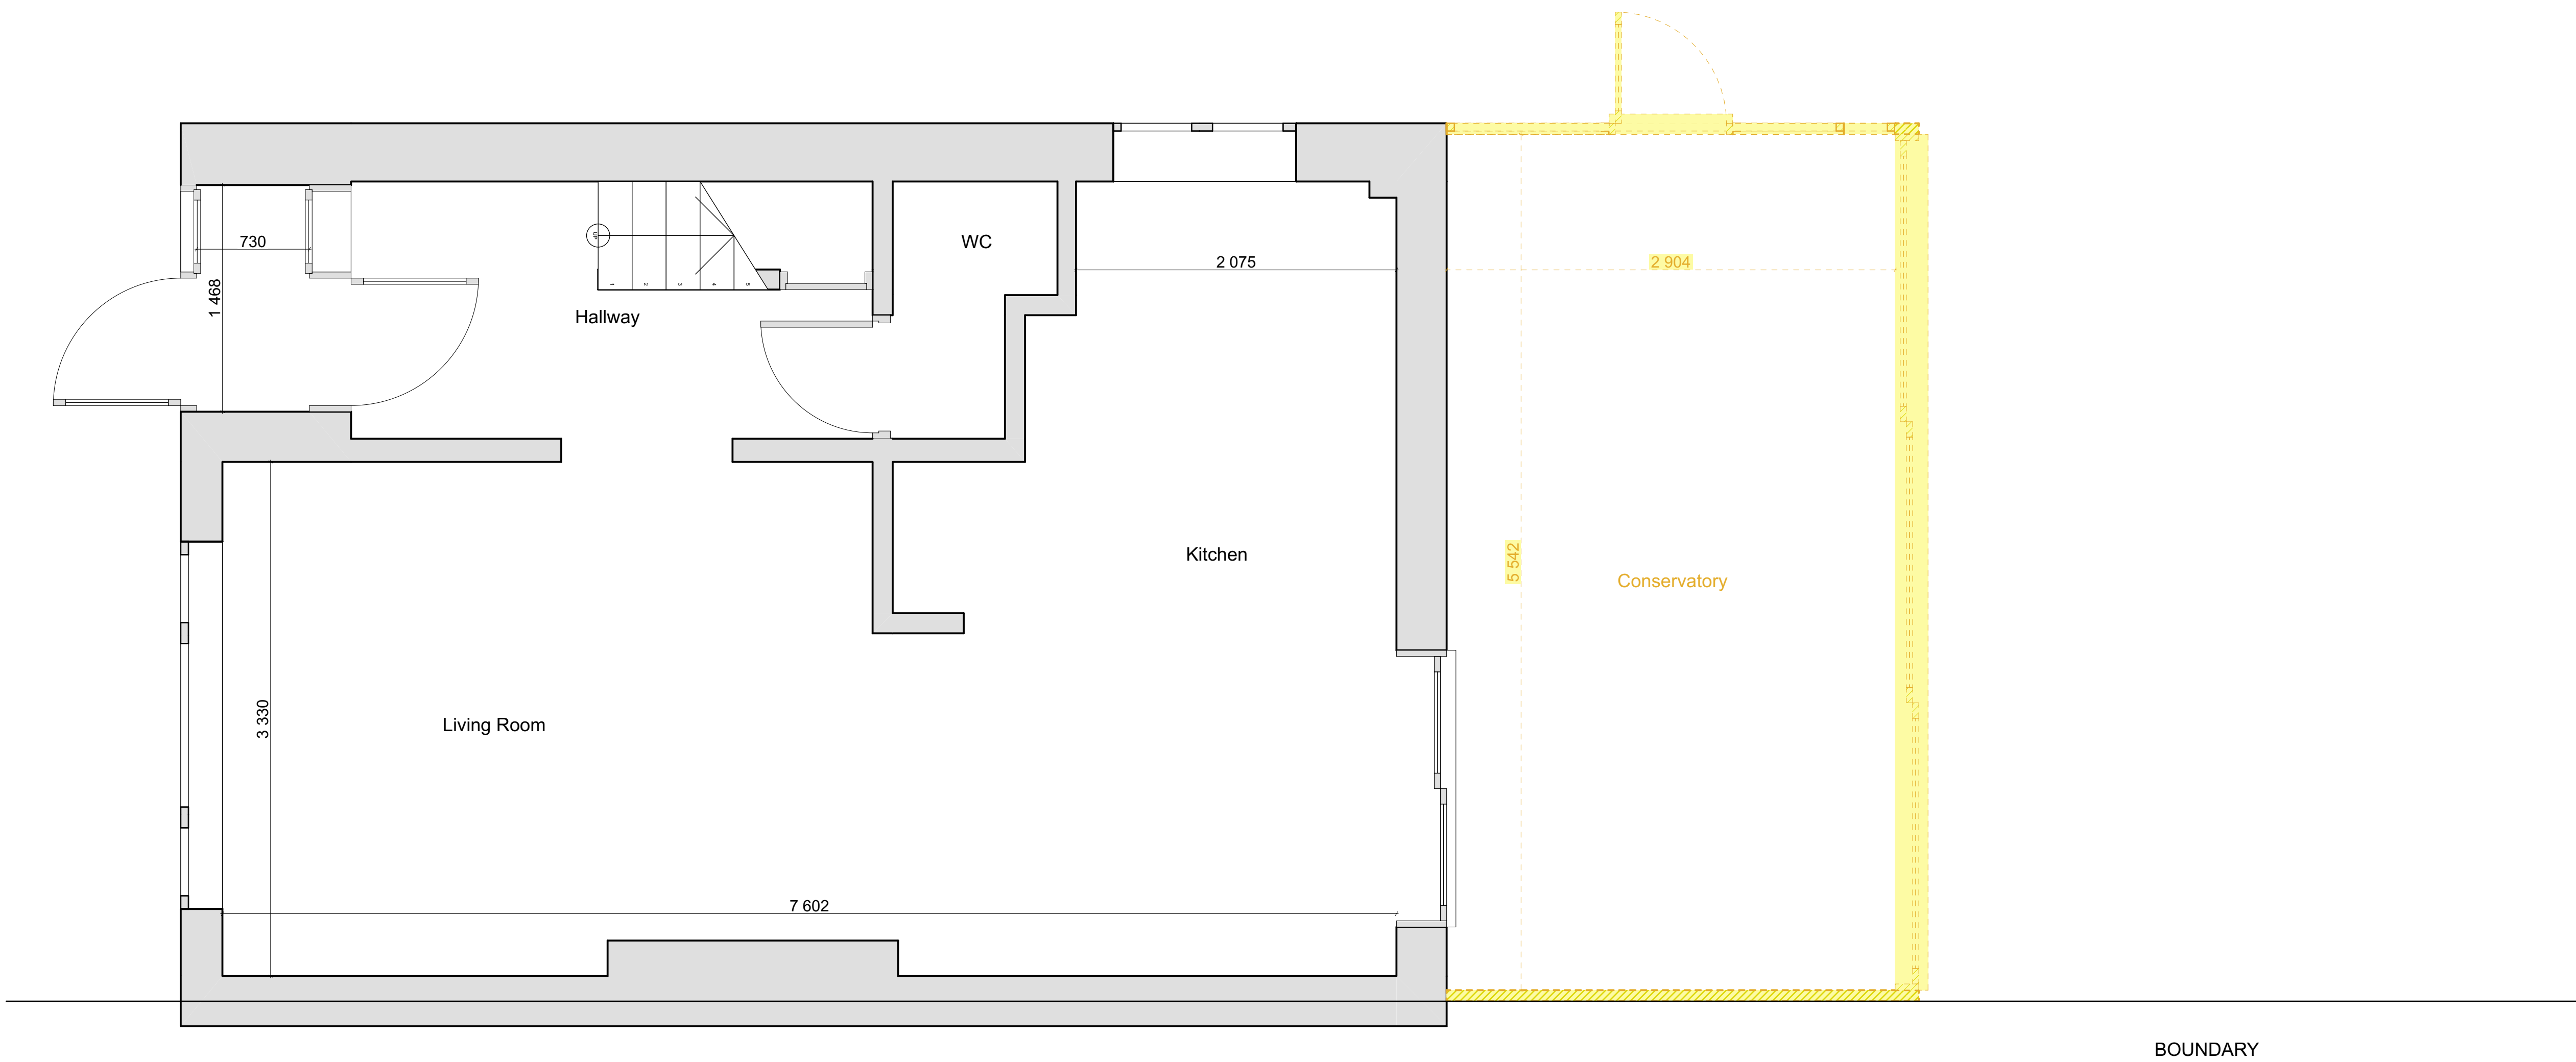


+00-Ground Floor Plan - Demolished

1:25

All Dims in millimeters unless otherwise stated.
Do not scale except for planning purposes.
If in doubt - Ask

This drawing is confidential and is the property of Keenan Project Designs Ltd.
© Copyright

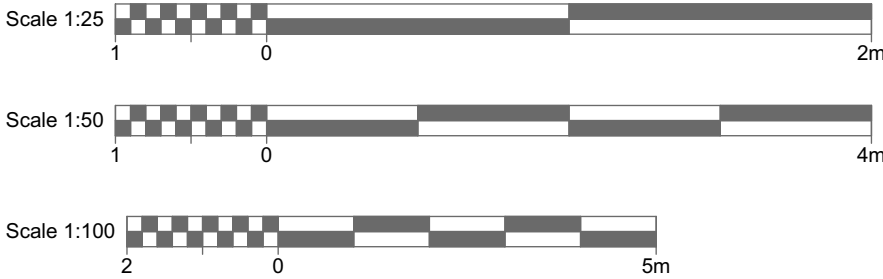

KEENAN
PROJECT
DESIGNS

KEENAN PROJECT DESIGNS
0800 233 5787
INFO@KEENANPROJECTDESIGNS.COM
WWW.KEENANPROJECTDESIGNS.COM

CLIENT:
Sharon Mao

DATE:
19/02/2024

DRAWN BY:
Diyana Yordanova

PROJECT LEAD:
Mike Cano

ADDRESS:
6 , SO30 4FP

DRAWING NUMBER:
2381 A - 02

REVISION: A
19/02/2024
Diyana Yordanova