


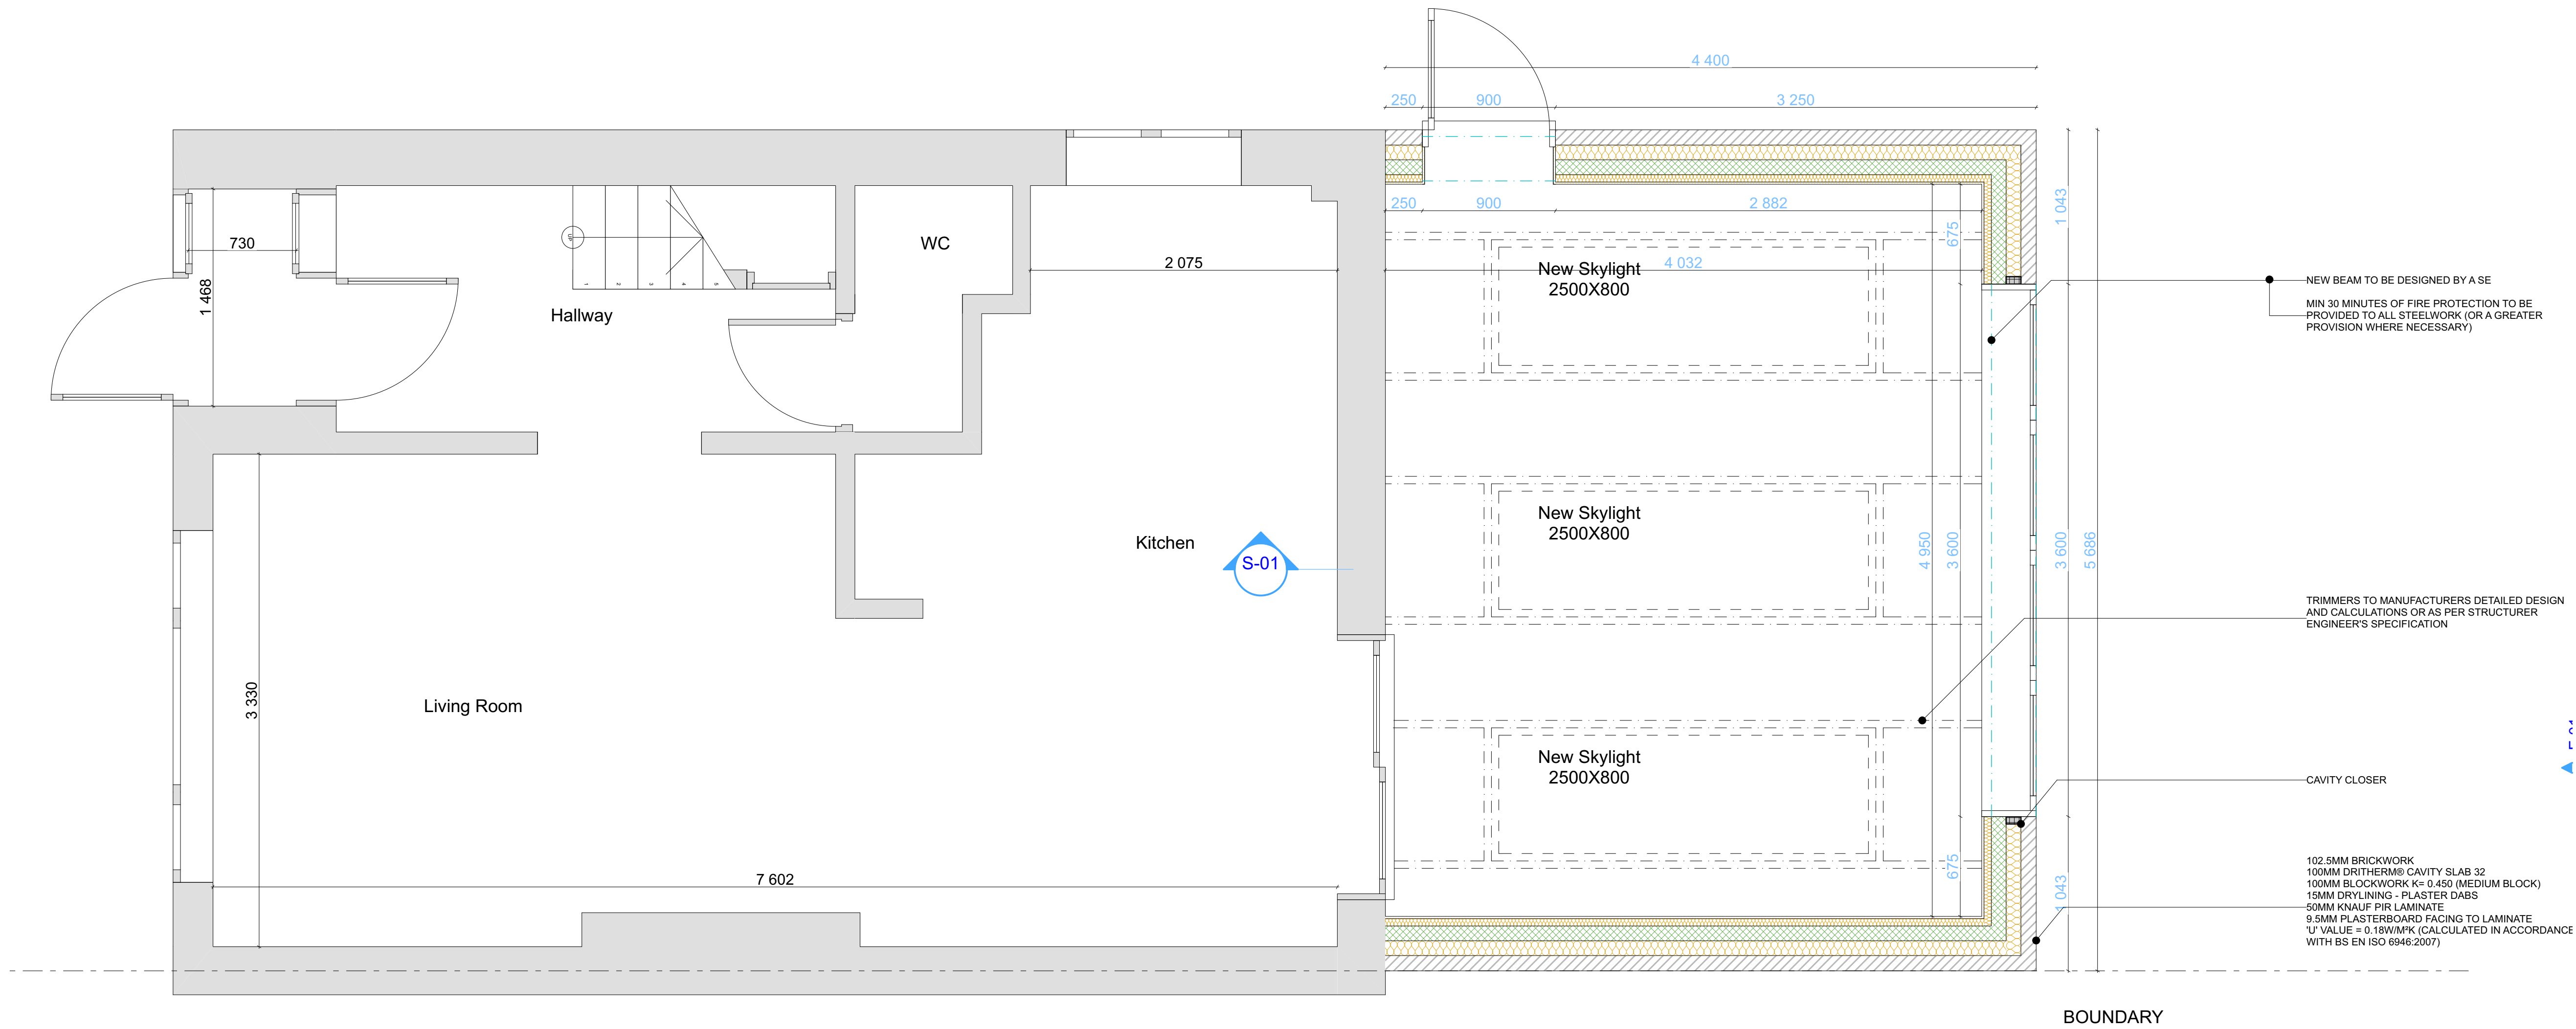

+00-Ground Floor Plan - Proposed

1:25

All Dims in millimeters unless otherwise stated. Do not scale except for planning purposes. If in doubt - Ask This drawing is confidential and is the property of Keenan Project Designs Ltd. © Copyright	Scale 1:25 Scale 1:50 Scale 1:100	KEENAN PROJECT DESIGNS	KEENAN PROJECT DESIGNS 0800 233 5787 INFO@KEENANPROJECTDESIGNS.COM WWW.KEENANPROJECTDESIGNS.COM	CLIENT: Sharon Mao	DATE: 19/02/2024	DRAWN BY: Diyana Yordanova	PROJECT LEAD: Mike Cano
				ADDRESS: 6 , SO30 4FP		DRAWING NUMBER: 2381 A - 03	REVISION: A 19/02/2024 Diyana Yordanova