





front elevation 1:100


side elevation 1:100

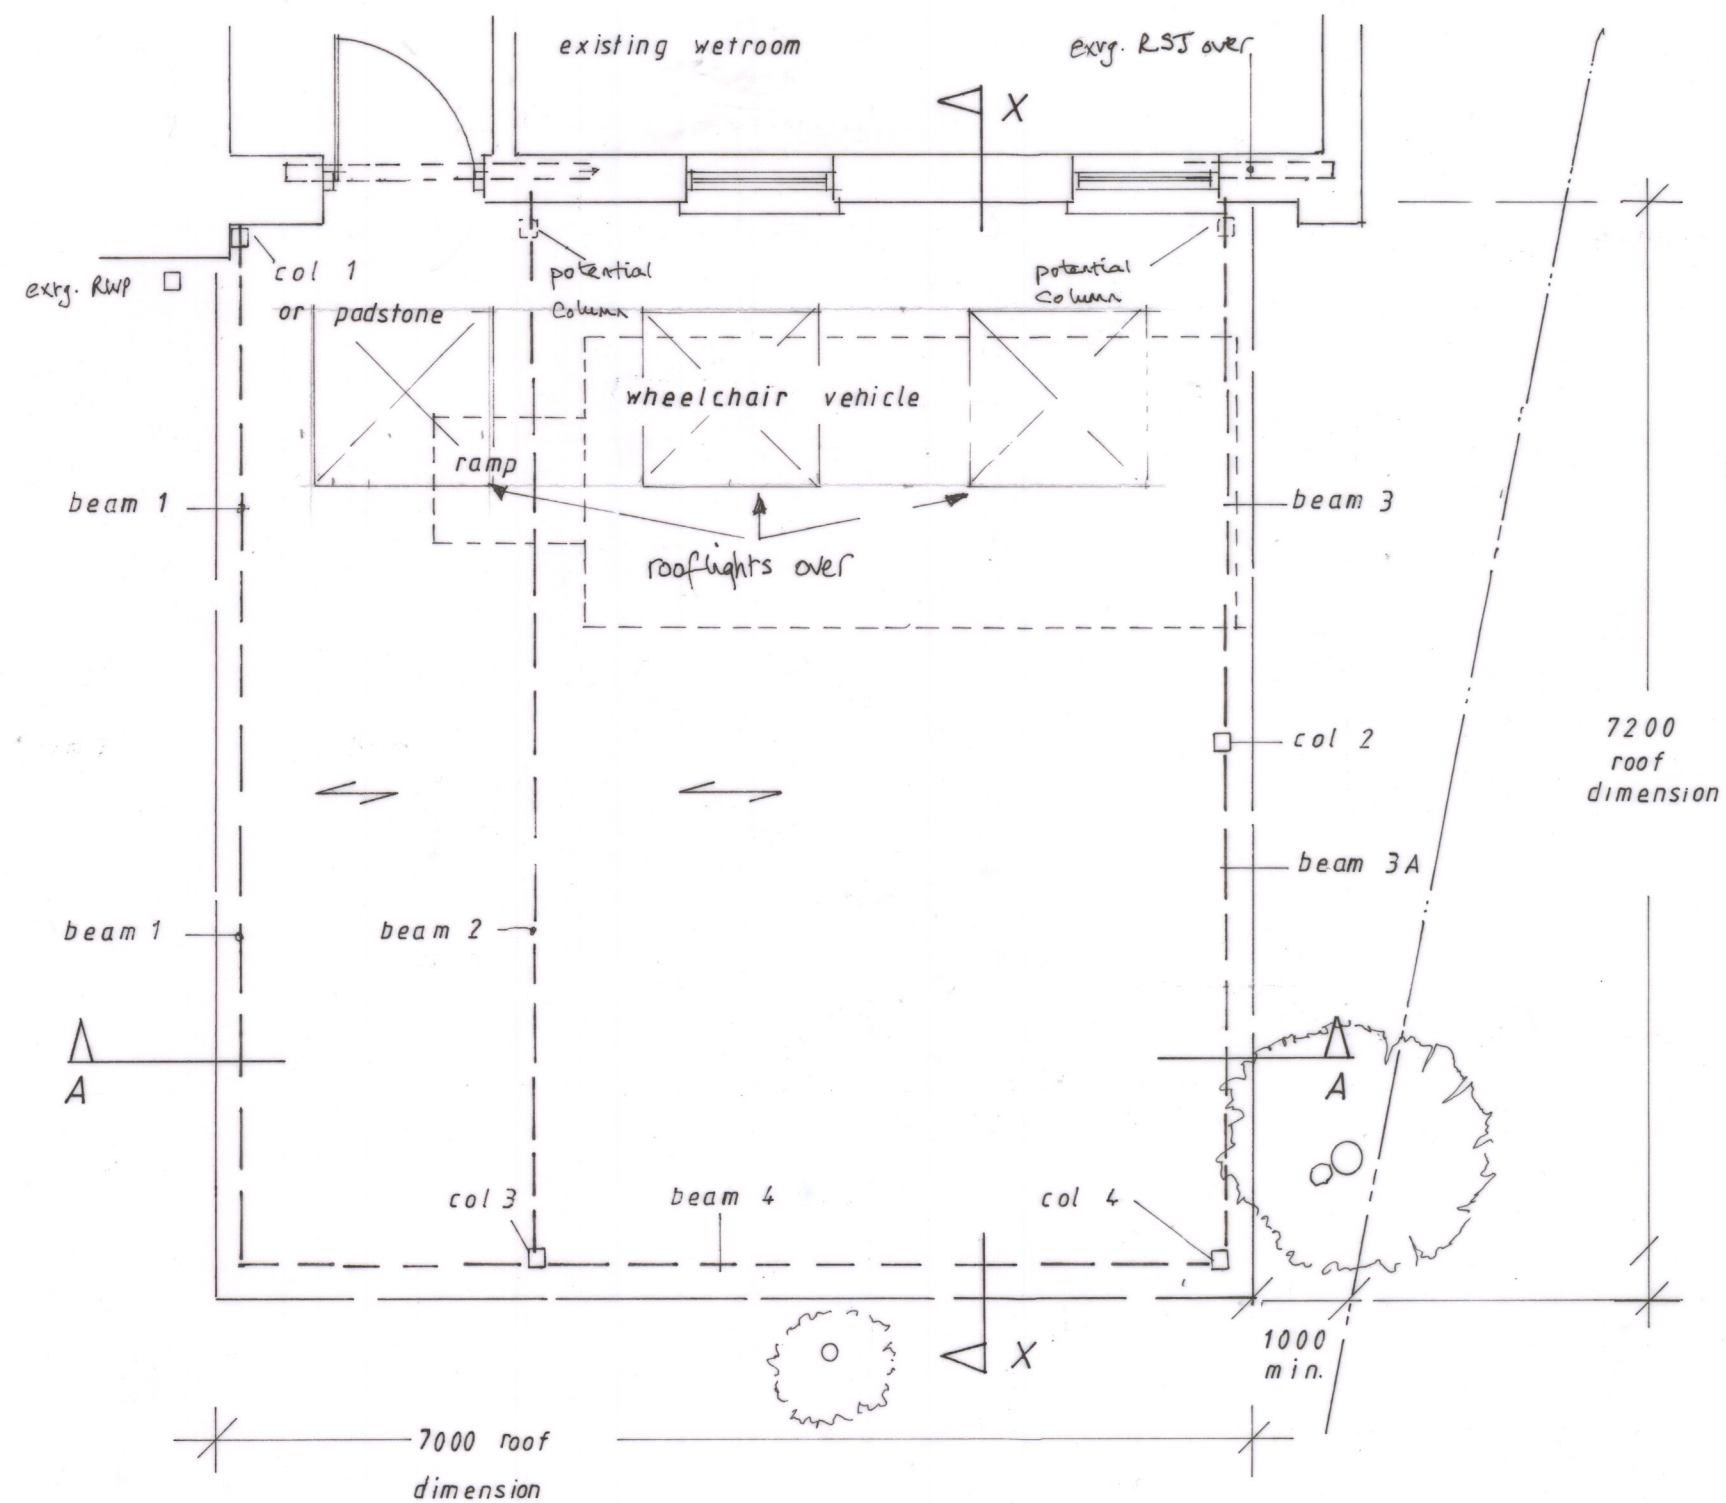

ground floor plan 1:50

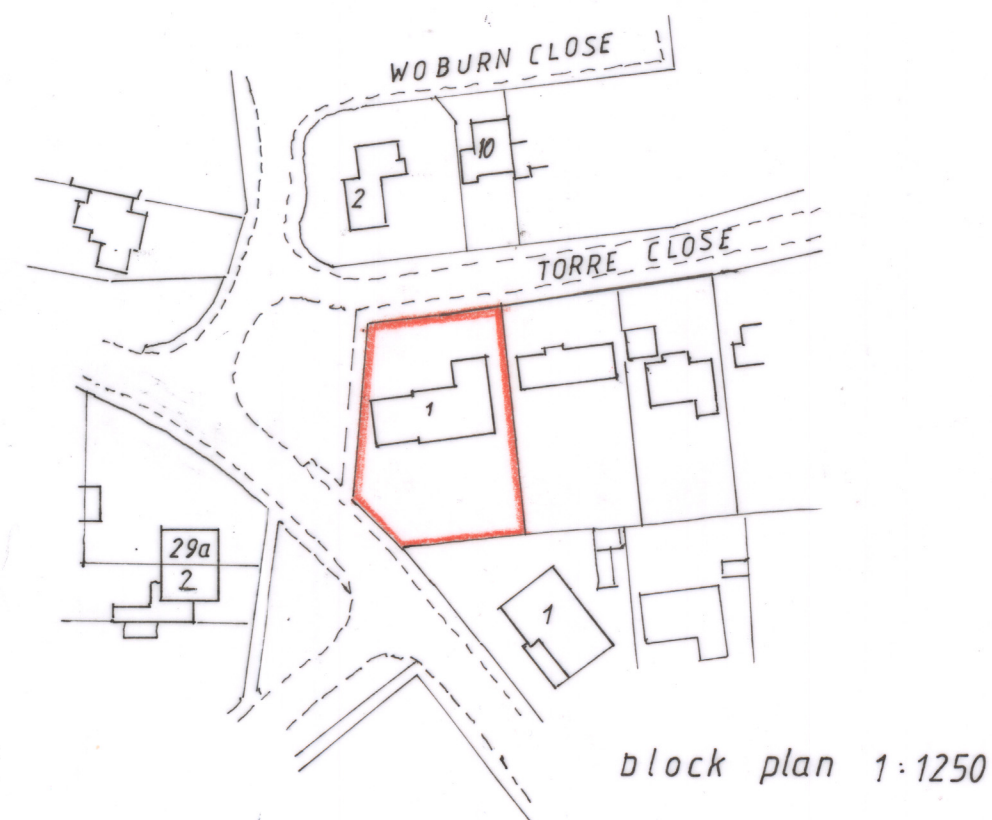

block plan 1:1250

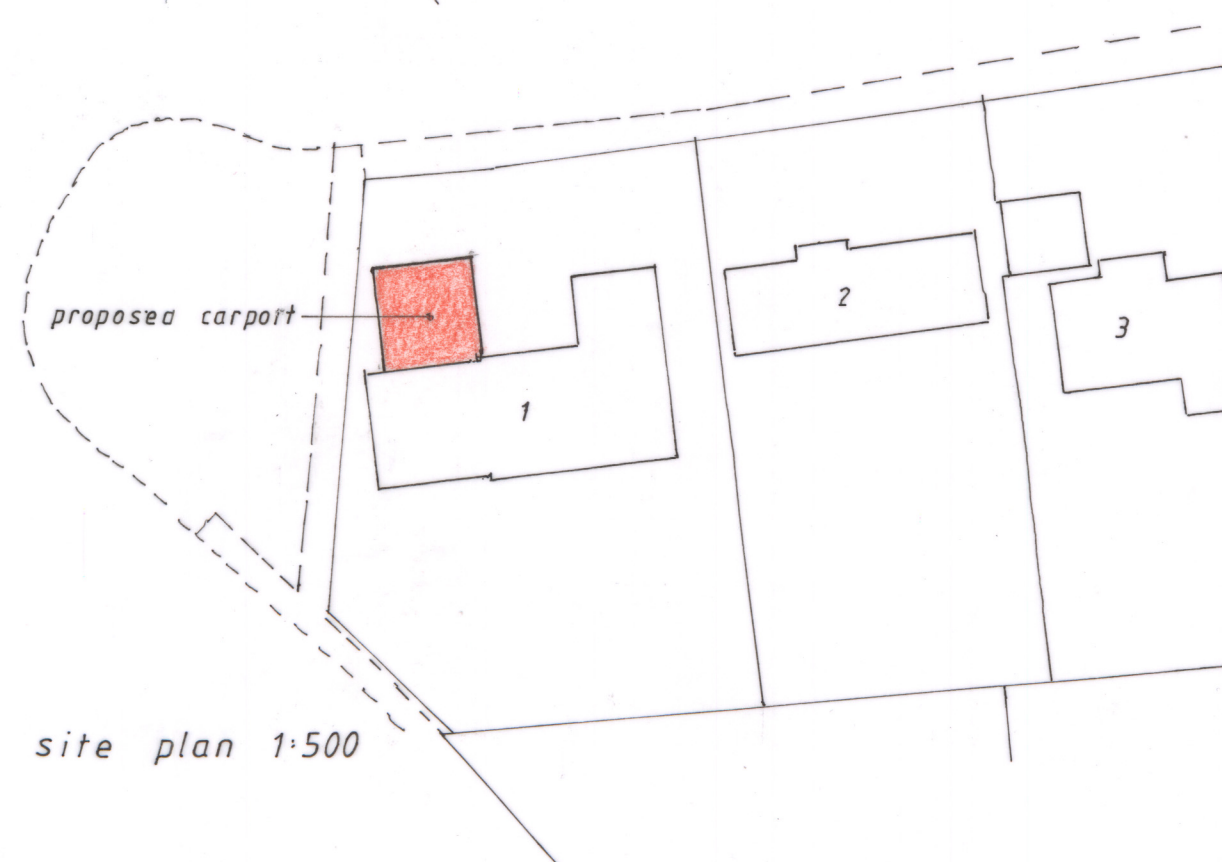

site plan 1:500

NOTES  
All dimensions must be checked on site and not scaled from this drawing.

open sides to carport  
street beams and columns  
supporting roof

|   |          |             |
|---|----------|-------------|
| E |          |             |
| D |          |             |
| C |          |             |
| B |          |             |
| A | 06.03.24 | Notes added |
|   | Date     | Revisions   |

© copyright

Client

MR. + MRS. J. LEGG-BAGG

Job Title

1 TORRE CLOSE  
EASTLEIGH

Drawing Title

proposed carport

Scale as shown

Date FEB. 2024

Drawn by PKS

Drg. No.

2402.01.01

Rev.

A