


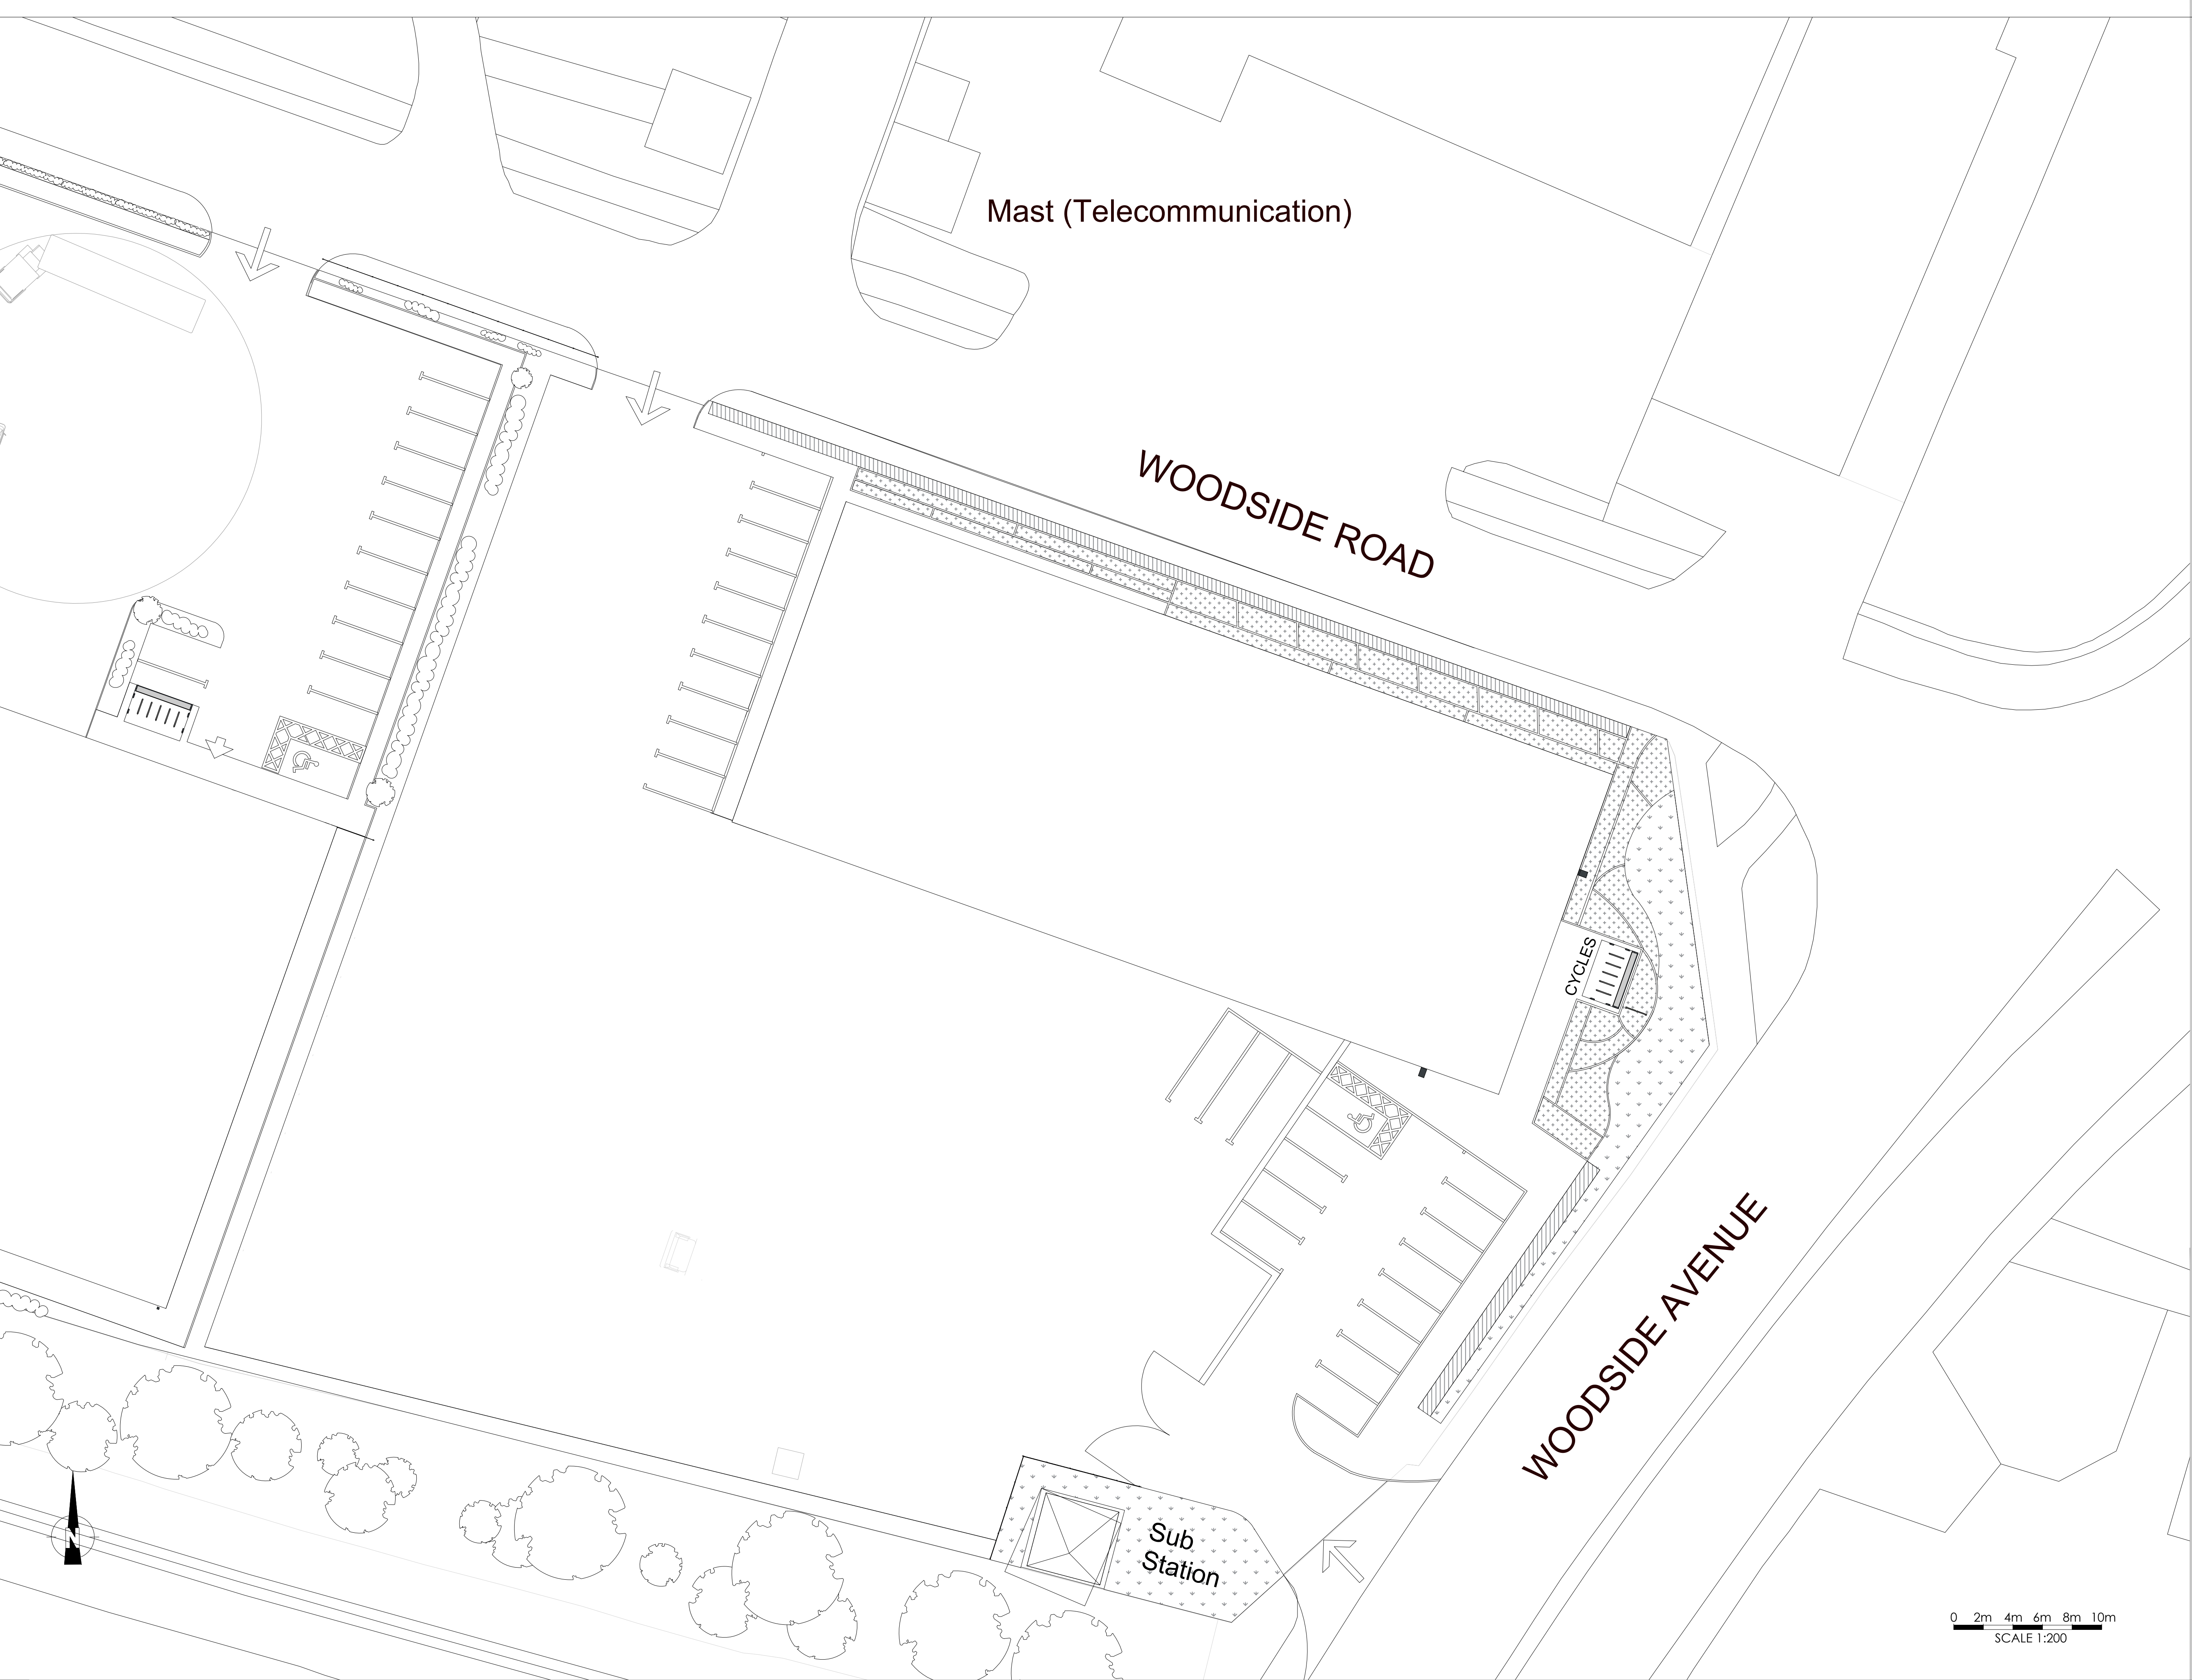

The HPM Group Ltd does not accept liability for any deviation to our drawings or specification. This Drawing is copyright and may not be reproduced in whole or part without written authority.

Rev	Date	Description	Drawn	CHK'd

PLANNING DRAWING

This drawing has been prepared for submission to the relevant Local Authority as part of a Planning Application. It is not intended to assist with the pricing of any elements.

For Structural details refer to the Structural & Civil Engineers detailed design drawings & specifications.

For M&E information, refer to the M&E Engineers and sub contractor's design drawings & specifications.

Do not scale from this drawing. Verify all dimensions and setting out on site. Notify any discrepancies to the architect.

For Health & Safety information, refer to the Designer's Risk Assessment. This drawing is copyright and may not be reproduced in whole or part without written authority.

WAKEFIELD - 01924 291800
22-26 City Centre, Wakefield, WF1 2QA

MANCHESTER - 0161 2388555
Carver's Warehouse, 77 Dale Street, Manchester, M1 2HG

MILTON KEYNES - 01908 211 577
The Old Rectory, 21 High Street, Milton Keynes MK1 1AA

READING - 0118 950 7700
101 London Road, Reading, RG1 1BT

LONDON - 020 7409 1215
10 Green Court, 10 Green Court, London, W10 1JJ

www.hprispm.com

Client

Project Title

Eastleigh
Unit 5, Woodside Park
Woodside Road
Eastleigh
SO50 4DP

Drawing Title

Existing Site Plan

Drawn	Checked	Scale @A1	BM Status	Date
SH	MH	1:200	Status	03/24

Drawing Status	Rev.	THP Project No
Planning	P02	19981

Project No.	Originator	Volume	Level	Type	Role	Number
19981	HPMW	XX	XX	DR	A	1004