




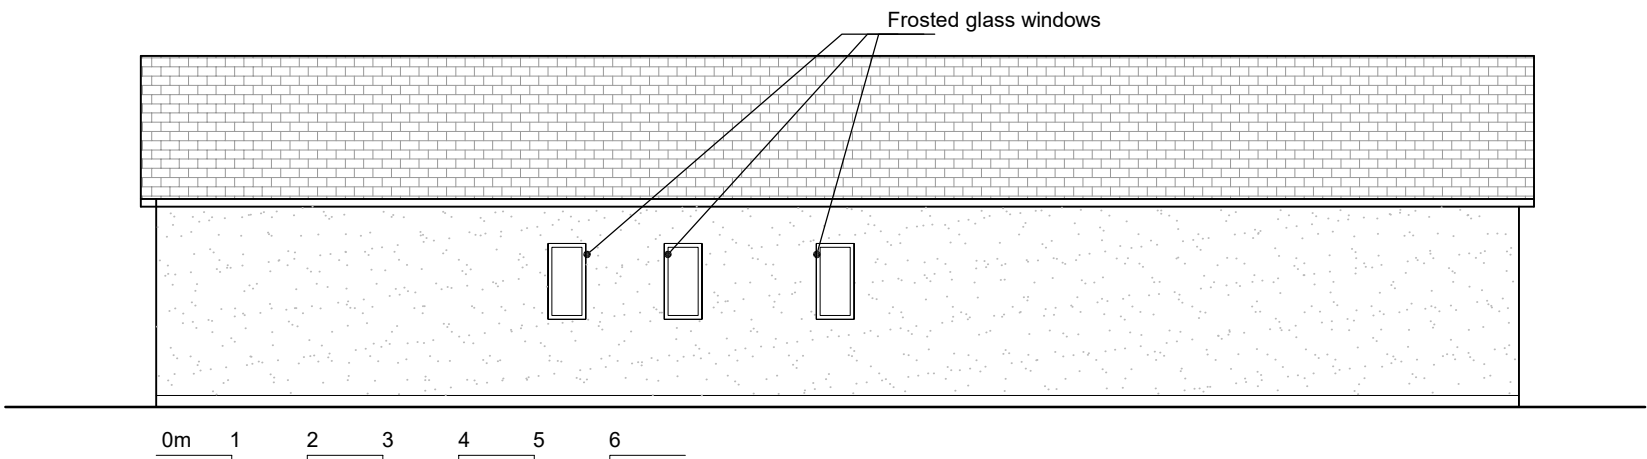


Proposed Side (Right) Elevation

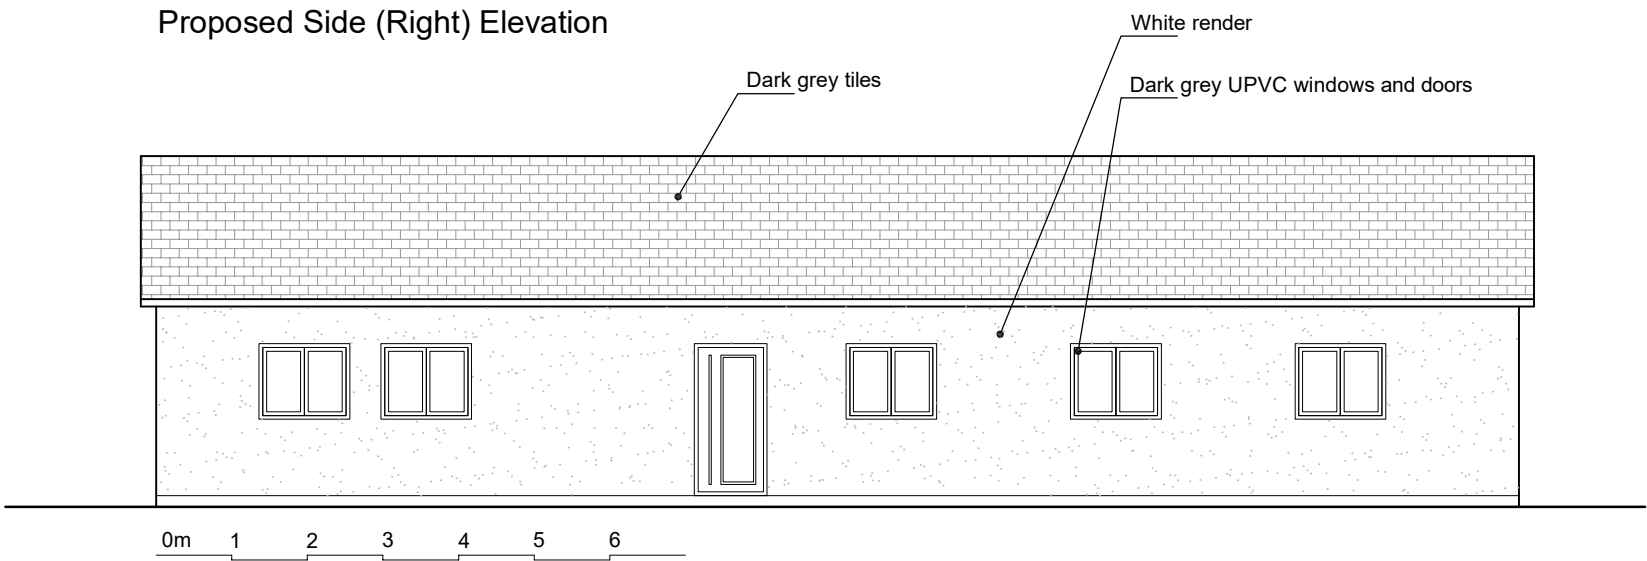


Proposed Side (Left) Elevation

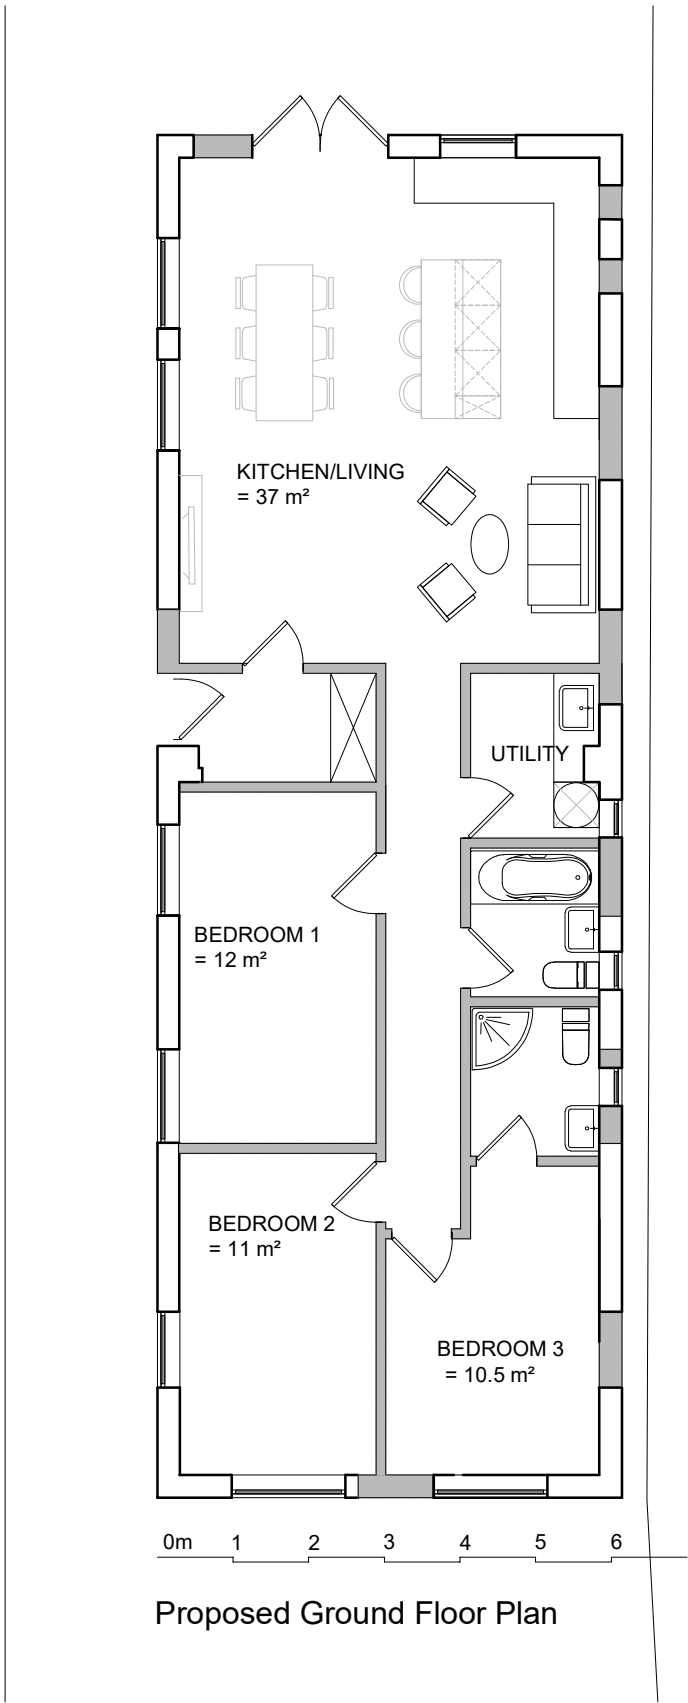

Proposed Ground Floor Plan

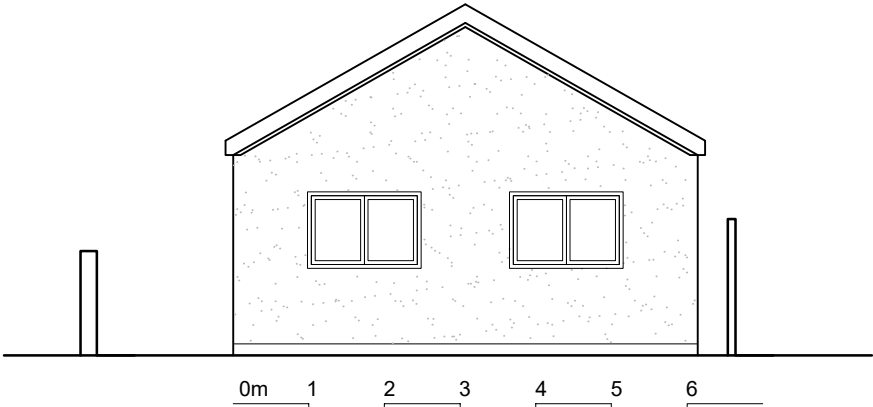

Proposed Front Elevation

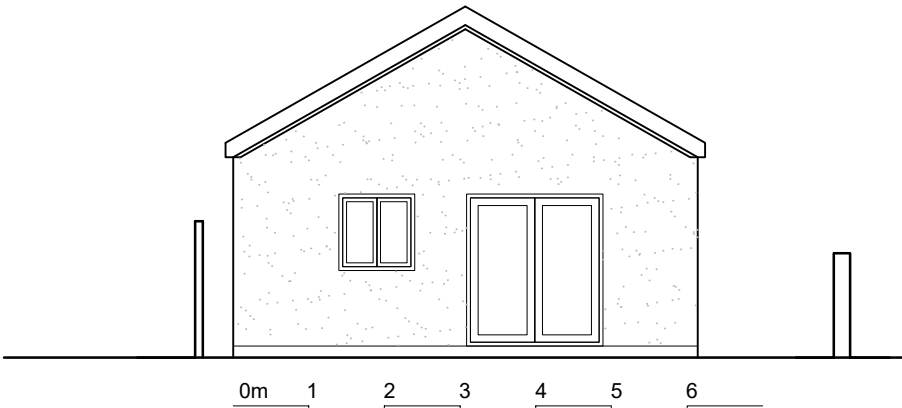

Proposed Rear Elevation

|             |            |                                    |     |
|-------------|------------|------------------------------------|-----|
| CLIENT:     |            | RAFAL ZALEWSKI                     |     |
| PROJECT:    |            | 25 SHAFTESBURY AVENUE<br>EASTLEIGH |     |
| TITLE:      |            | PROPOSED PLAN AND<br>ELEVATIONS    |     |
| DATE:       | 01-02-2024 | DRAWN BY:                          | M L |
| SCALE @ A3: | 1:100      | CHECKED BY:                        | M L |
| PROJECT NO: | 98         | DRAWING NO:                        | 2   |
|             |            | REV NO:                            |     |