






Existing Side (Right) Elevation

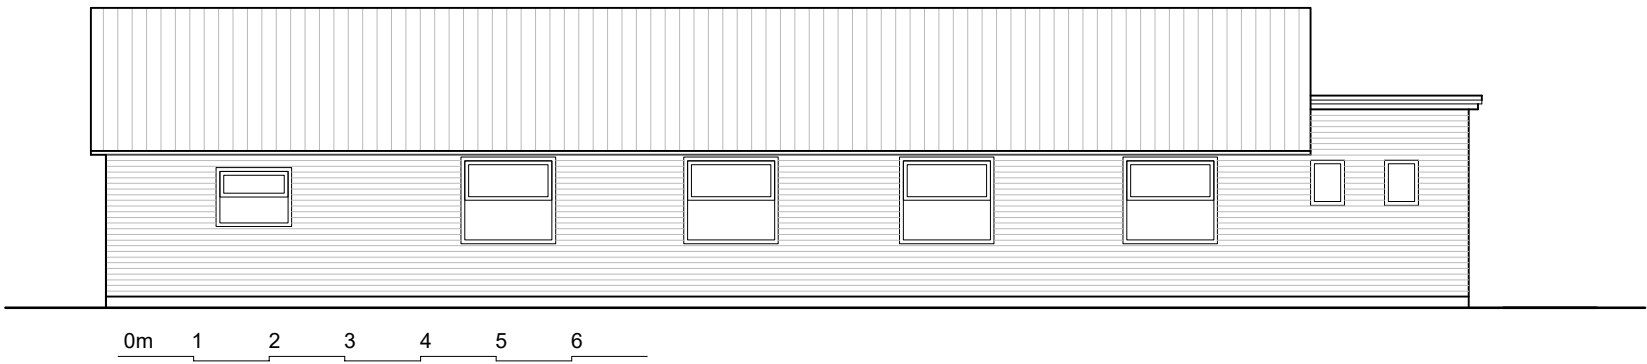


Existing Side (Left) Elevation

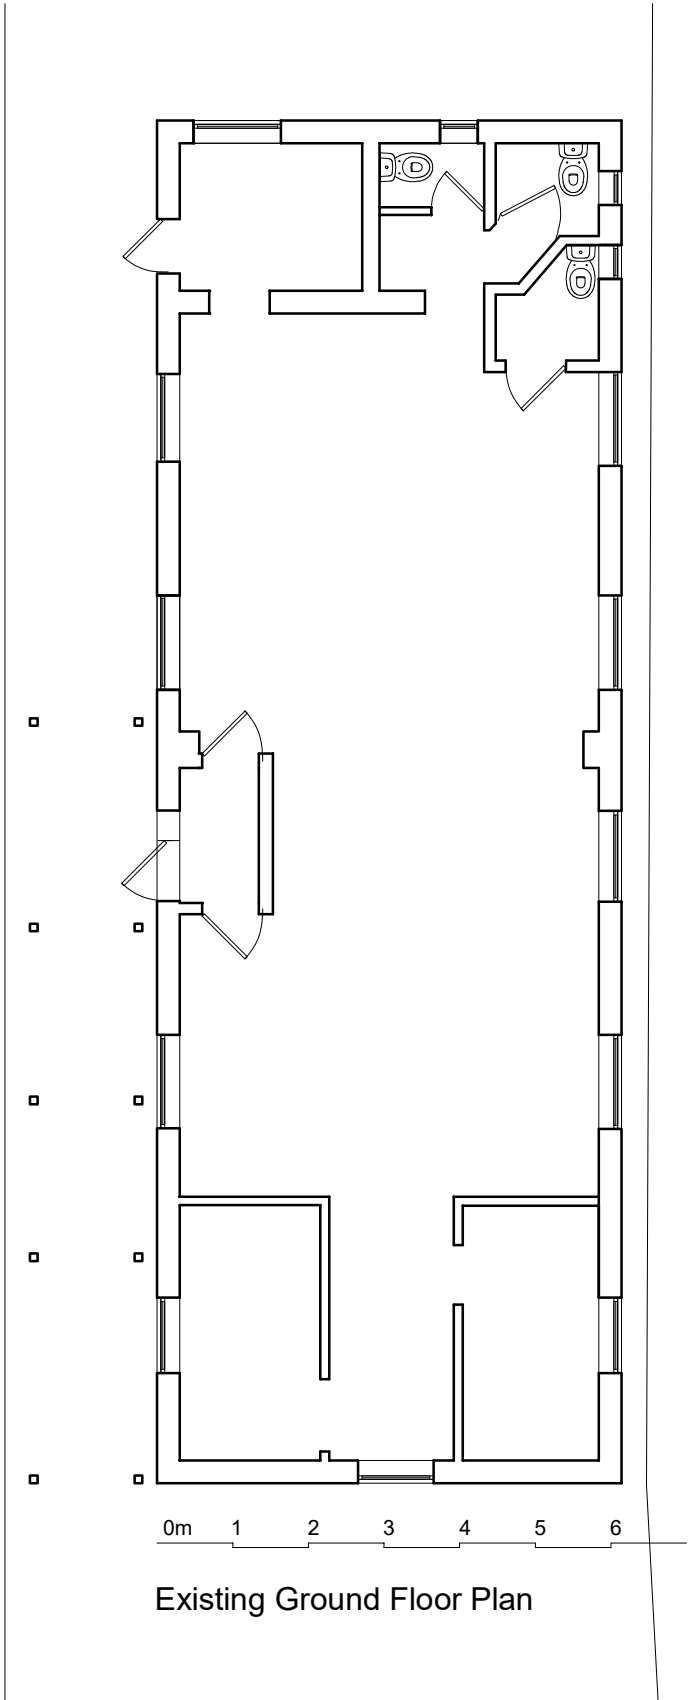

Existing Ground Floor Plan

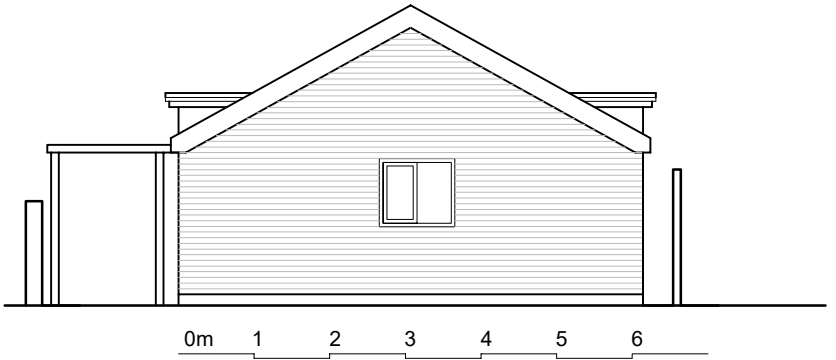

Existing Front Elevation

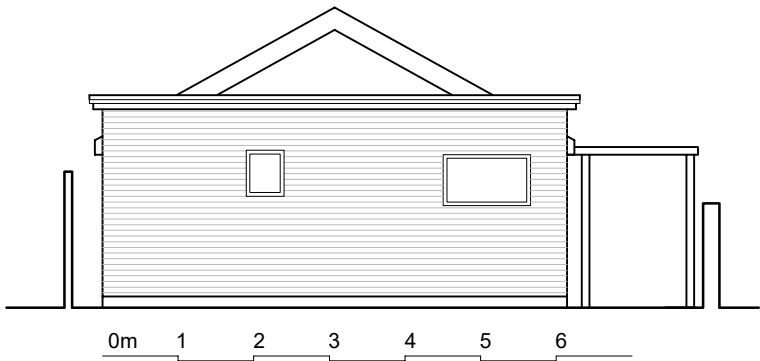

Existing Rear Elevation

CLIENT:		RAFAL ZALEWSKI	
PROJECT:		25 SHAFTESBURY AVENUE EASTLEIGH	
TITLE:		EXISTING PLAN AND ELEVATIONS	
DATE: 01-02-2024		DRAWN BY: M L	
SCALE @ A3: 1:100		CHECKED BY: M L	
PROJECT NO: 98	DRAWING NO: 1	REV NO:	